



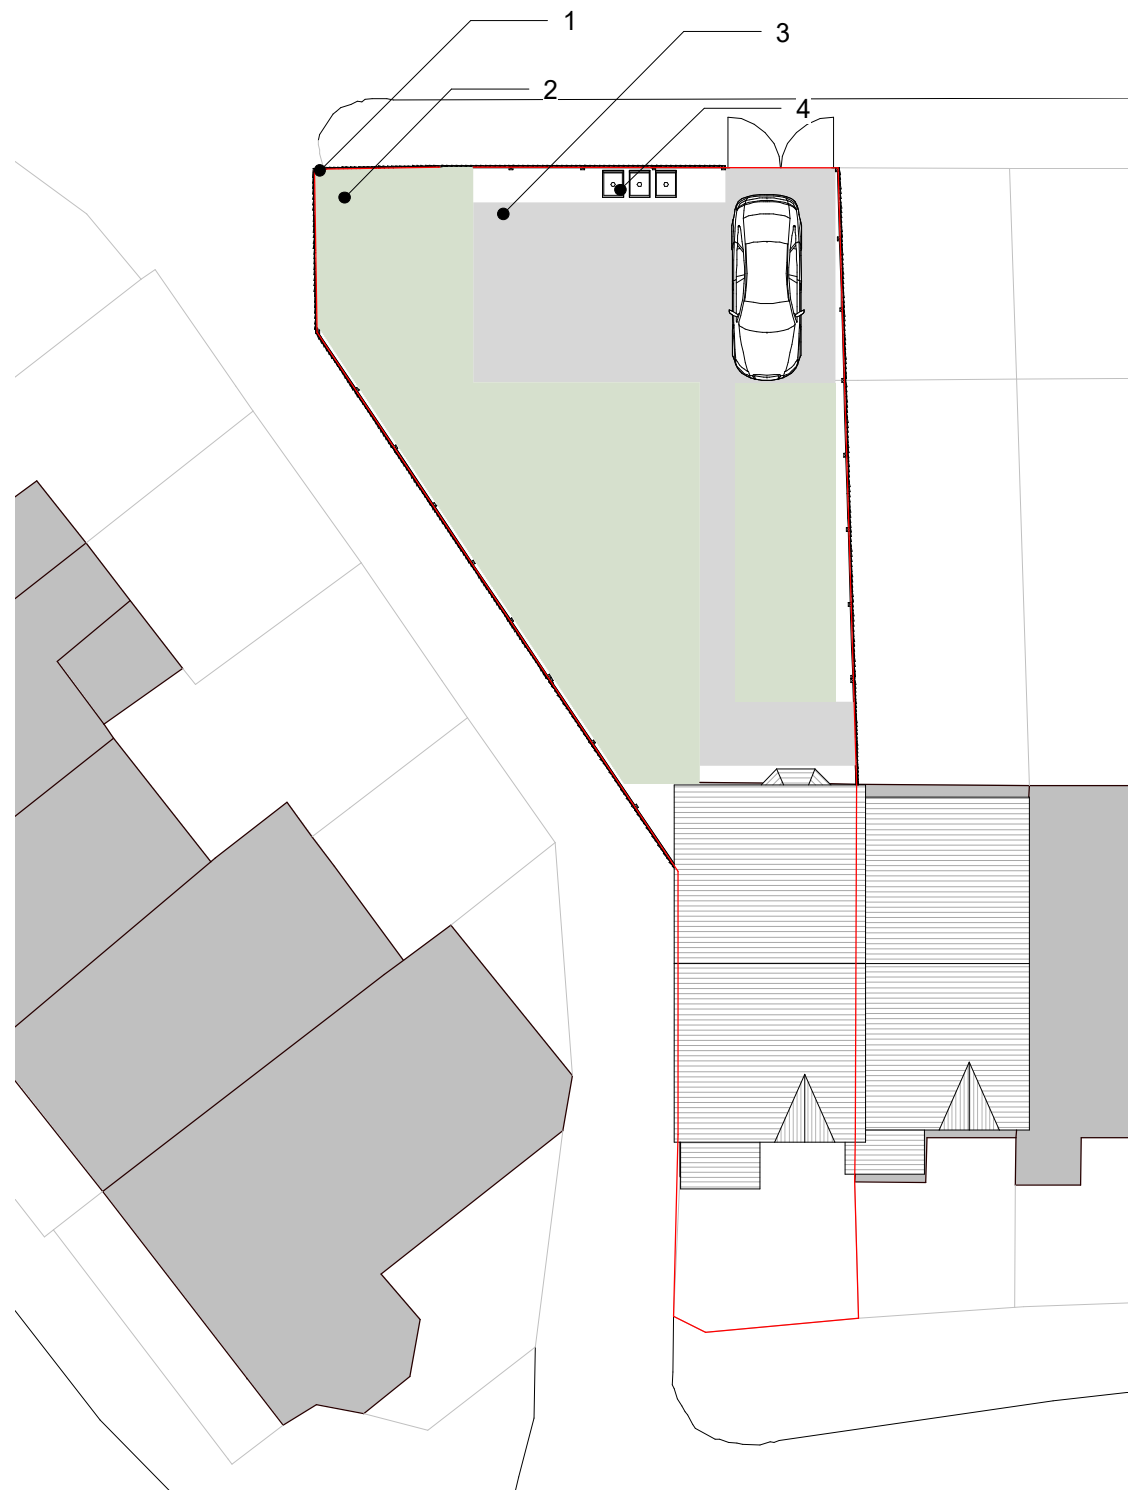

1. Site - Landscaping Plan - Existing

1 : 200

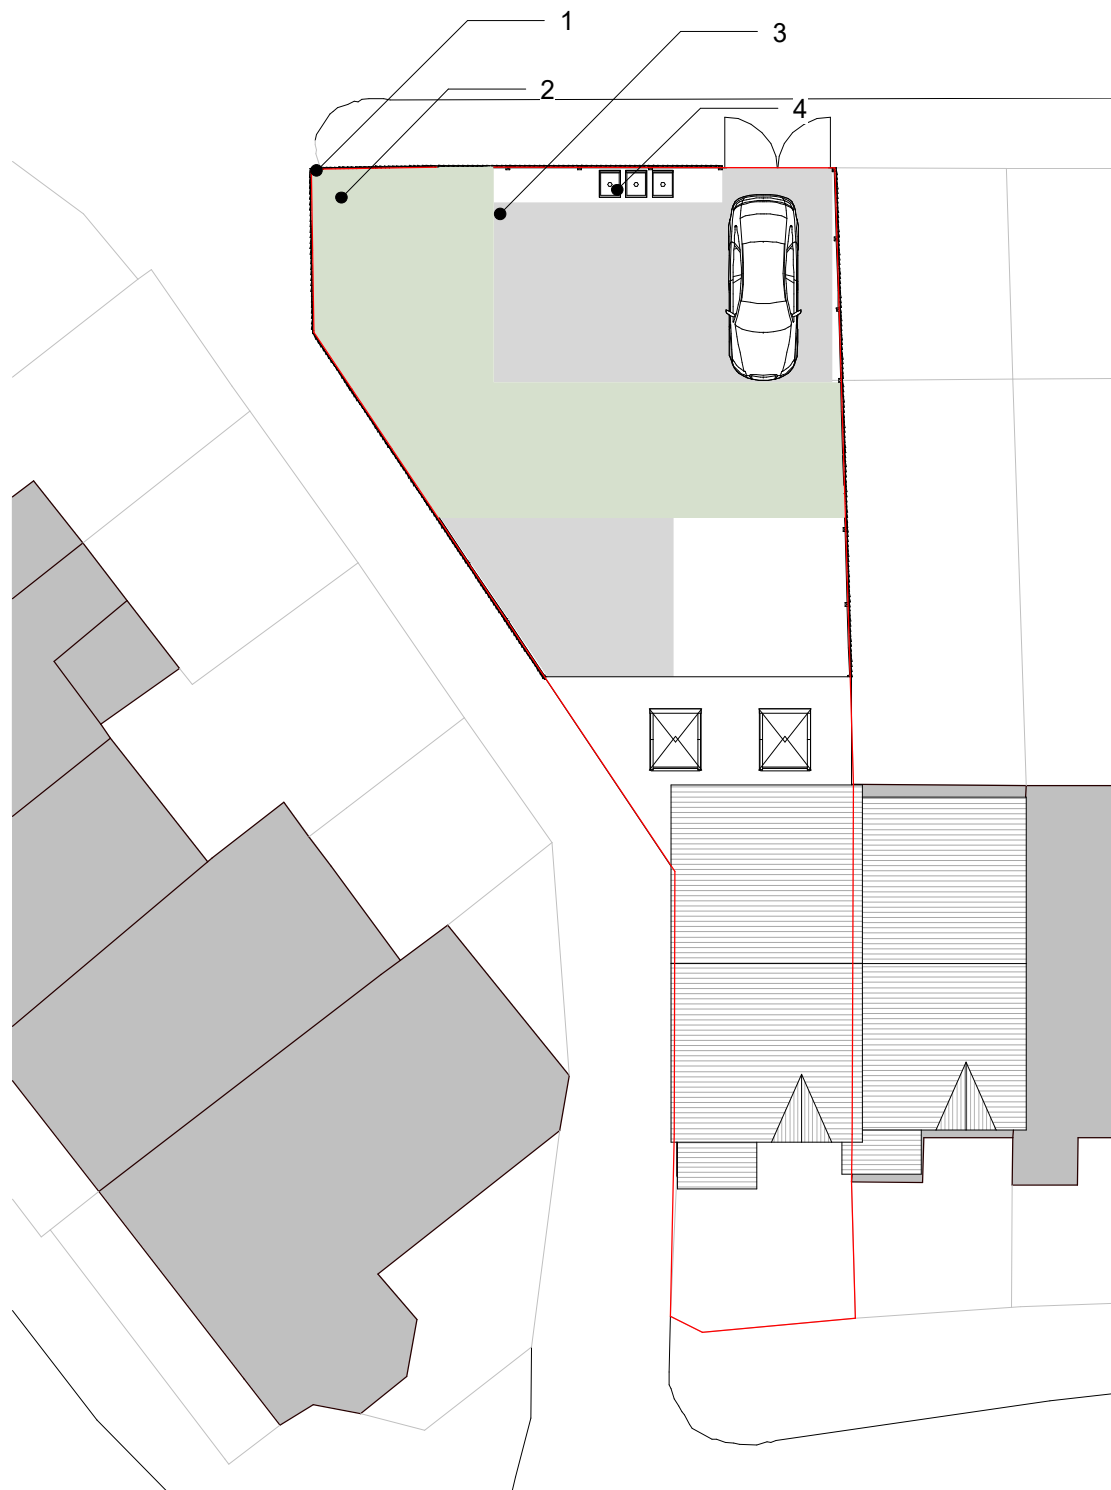

2. Site - Landscaping Plan - Proposed

1 : 200

Note Block - Landscaping

- 1 -1.8m high, horizontal concrete posts with vertical lap timber.
2 - Lawned garden area.
3 - Asphalt paved parking area
4 - Bin Storage

REV		DESCRIPTION		BY	DATE
PROJECT		SCALE @ A3		DATE	
27 Rainsough Brow		As indicated		06 Dec 2022	
CLIENT		STATUS		DRAWN BY	
Bahsir Tanweer		Planning		YM	
TITLE		PROJECT NO.		DRAWING NO.	
Existing and Proposed Landscaping Plans		DA22068.1.		302.	
NOTES		© COPYRIGHT - ALL RIGHTS RESERVED. THIS DRAWING MUST NOT BE REPRODUCED WITHOUT PRIOR WRITTEN CONSENT. DRAWING TO BE USED FOR THE STATUS INDICATED ONLY. ALL DIMENSIONS AND SETTING OUT SHALL BE CHECKED AND CONFIRMED ON SITE. ANY DISCREPANCIES TO BE REPORTED TO THE DESIGNER PRIOR TO THE COMMENCEMENT OF ANY WORK. ALL WORK AND MATERIALS TO BE IN ACCORDANCE WITH CURRENT STATUTORY LEGISLATION, RELEVANT CODES OF PRACTICE AND BRITISH STANDARDS. ALL DIMENSIONS ON THIS DRAWING ARE IN MILLIMETRES (UNLESS OTHERWISE STATED).			
 DEBTAL ARCHITECTURE www.debtal.co.uk					