



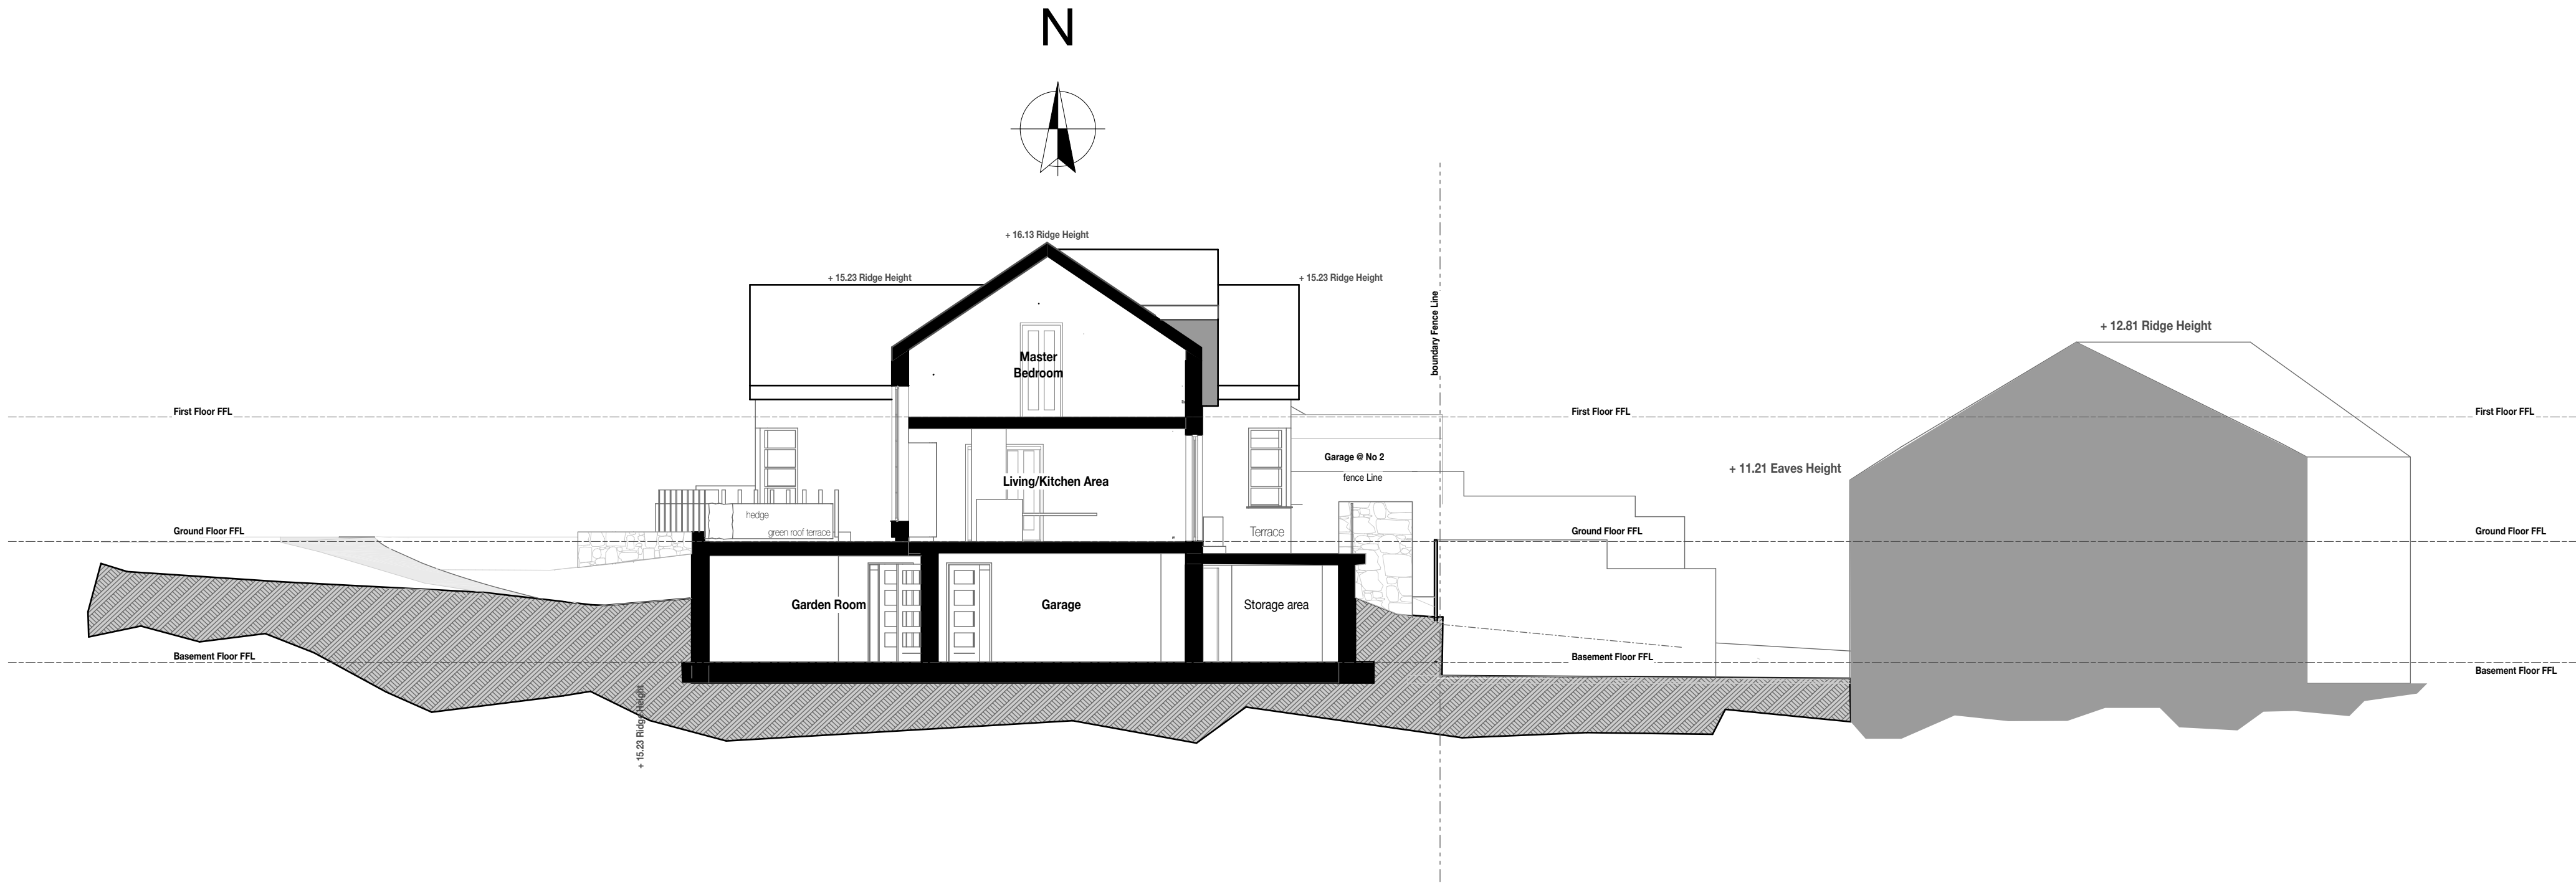

Section Elevation - Proposed House & Surrounding Properties @ East - West Axis

scale: 1:100 @ A1

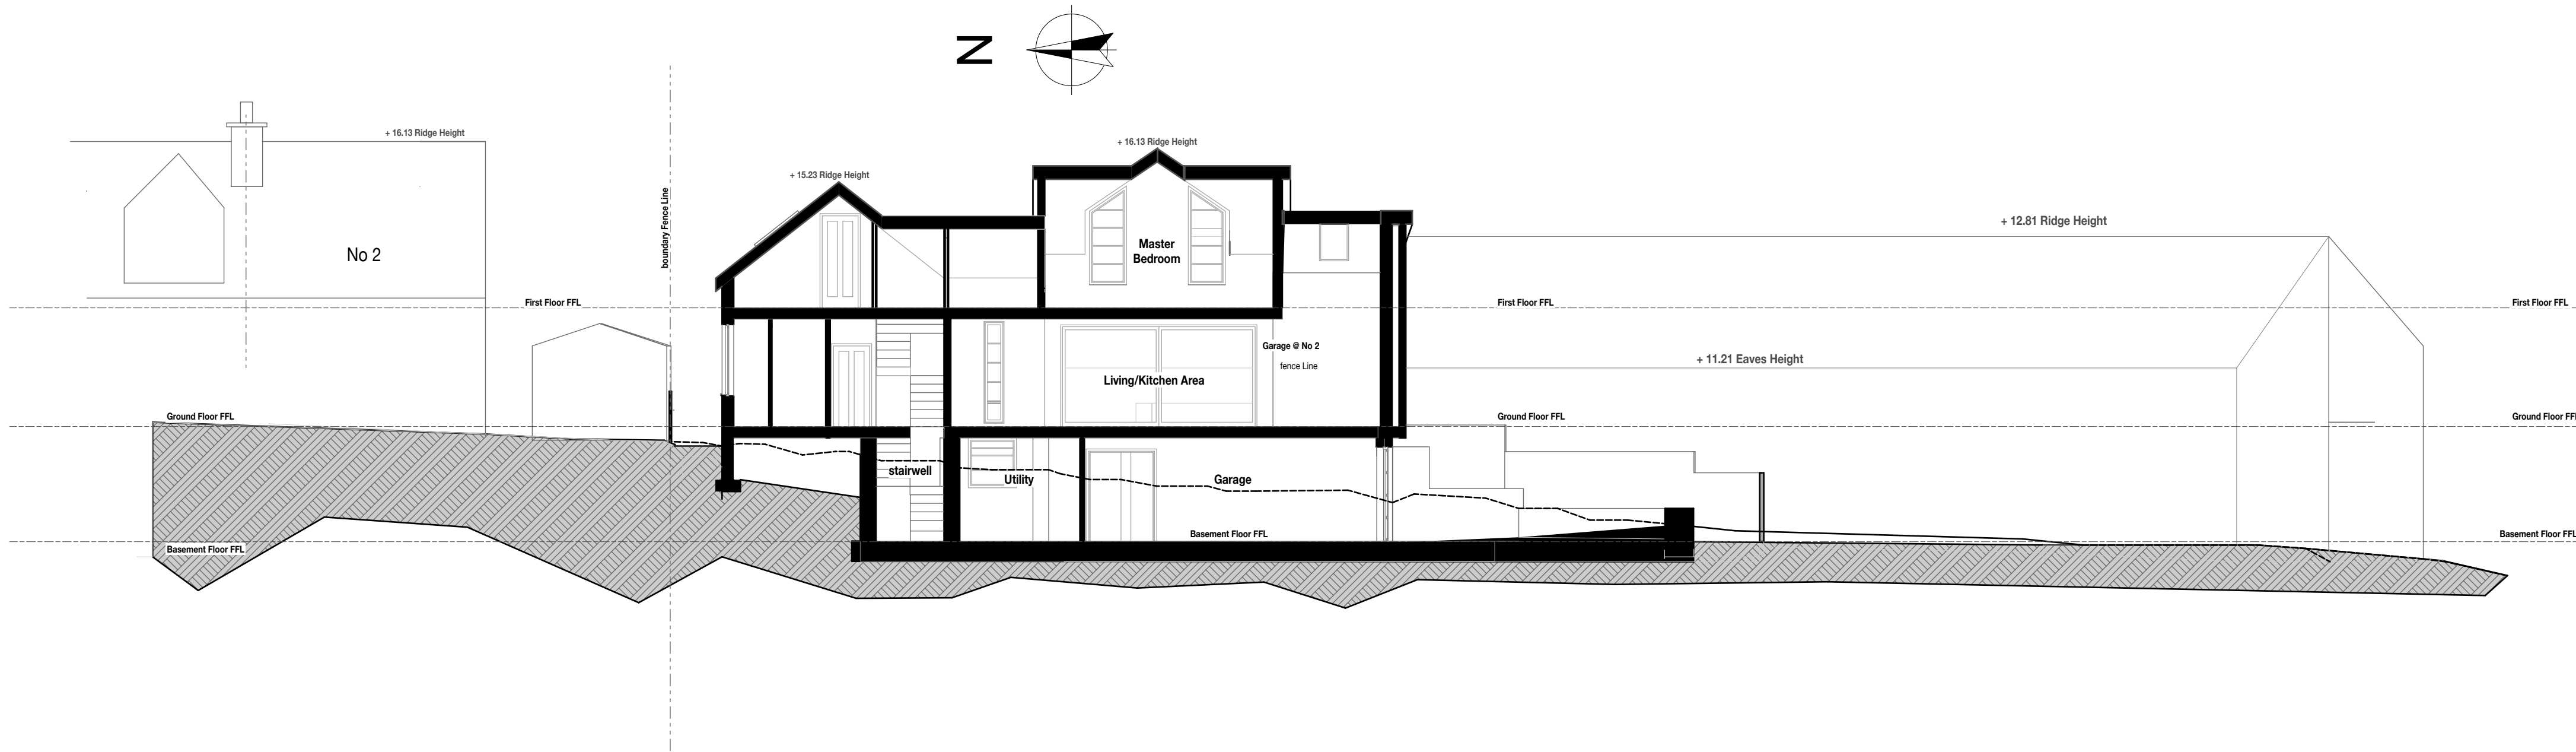

Section Elevation - Proposed House & Surrounding Properties @ North - South Axis

scale: 1:100 @ A1

Construction Risks	Maintenance/cleaning Risks	Demolition/adaptation Risks
In addition to the hazards/risks normally associated with the types of work detailed on this drawing take note of the above. It is assumed that all works on this drawing will be carried out by a competent contractor working, where appropriate, to an appropriate method statement.		
Safety Health and Environmental Information Box		
Notes		
####		
A1		
Architecture:Interiors:Project Management.		
Client Mr E Howarth Camerons Residential Ltd Job Title Heatherside - New Detached House Site Address Land Adjacent to No 2 Heatherside Road Ramsbottom Bury Lancs BL0 9BX		
Drawing Name Section Elevations of Proposed New Building Thru Site		
Drawing Status Planning Stage		
Issue Date: Oct 2022 by : D Hobson		
Drawing Scale as indicated		
Layout ID PP007		
Status Revision		