






Indicative 3D Image of Front Elevation

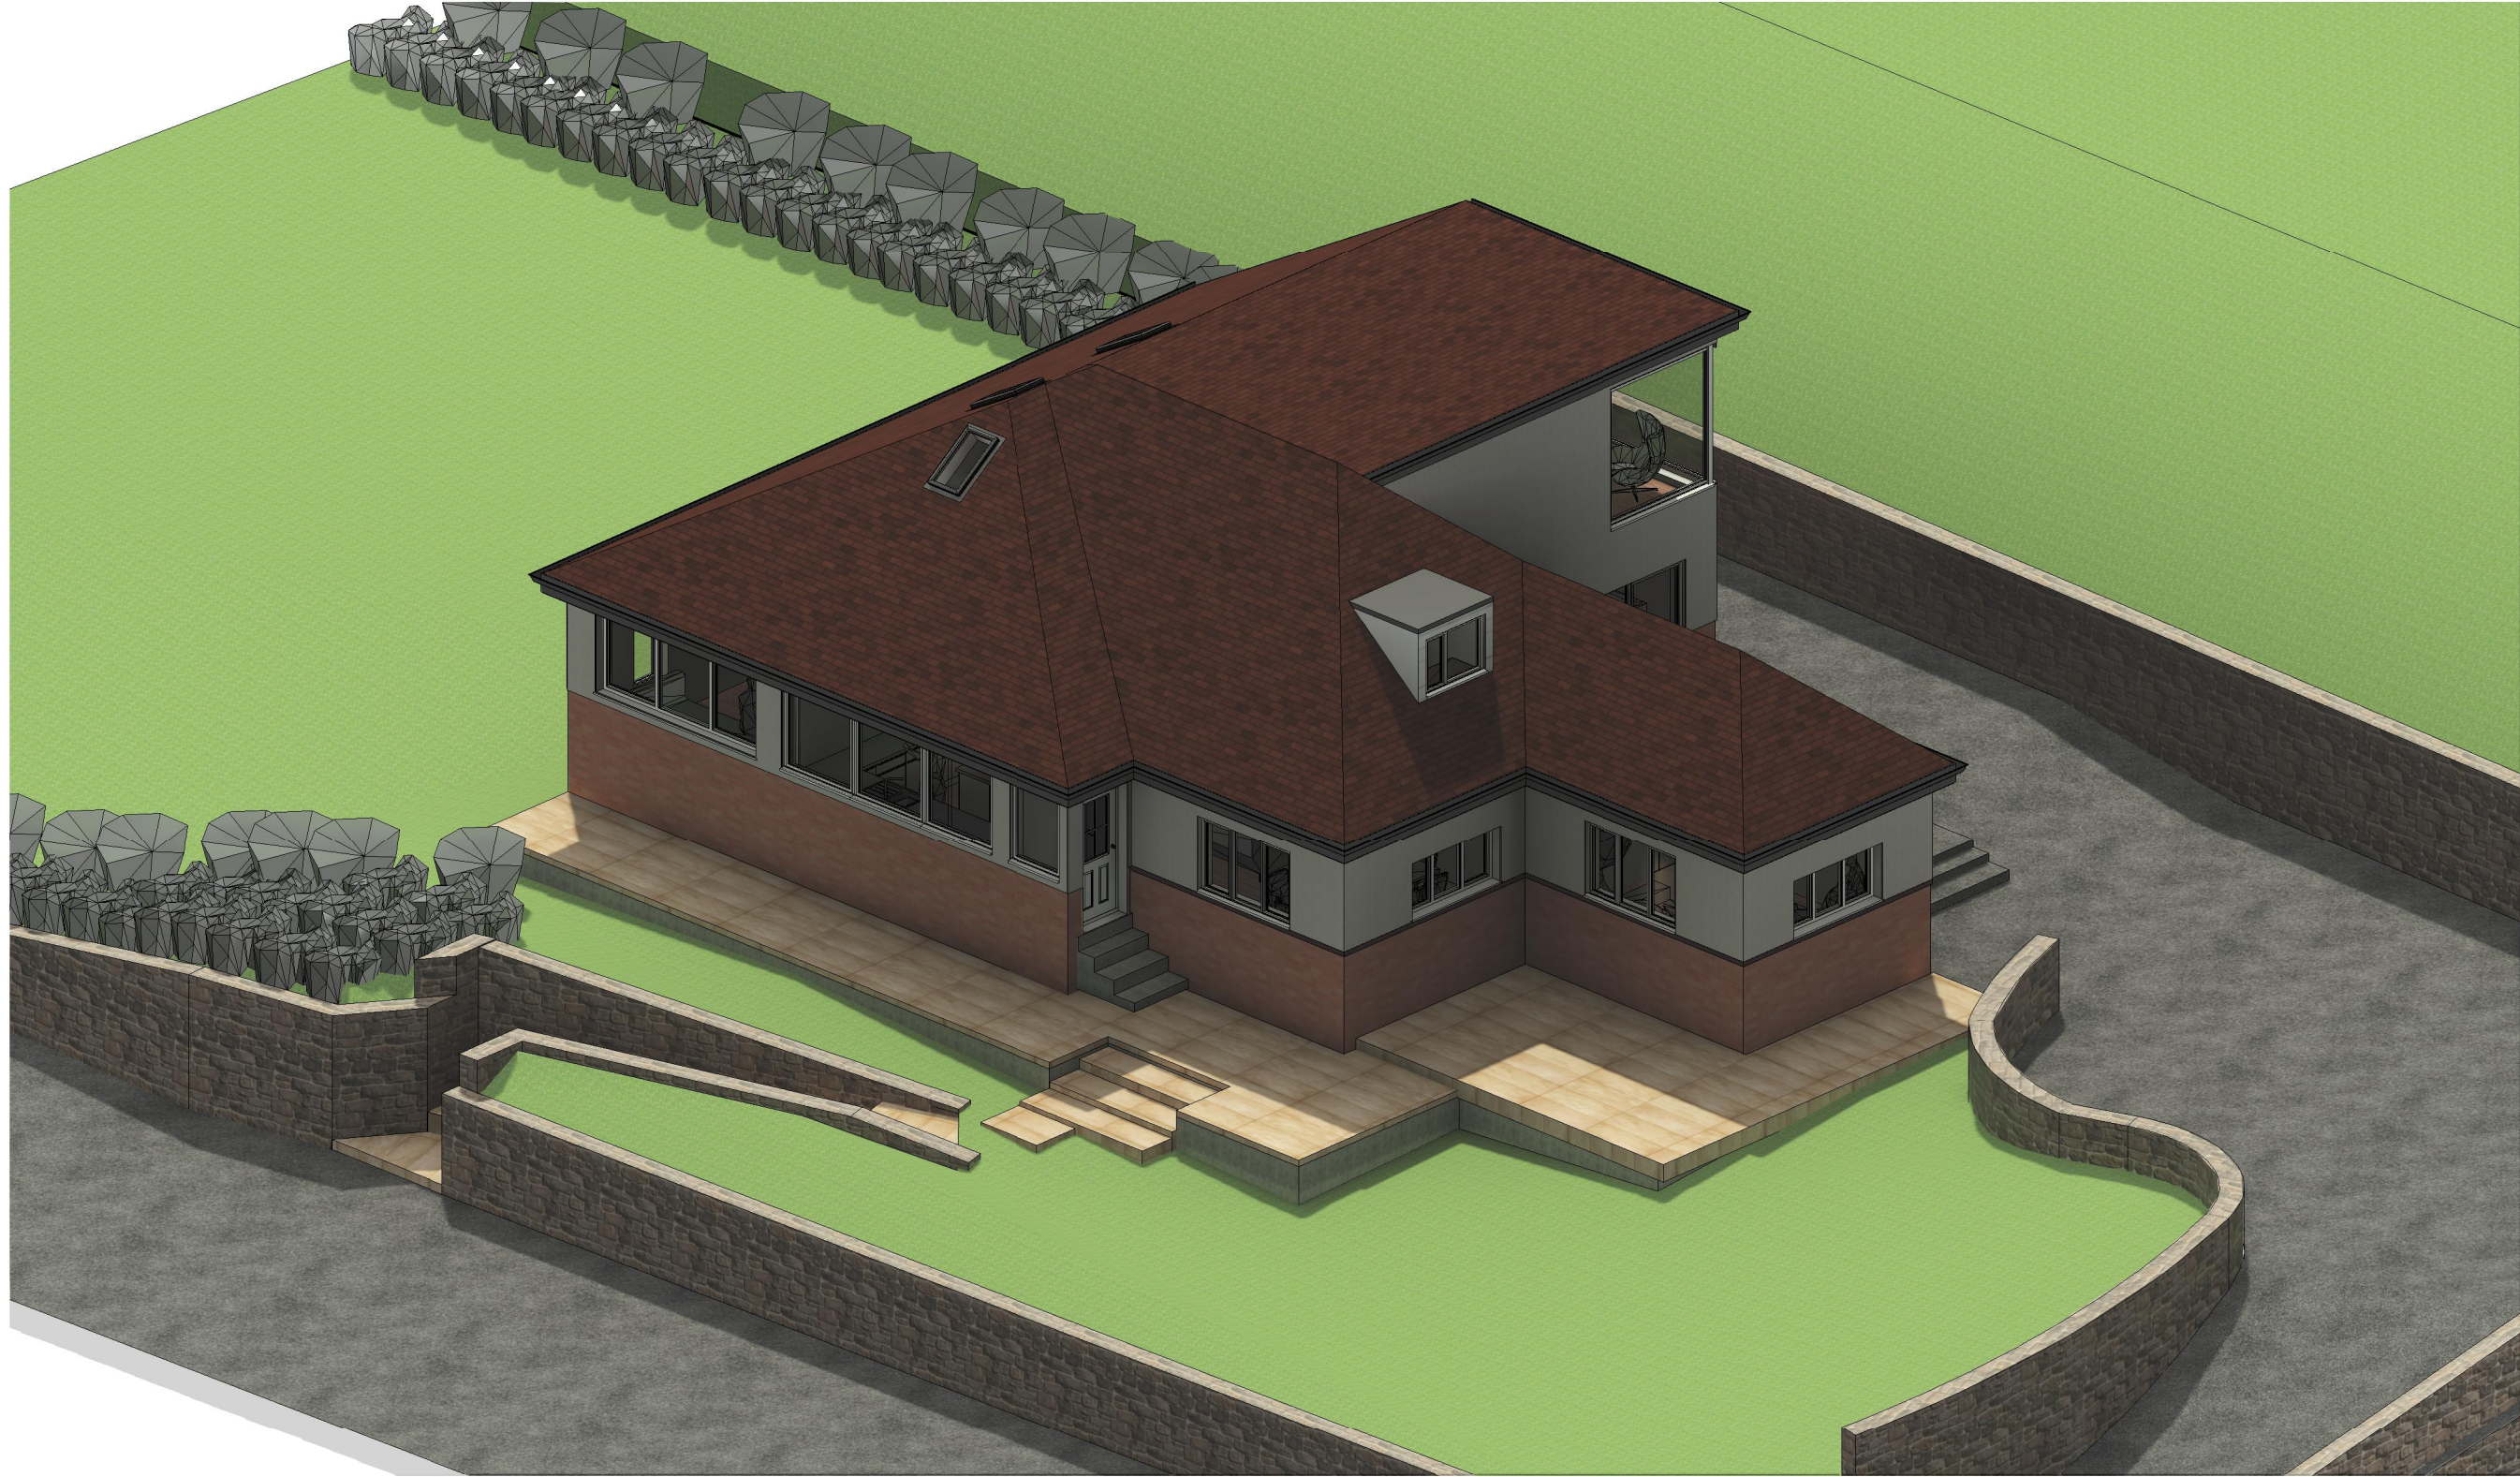

Indicative 3D Image of Proposed Roof

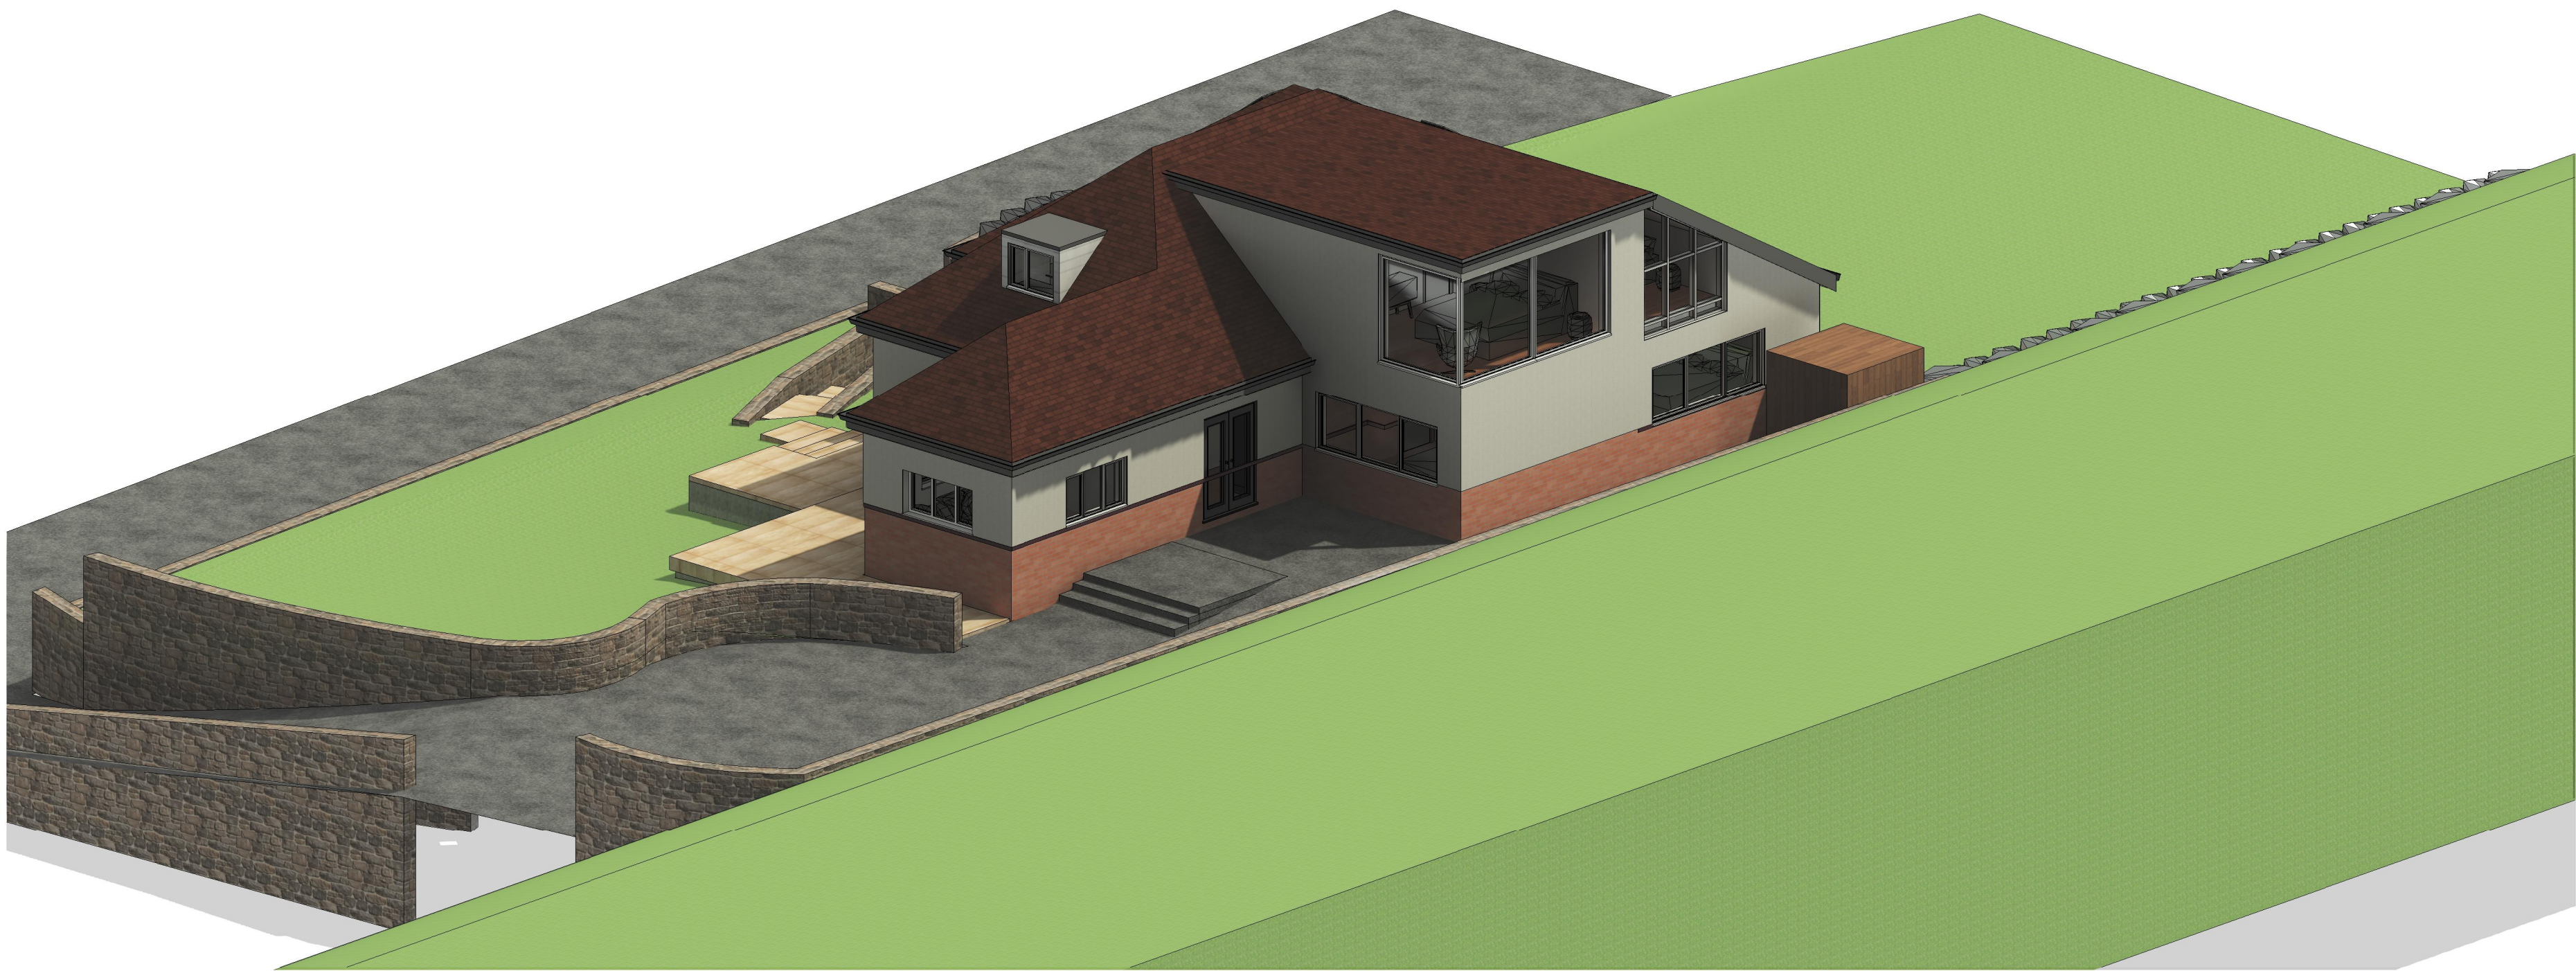

Indicative 3D Image of Rear Elevation

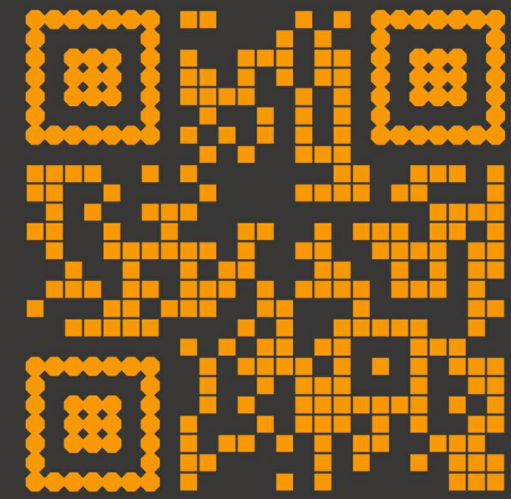

© Ideal Architects Limited
www.ideal-architects.co.uk
This Drawing & Design is the copyright of Ideal Architects Ltd and should not be reproduced without written consent.
Contractors are to check all levels & dimensions on site prior to site works commencing & report discrepancies to the Designers.
DO NOT SCALE FROM THIS DRAWING

Proposed Residential Extension

To 129 Manchester Road, Ramsbottom, BL9 5NL

Rev	Description	Date
Rev	Description	Date

Client: Mrs Rachel Holt

Proposed 3D images

Revision
21020(DR)A1.13

