




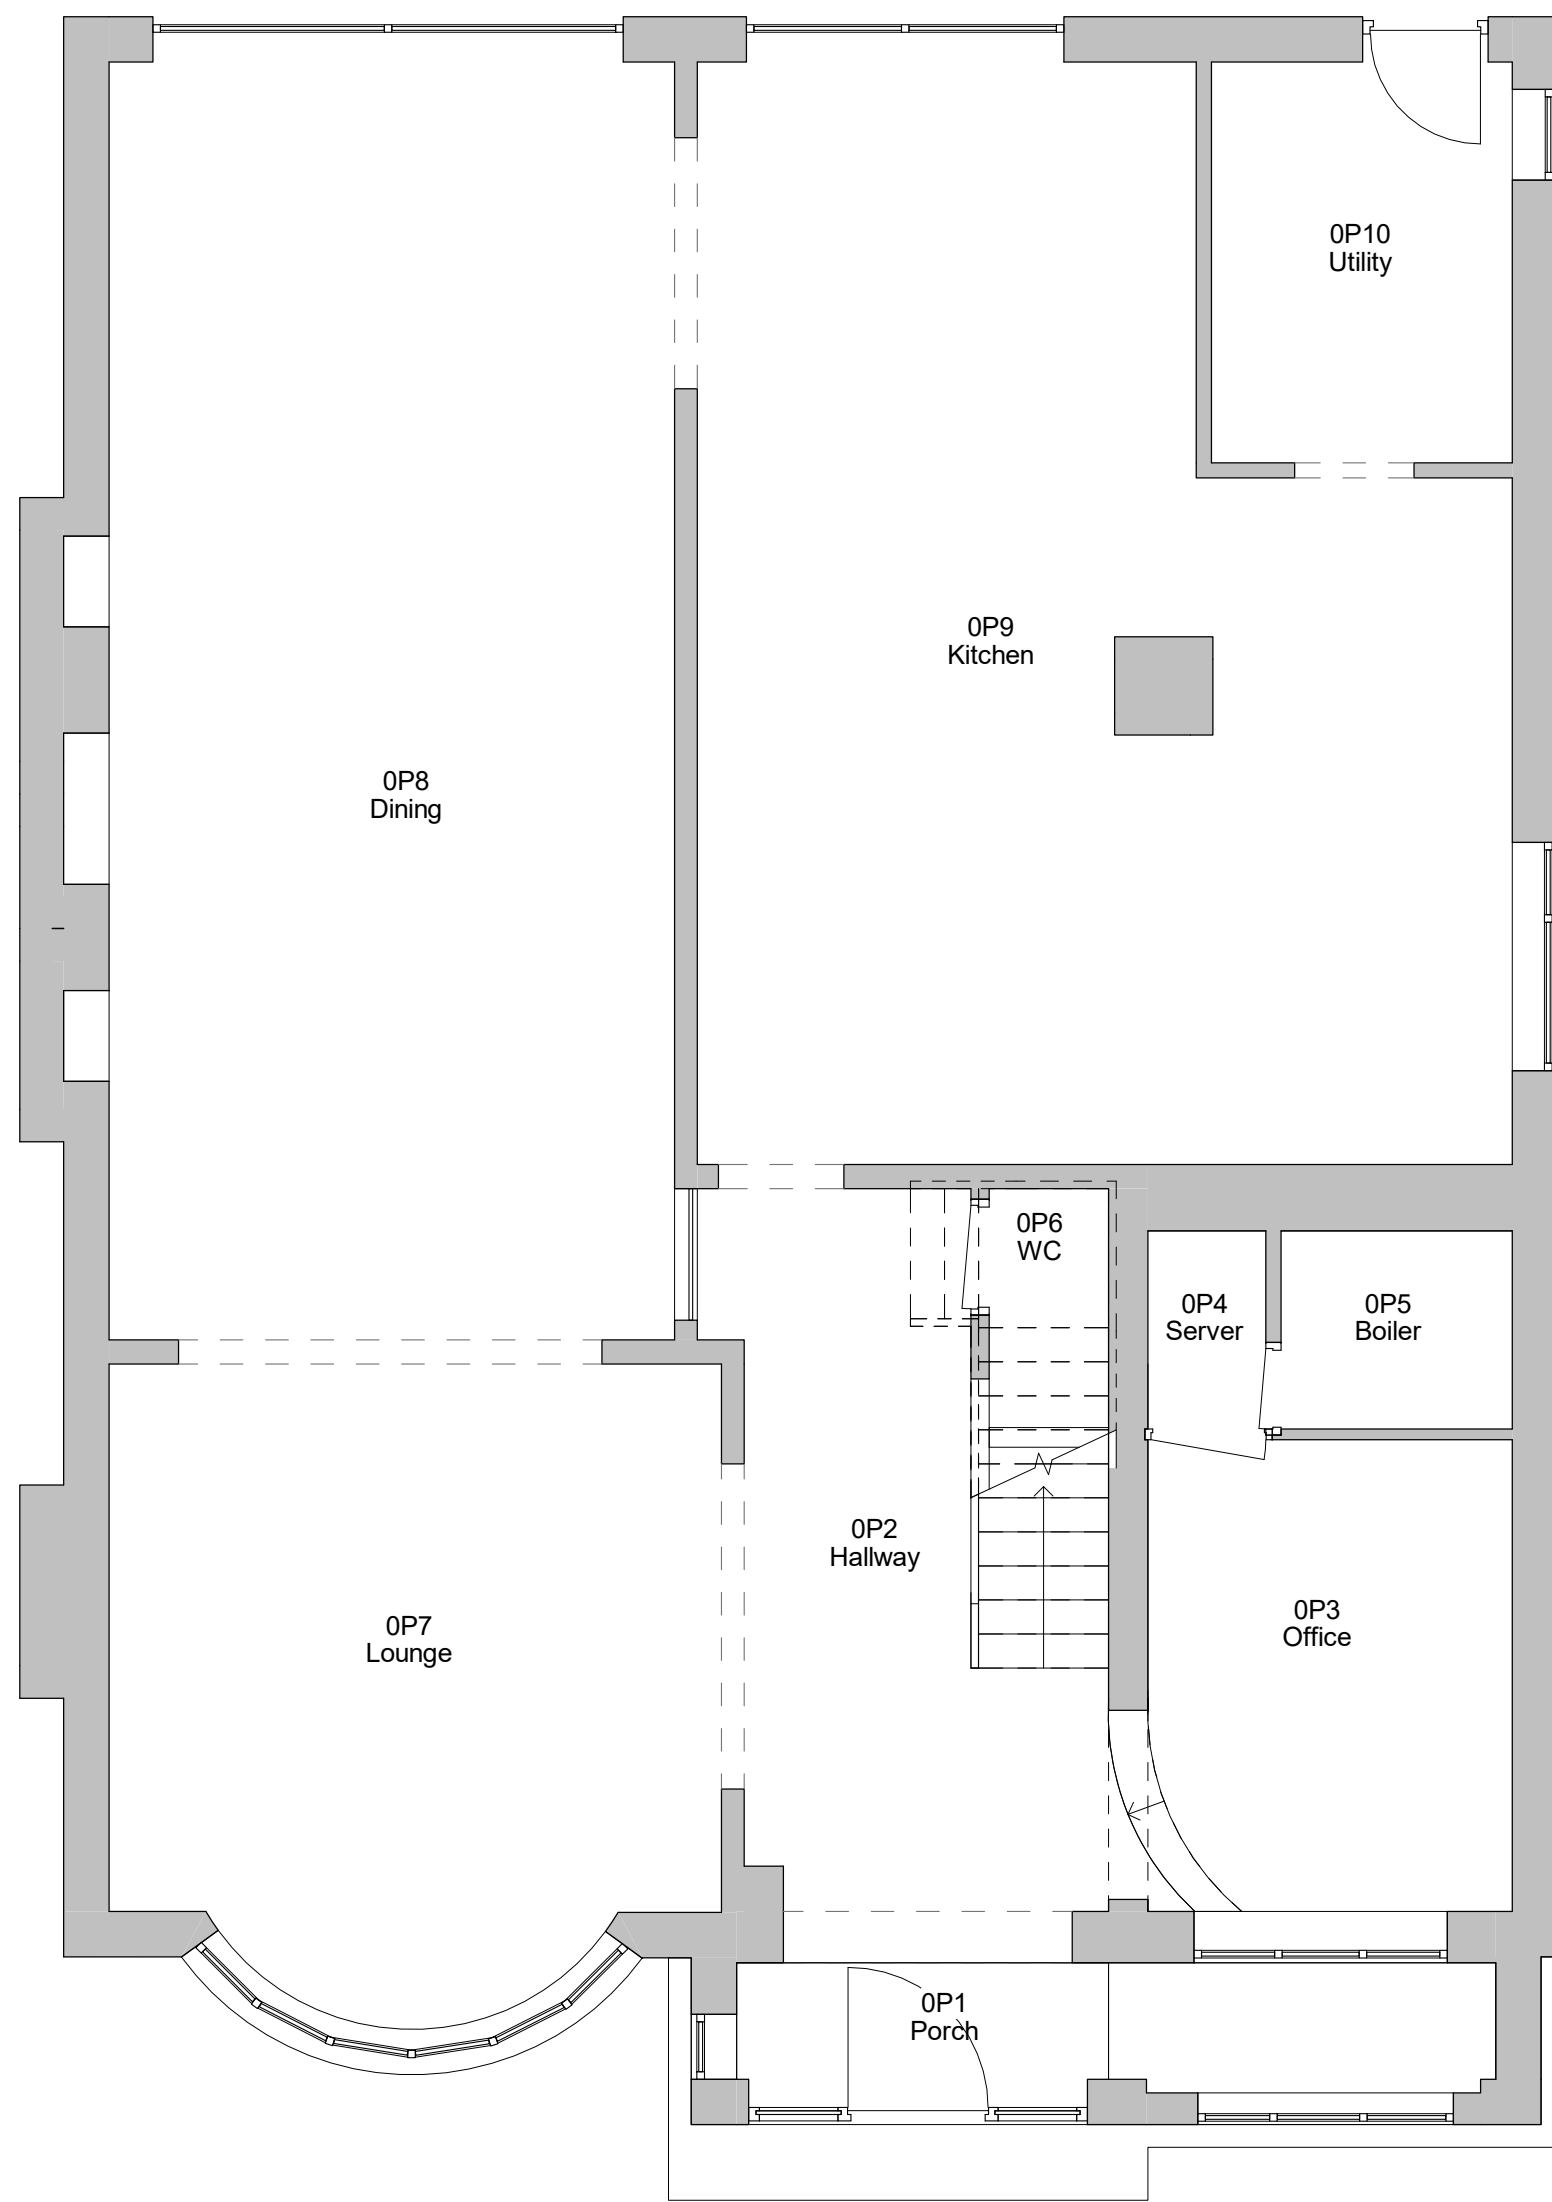


1 Level 0 - Proposed
1 : 50

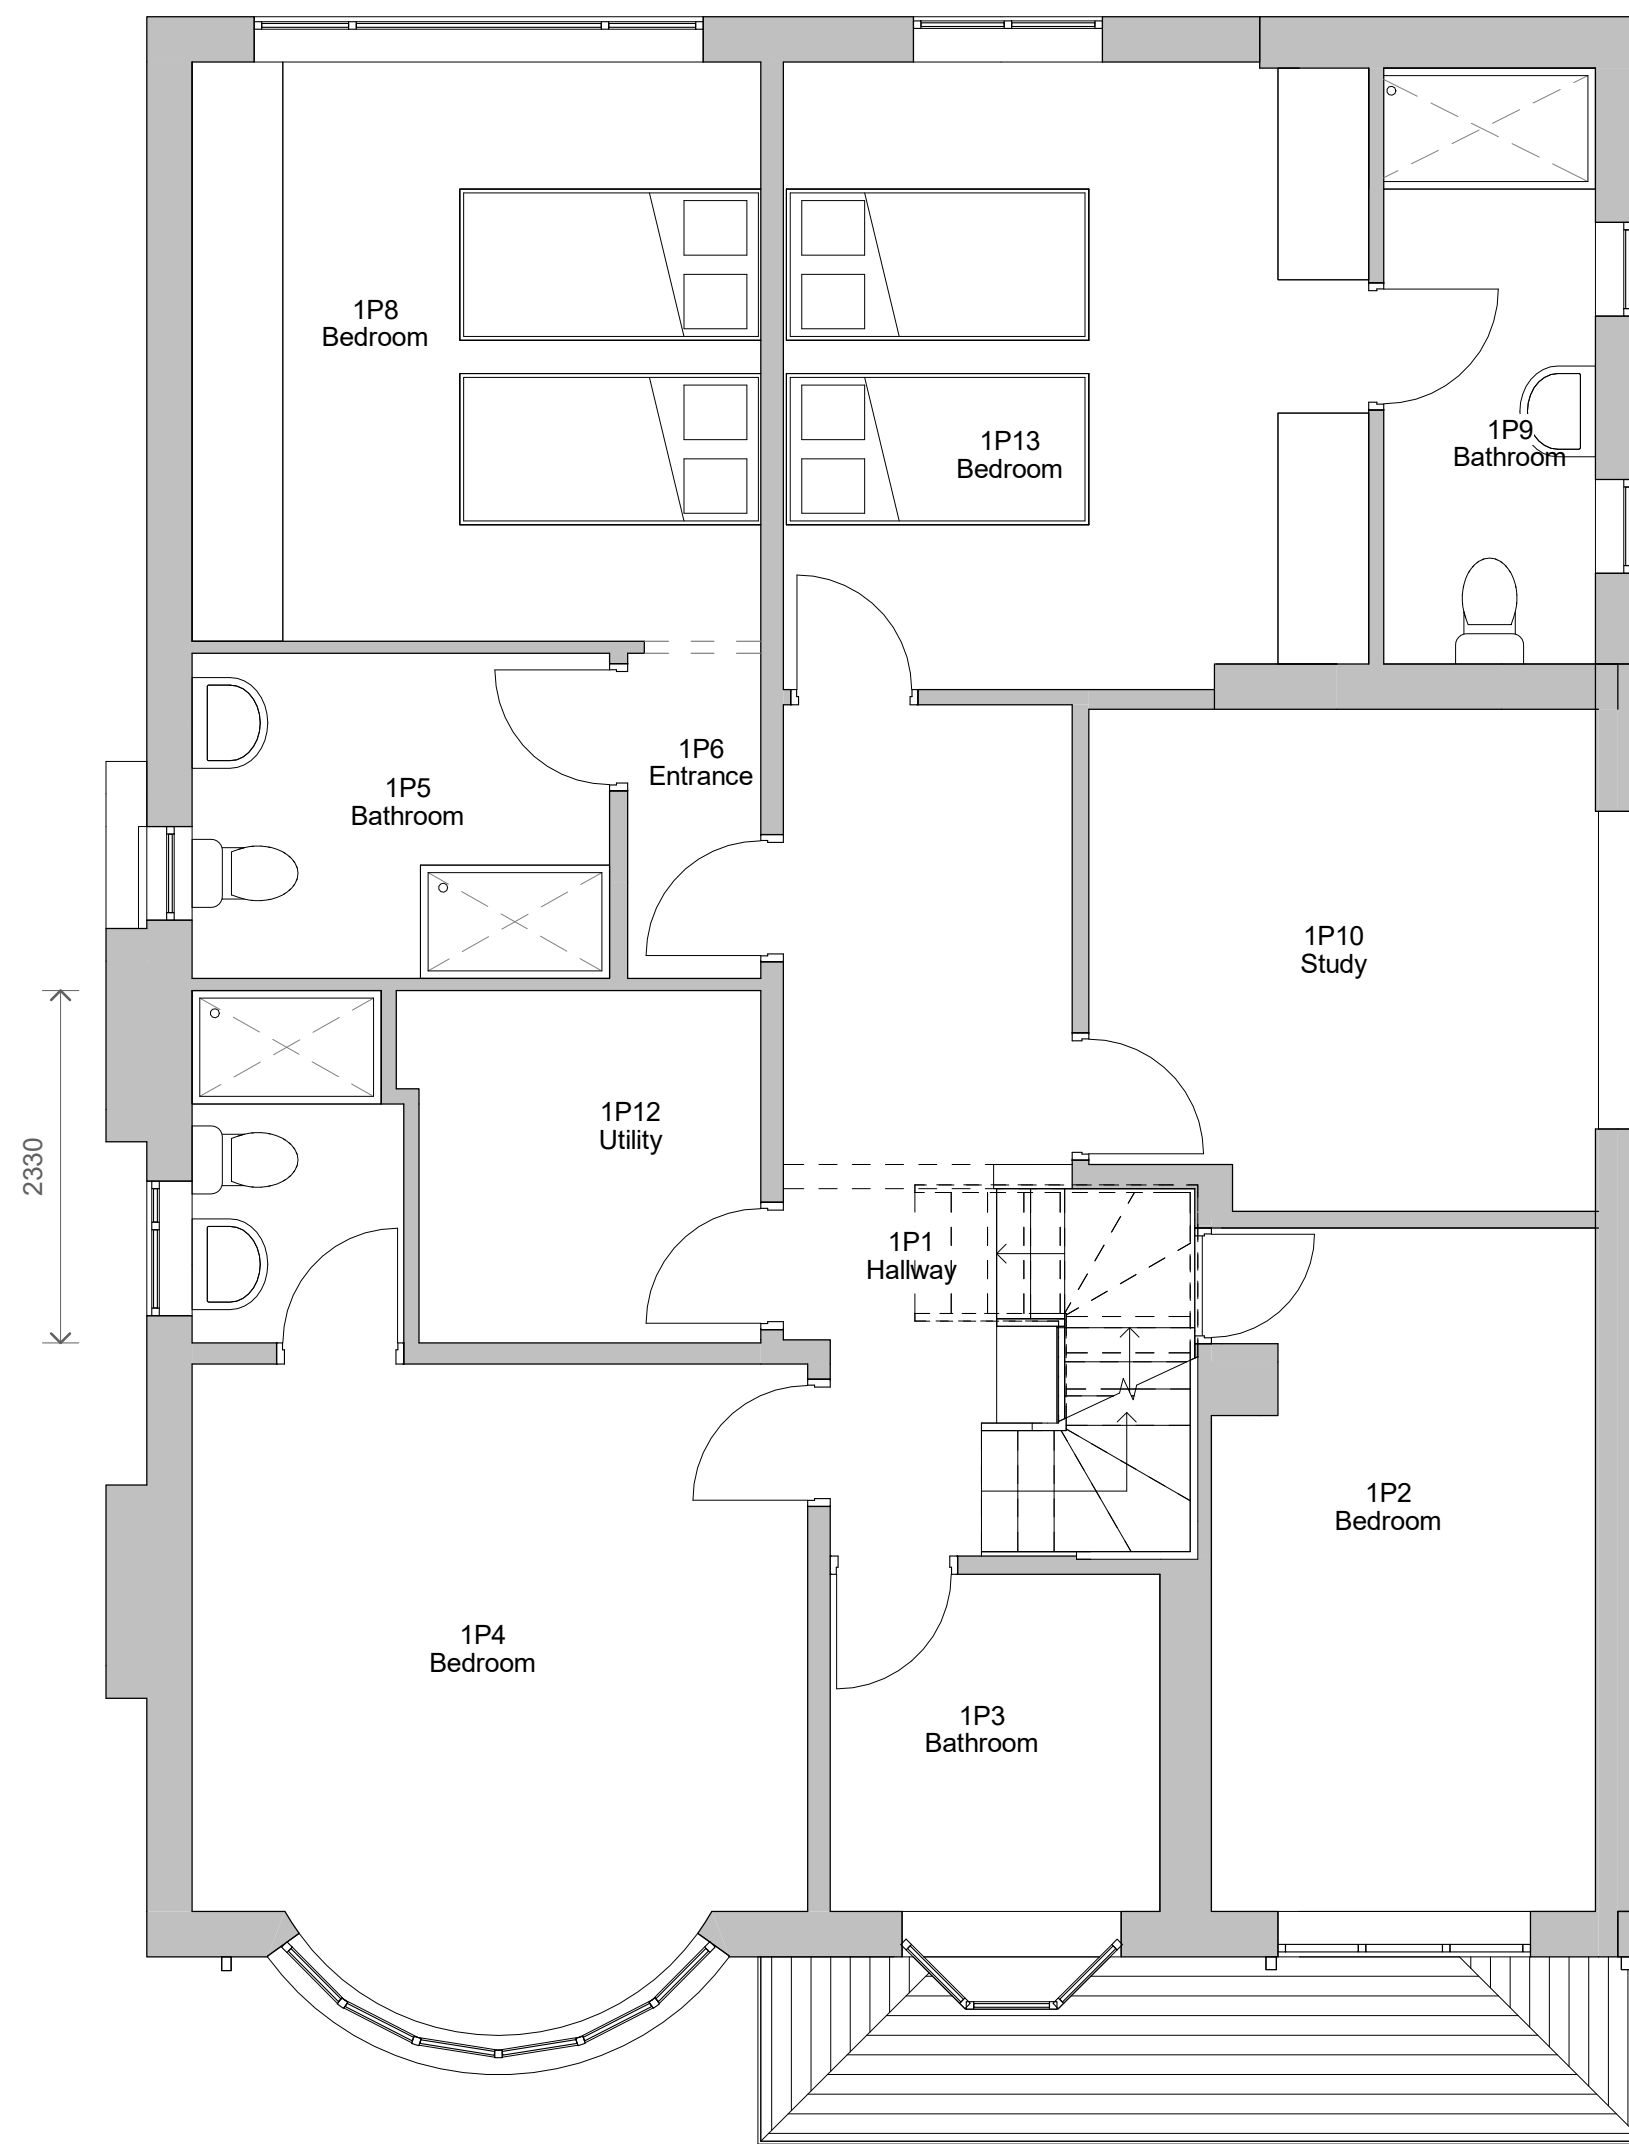

2 Level 1 - Proposed
1 : 50

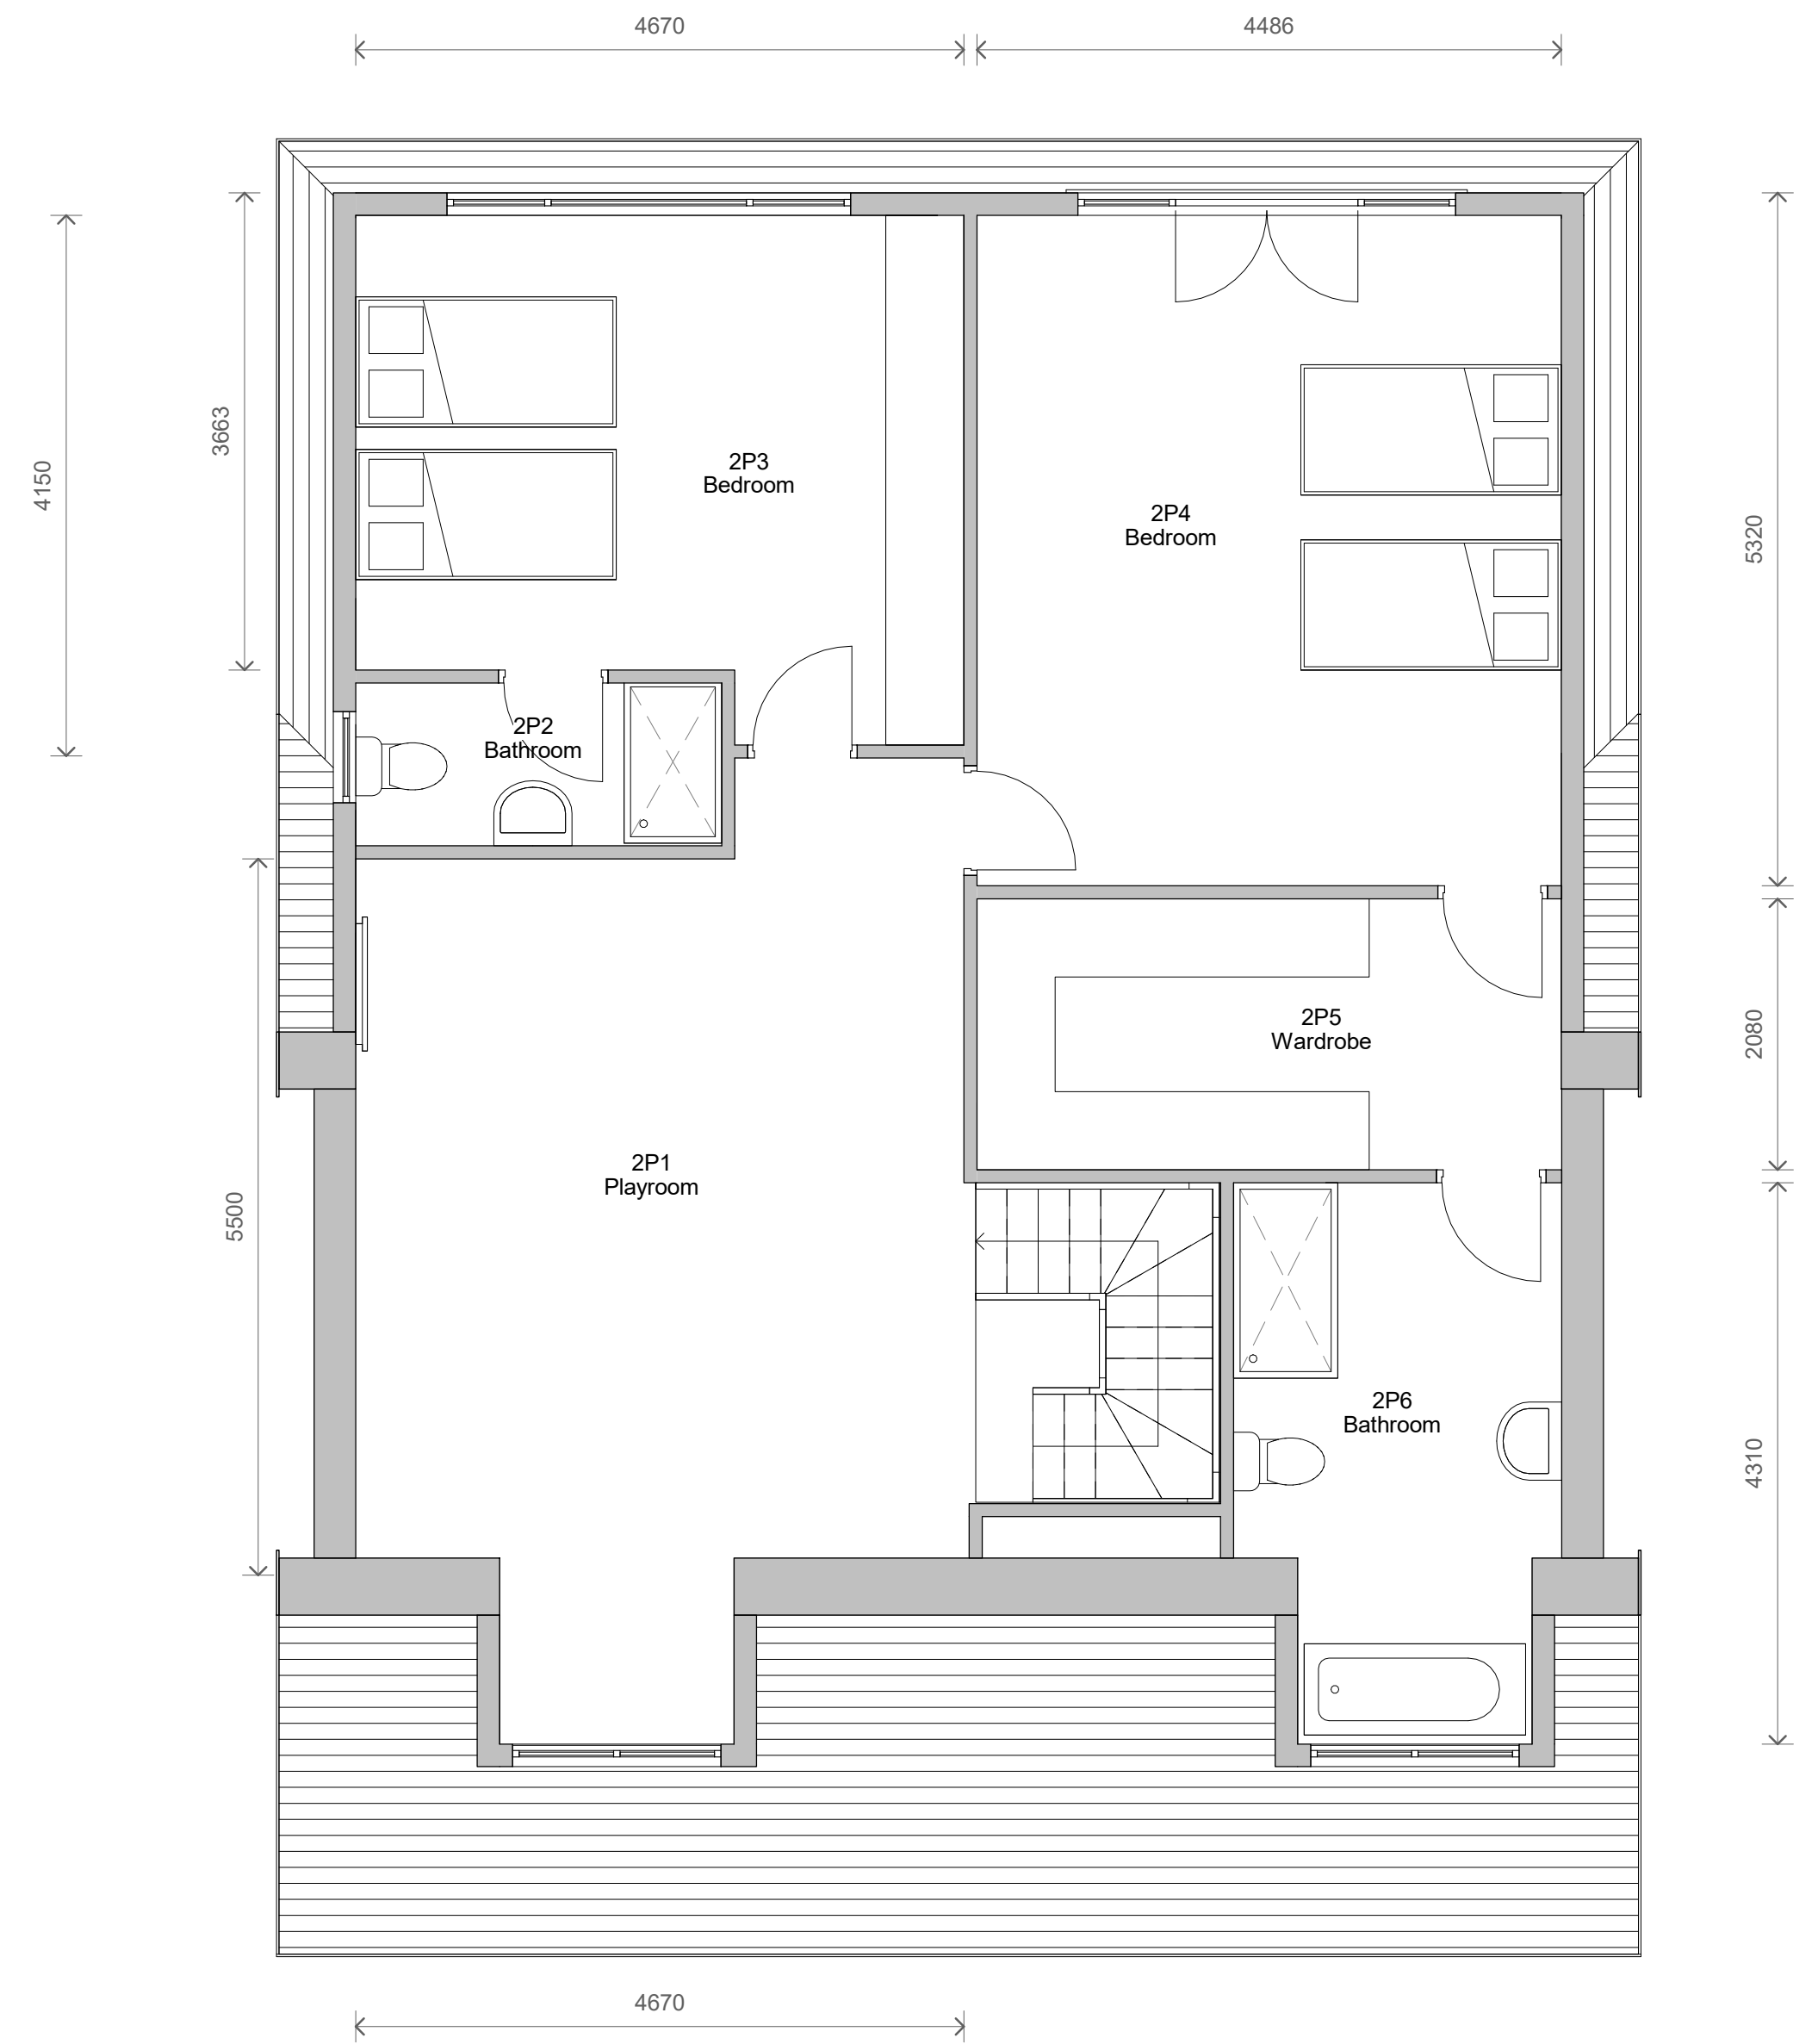

3 Level 2 - Proposed
1 : 50

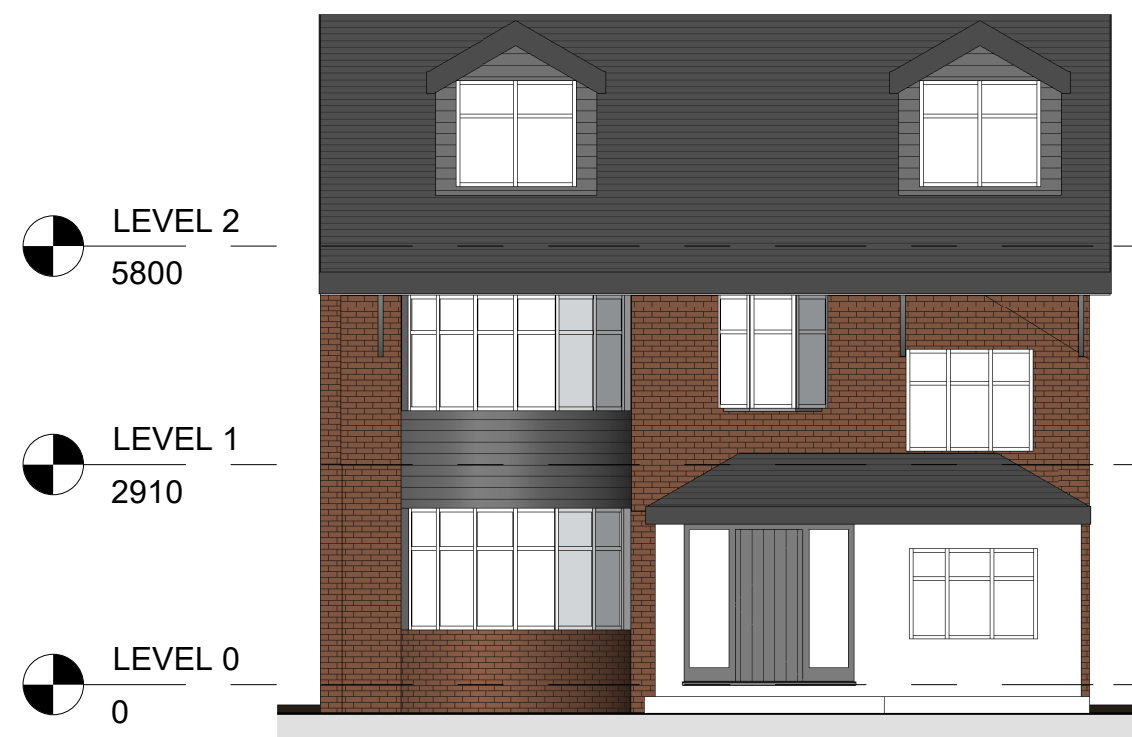

4 Front - Proposed
1 : 100



5 Left Side - Proposed
1 : 100



6 Rear - Proposed
1 : 100



7 Right Side - Proposed
1 : 100

2	Revised Design	29/10/2021
1	Revised Design	25/10/2021
No.	Description	Date

PROJECT 20 Castle Hill Road		
TITLE Proposed Plans and Elevations		
CLIENT Mr & Mrs Morris		
STATUS DESIGN		
DRAWN BY SG	DATE 15/12/2020	SCALE (@ A1) As indicated
PROJECT NUMBER GGS20063.2a	DRAWING NUMBER 003	REV 2
GOLD SKETCH S T U D I O S www.goldsketch.co.uk info@goldsketch.co.uk 0161 792 9595		
NOTES © COPYRIGHT ALL RIGHTS RESERVED. NO DRAWING MAY BE REPRODUCED WITHOUT WRITTEN CONSENT. DRAWING TO BE USED FOR THE SITE AS INDICATED ONLY. ALL DIMENSIONS ARE TO FACE UNLESS OTHERWISE SPECIFIED. ANY DISCREPANCIES TO BE REPORTED TO THE ARCHITECT IMMEDIATELY UPON DISCOVERY. ALL WORK AND MATERIALS TO BE IN ACCORDANCE WITH CURRENT BUILDING REGULATIONS AND LOCAL CODES OF PRACTICE AND BRITISH STANDARDS. ALL DIMENSIONS ON THIS DRAWING ARE UNLESS OTHERWISE SPECIFIED.		

