

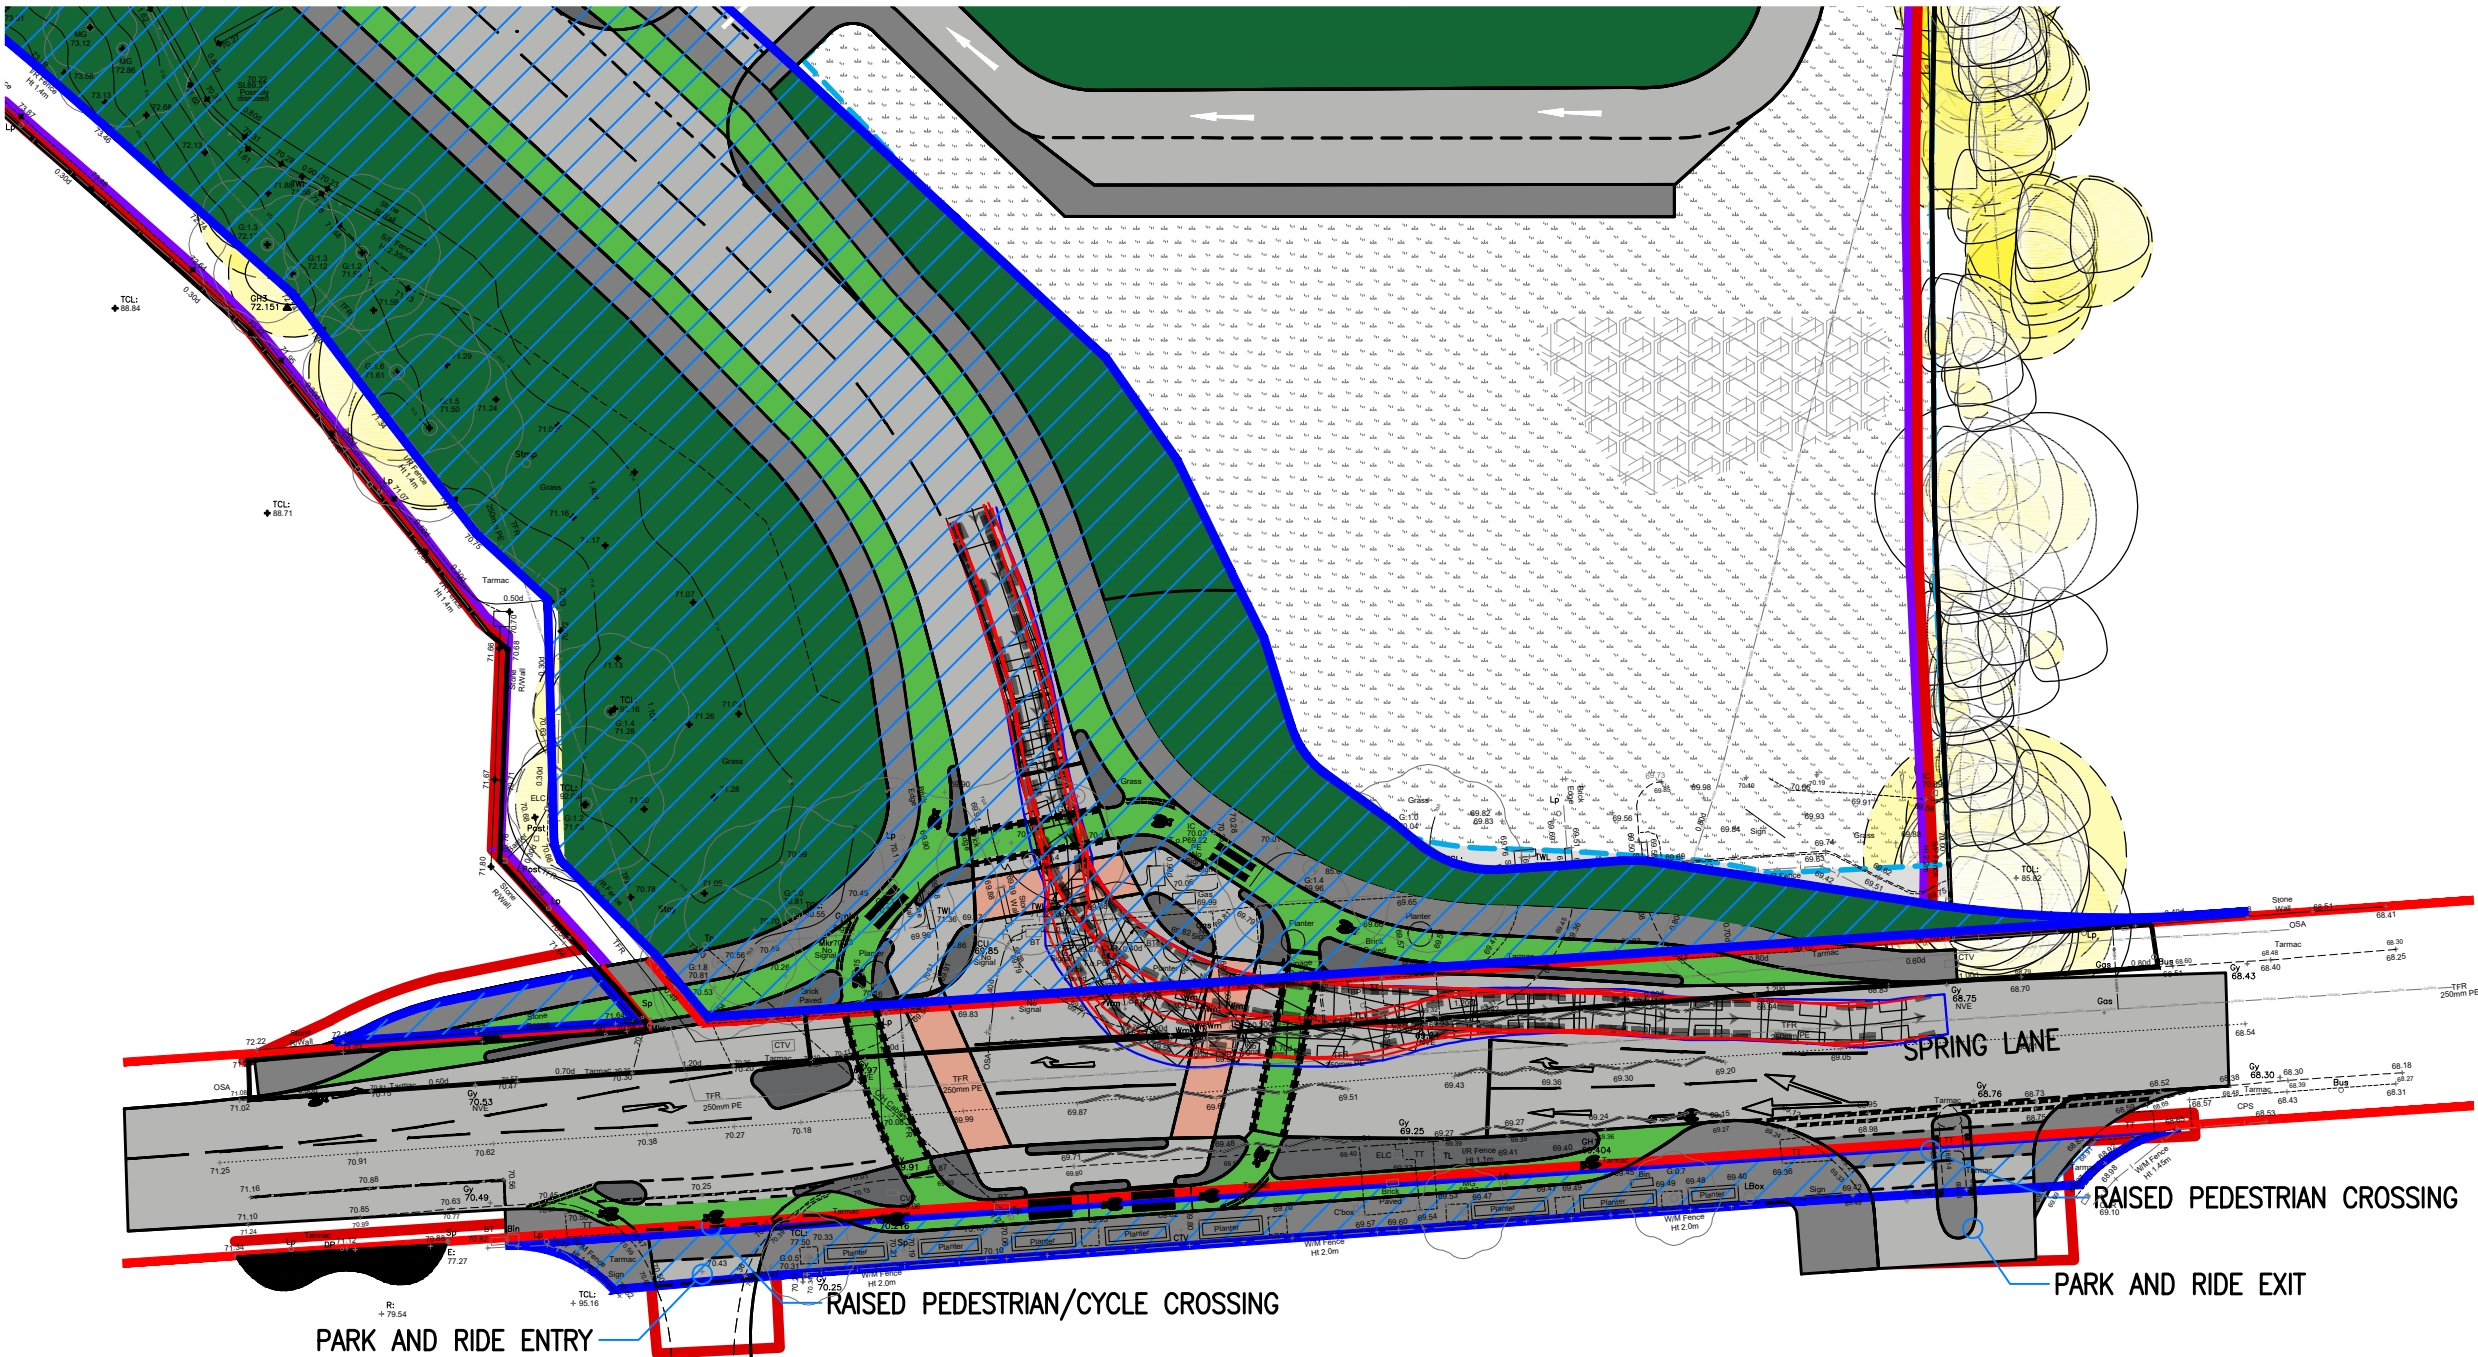


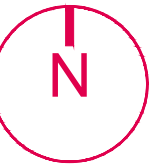

VEHICLE DIMENSIONS

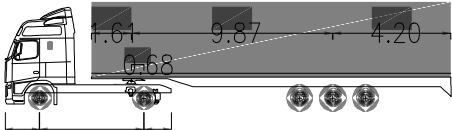

1.36 3.80 1.00

ARTIC 18.55m

LENGTH: 18.55 m
MAX WIDTH: 2.55 m
LOCK TO LOCK TIME: 6.0 s
MAX STEERING ANGLE: 34.79°
TURN RADIUS (CURB TO CURB): 7.74 m
TURN RADIUS (WALL TO WALL): 8.49 m

KEY

- EXISTING HIGHWAY BOUNDARY
- PROPOSED EXTENT OF NEWLY ADOPTED HIGHWAY

REV.	AMENDMENTS	DATE
P03	TfGM COMMENTS INCORPORATED	09/11
P04	BURY COMMENTS ADDED	30/11
P05	SUBSTATION REMOVED	08/12



VIASOLUTIONS

THE OLD COACH HOUSE
1 CAMPBELL STREET
PUDSEY
LS28 6DP
tel: 0113 3453957
email: highwaymen@viasolutions.co.uk

STAR RADCLIFFE ACADEMY
SPRING LANE BURY

PROPOSED CYCLOPS JUNCTION

SCALE: 1:500 @A3	
DATE: OCTOBER 2023	
DRAWING NO: FS1013-VS-XX-XX-D-H-0011	
STATUS: S2	REVISION: P06



NOTES

- THIS DRAWING SHOWS THE PRELIMINARY LAYOUT ONLY (NOT TO BE USED FOR CONSTRUCTION) AND IS SUBJECT TO DETAILED DESIGN, FULL CDM COMPLIANCE, STATUTORY UNDERTAKERS SEARCH/DIVERSION REQUIREMENTS, HIGHWAY DRAINAGE PROVISION, LAND OWNERSHIP AND LOCAL AUTHORITY APPROVAL.
- ORDNANCE SURVEY (C) CROWN COPYRIGHT 2023. ALL RIGHTS RESERVED. LICENCE NUMBER 1000224323