
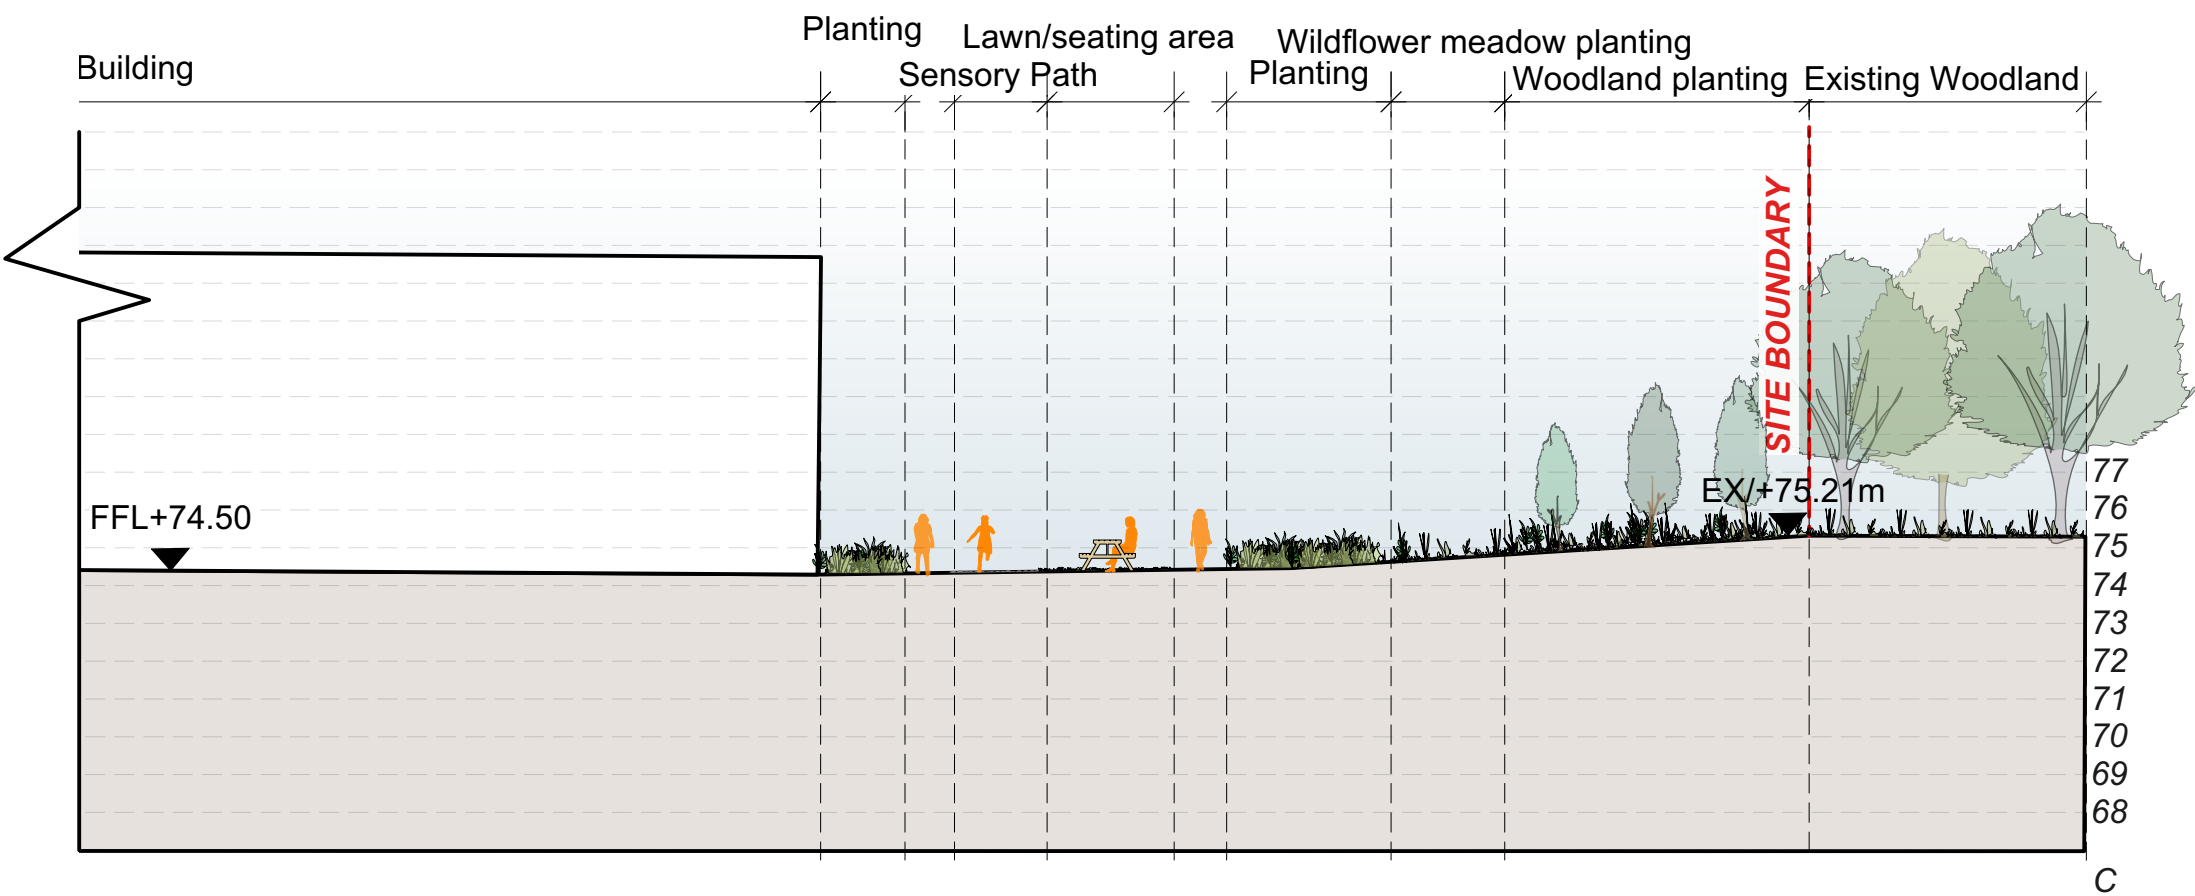
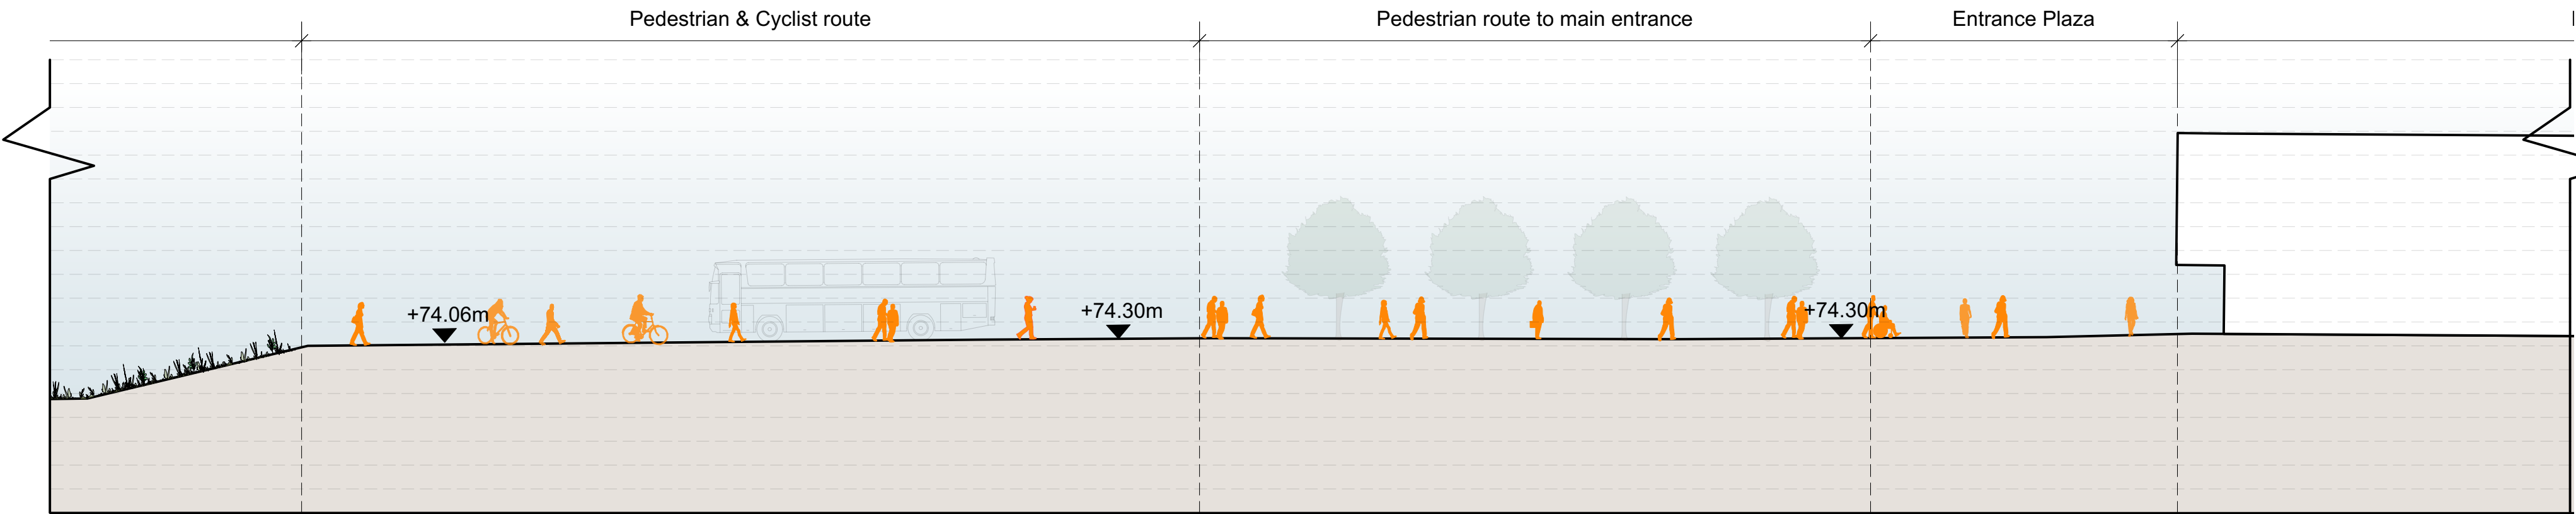


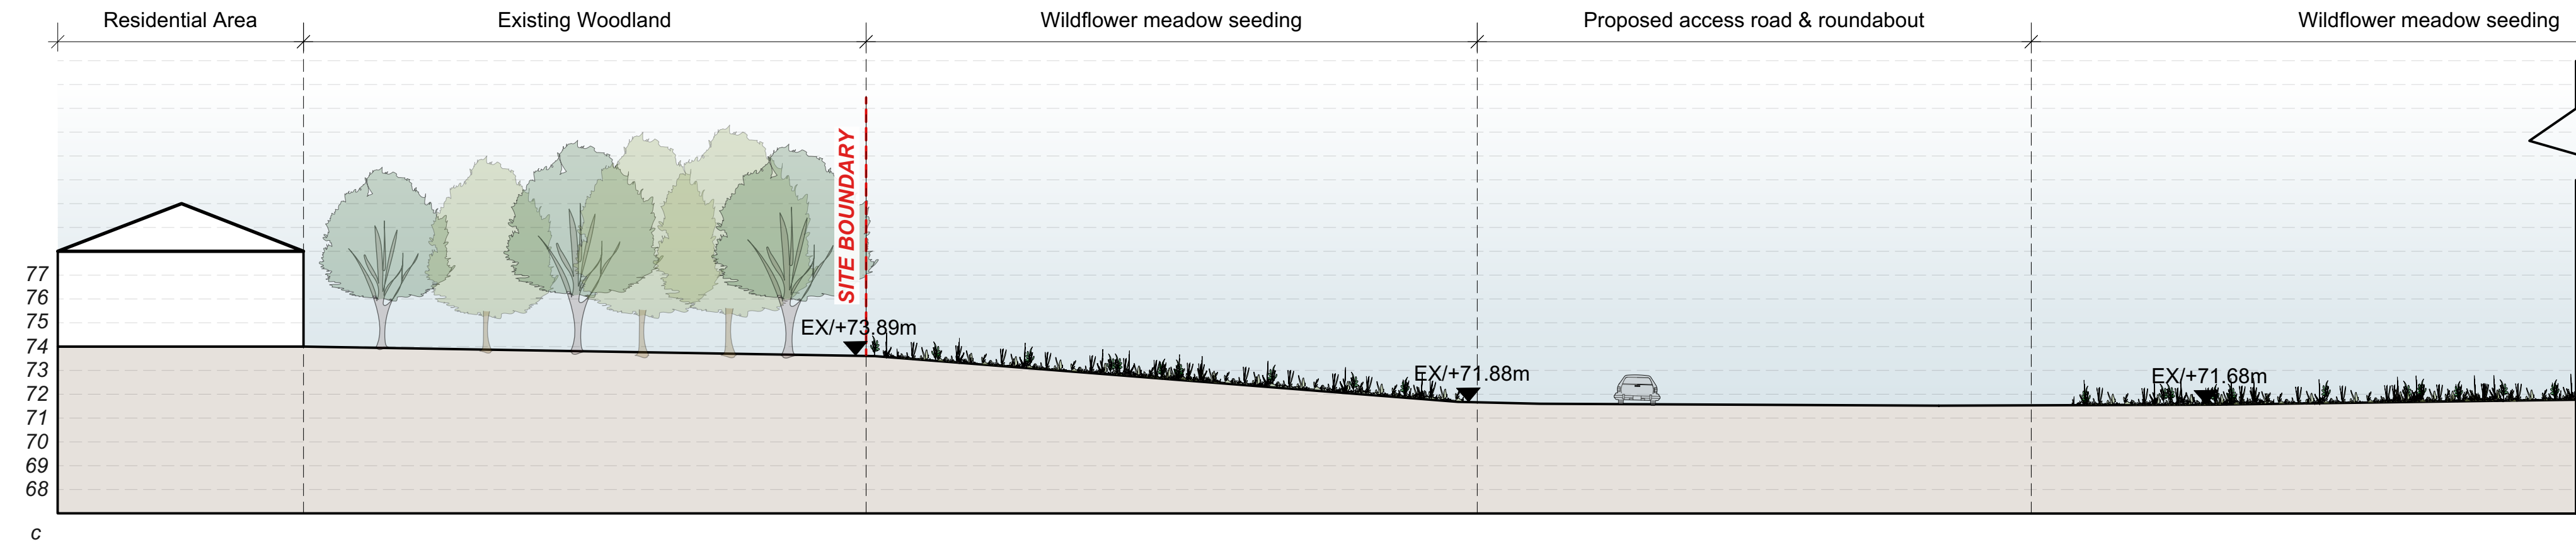


- Note**
1. Do not scale from this drawing
 2. To be read in conjunction with Project Risk Register REF: FS1013-ALA-EX-XX-RR-L-00001
 3. To be read in conjunction with all other Landscape Architect's drawings
 4. To be read in conjunction with Outline Landscape Specification REF: FS1013-ALA-EX-XX-SP-L-0001

ID	RISK	MITIGATION	DATE MITIGATED
1	Obstructing in dry retention basin	2.4m fencing. End user access restricted. Basin to be 800mm deep. Basin to dry out during a maintenance event. Storming basin.	31.07.23
2	Falling on stairs while accessing sport pitches	Stairways to be wide. Hand rails provided at intervals.	31.07.23
3	Collision between pedestrians and vehicles accessing accessible parking bays	School to manage vehicle speed. Barriers added to bays.	31.07.23
4	Collision between pedestrians and vehicles in car park	Landscape features to stop vehicles from leaving car parks and parking areas. Road markings to clearly denote parking.	31.07.23
5	Collision between pedestrians and cyclists accessing cycle	Be wide pedestrian / cycle alongside. School to manage speed on site. Clear signage.	31.07.23
6	Coming into contact with underground utilities and services	Tree pits to be located in close proximity to existing woodland planting area outside of easement. Underground utilities and services.	31.07.23
7	Falling from height - 1.5 grassed bank to east of sports hall	Grassed banks designed to be in a gradient of 1:1.5. Top soil and subsoil during construction.	31.07.23
8	Collision between pedestrians and open windows	Clear soffits to window openings.	31.07.23

RESIDUAL PROJECT RISKS

KEY

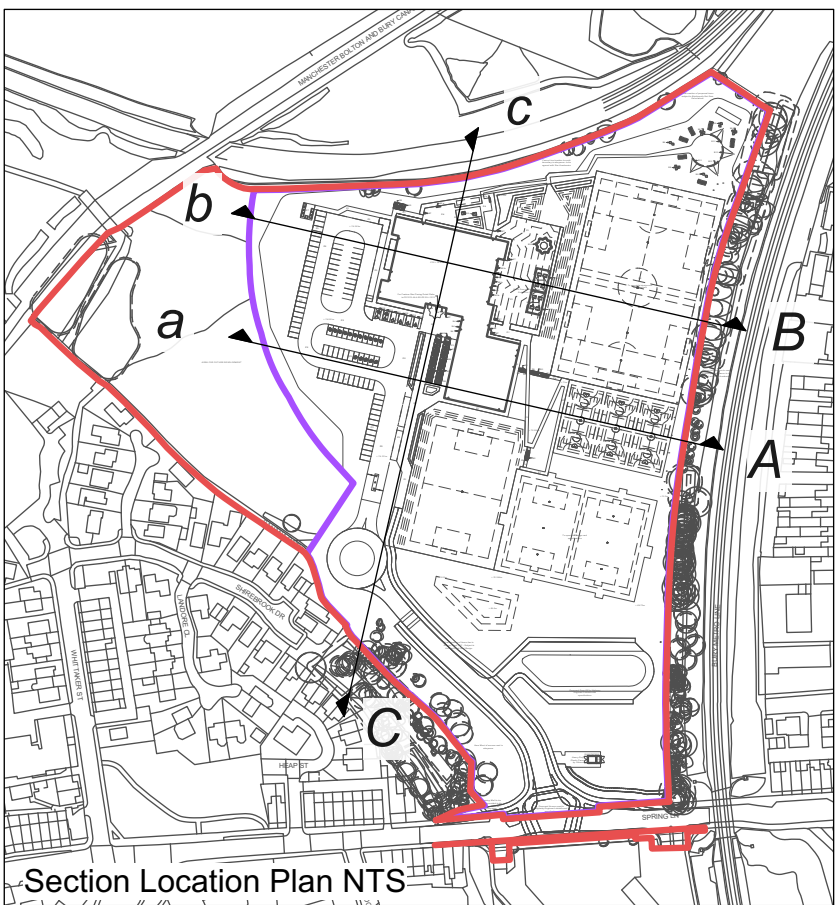


D/E DESIGN DELIVERABLE REF :
180

DATE	REV	DESCRIPTION OF REVISION	DRAWN BY	APPROVED BY
22/12/2022	P05	Issued for Planning	MDS	BS
07/12/2022	P04	Issued for Contractor's Proposals	BS	-
24/11/2022	P03	Issued for Draft CPs - Arboricultural survey to metro link added to plan - 3G pitch moved south to adjacent MUGA - Additional gates added to pitch for emergency access - Gates for maintenance operation to east of pitches amended to be double leaves - Footpath to west of carpark removed - Additional notes added to drawings to areas TBC - 4no. additional picnic tables added to school yard - Existing substation removed from drawing and note regarding substation location added	BS	-
07/09/2023	P02	Issued for Planning	PH	BS

REVISIONS

STATUS :
S2 - FOR PLANNING

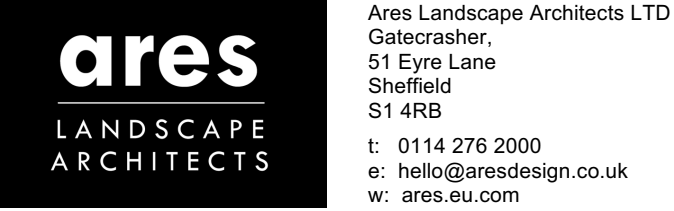

CLIENT :
Morgan Sindall

PROJECT TITLE :
Star Radcliffe Academy, Bury

DRAWING TITLE :
Site Sections 2 of 2

DRAWING SCALE :
1:200
PAPER SIZE :
A1

DRAWN BY :
PH
APPROVED BY :
BS

DRAWN DATE :
06/07/2023
ALA PROJECT CODE :
ALA805

DRAWING NUMBER :
FS1013-ALA-EX-ZZ-D-L-0020

STATUS :
S2

REVISION :
P05