

KEY

- EXISTING HIGHWAY BOUNDARY
- PROPOSED EXTENT OF NEWLY ADOPTED HIGHWAY

REV.	AMENDMENTS	DATE
P03	BURY COMMENTS ADDED	07/12
P04	SUBSTATION REMOVED	08/12
-	-	-



VIASOLUTIONS

THE OLD COACH HOUSE
1 CAMPBELL STREET
PUDSEY
LS28 6DP
tel: 0113 3453957
email: highwaymen@viasolutions.co.uk

STAR RADCLIFFE ACADEMY
SPRING LANE BURY


PROPOSED ACCESS ROAD
(CYCLOPS JUNCTION)

SCALE: 1:1000 @A3

DATE: NOVEMBER 2023

DRAWING NO: FS1013-VS-XX-XX-D-H-0010

STATUS: S2 REVISION: P05

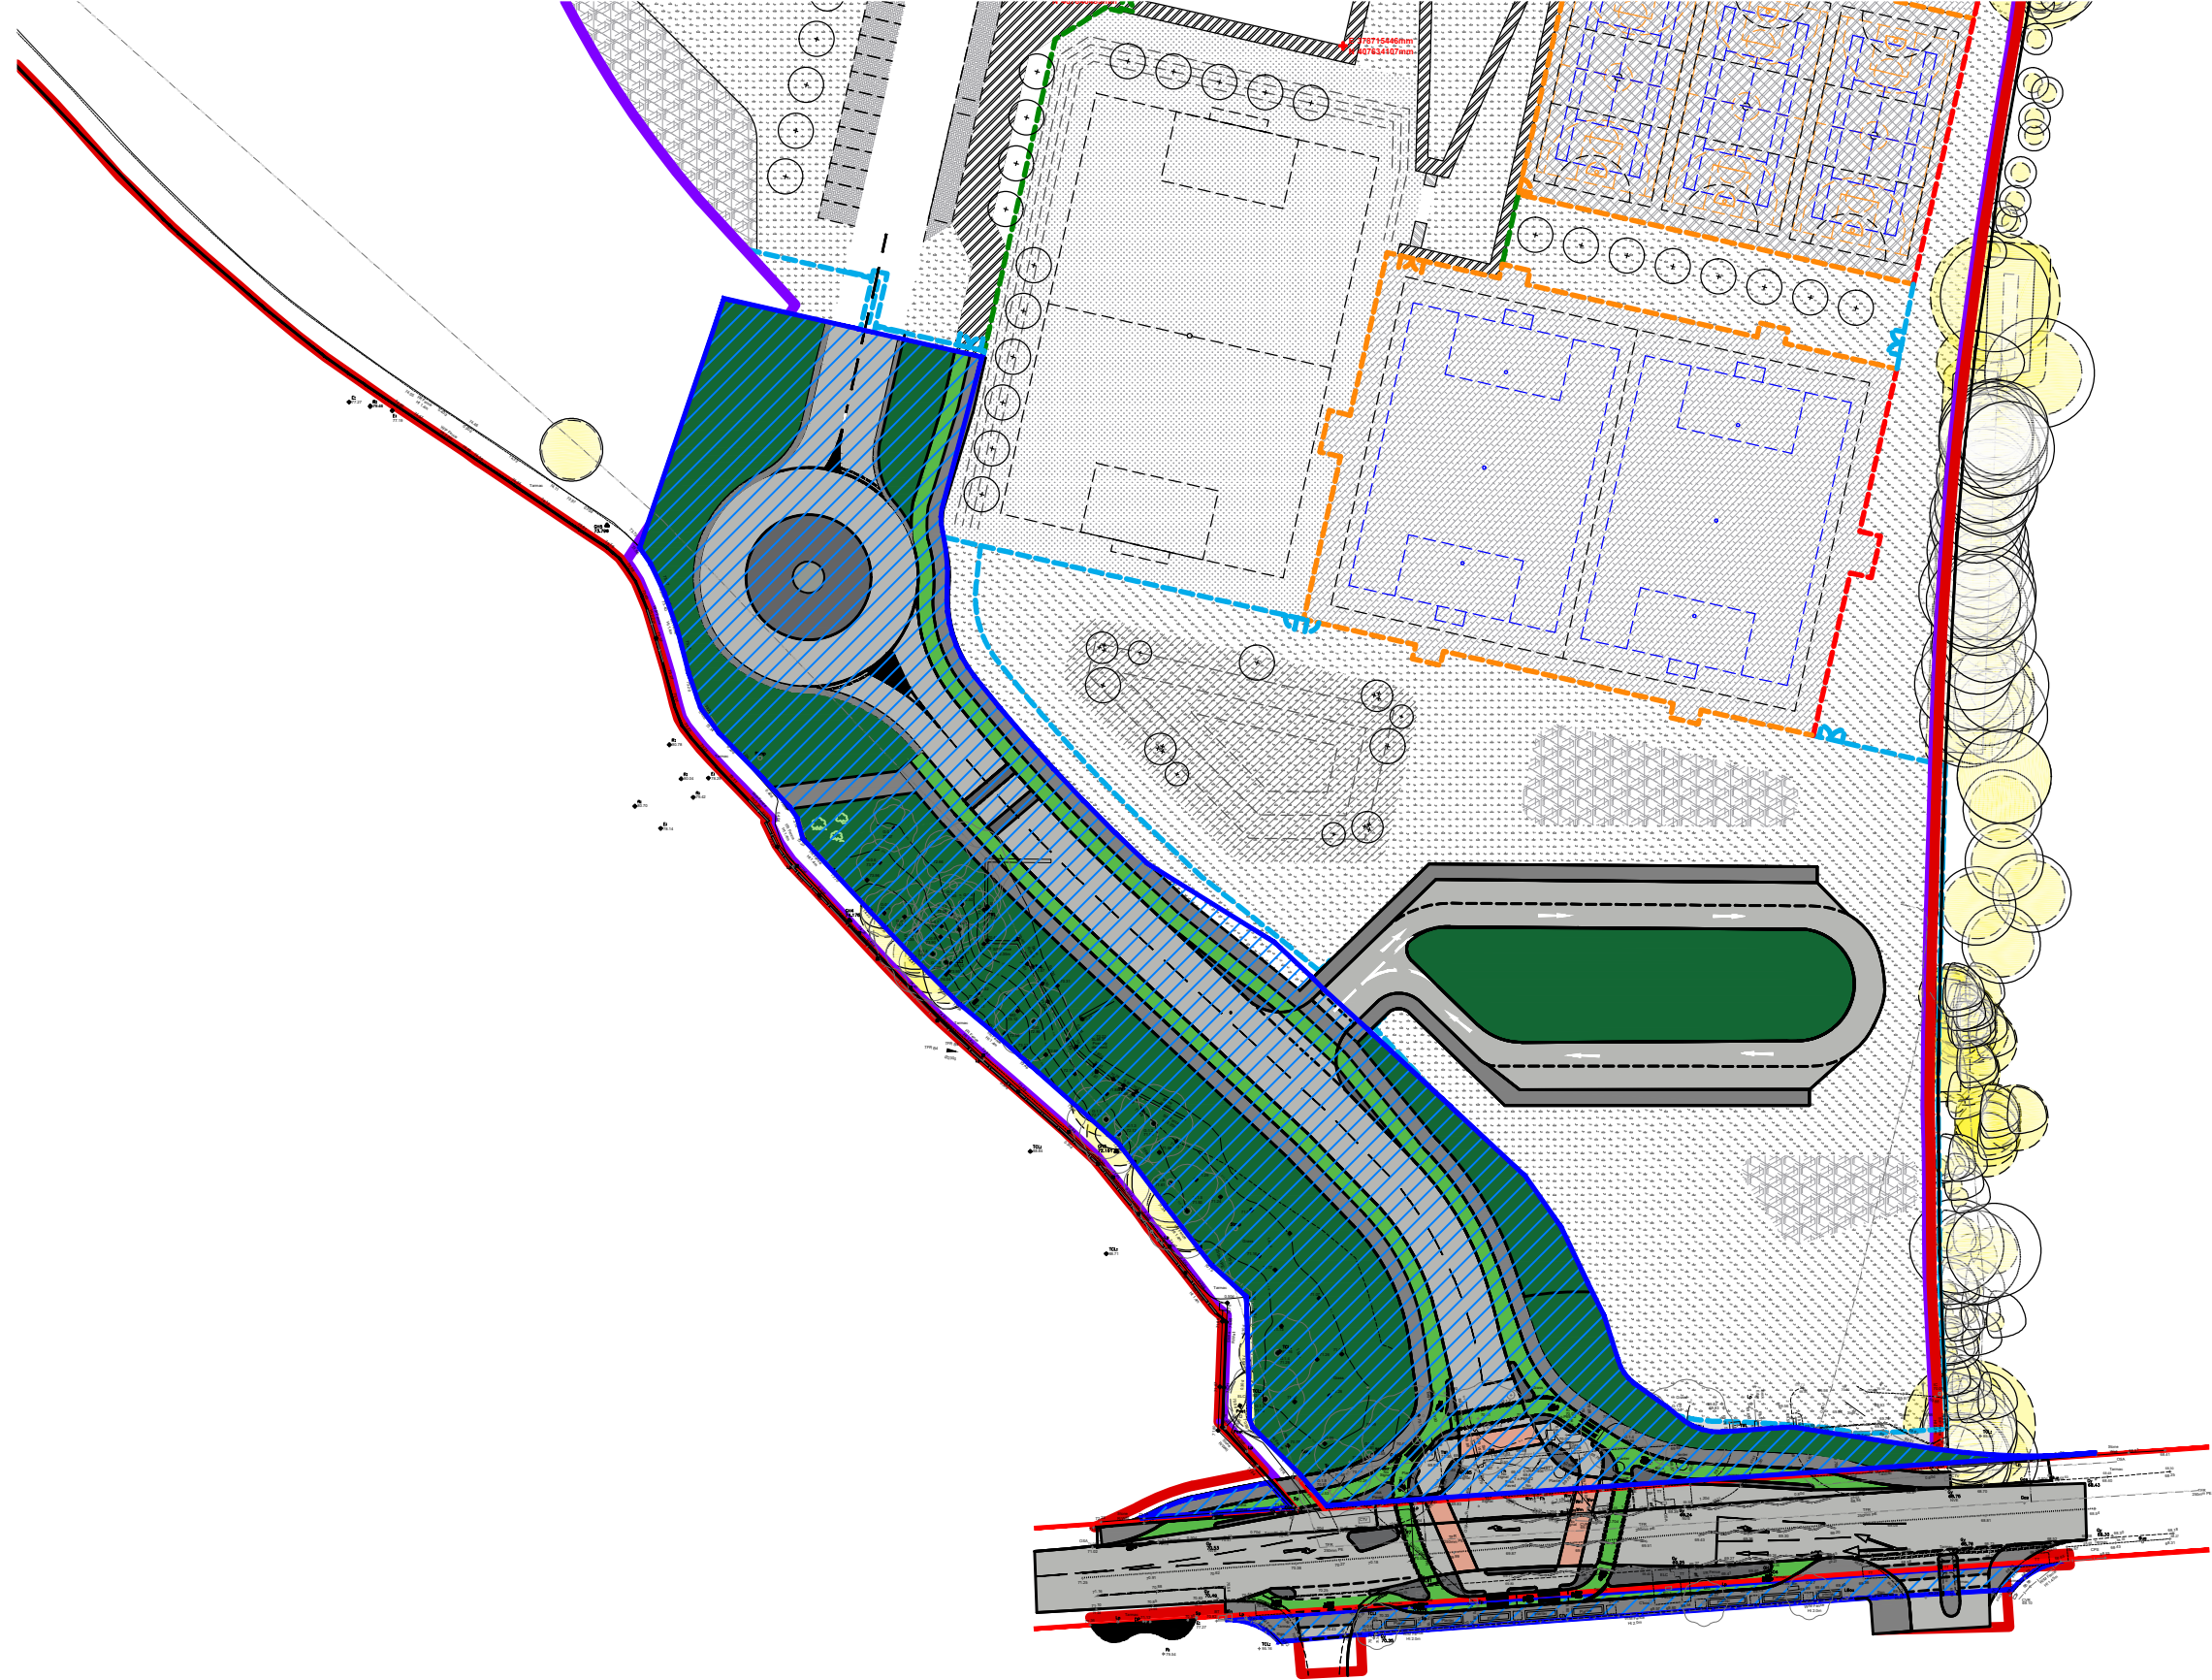

NOTES

- THIS DRAWING SHOWS THE PRELIMINARY LAYOUT ONLY (NOT TO BE USED FOR CONSTRUCTION) AND IS SUBJECT TO DETAILED DESIGN, FULL CDM COMPLIANCE, STATUTORY UNDERTAKERS SEARCH/DIVERSION REQUIREMENTS, HIGHWAY DRAINAGE PROVISION, LAND OWNERSHIP AND LOCAL AUTHORITY APPROVAL.
- ORDNANCE SURVEY (C) CROWN COPYRIGHT 2023. ALL RIGHTS RESERVED. LICENCE NUMBER 1000224323