


This drawing is protected by copyright and the information contained therein is the property of William McCall.
The drawing must not be copied and the information contained therein may not be used or disclosed without written permission of and in the manner permitted by William McCall.

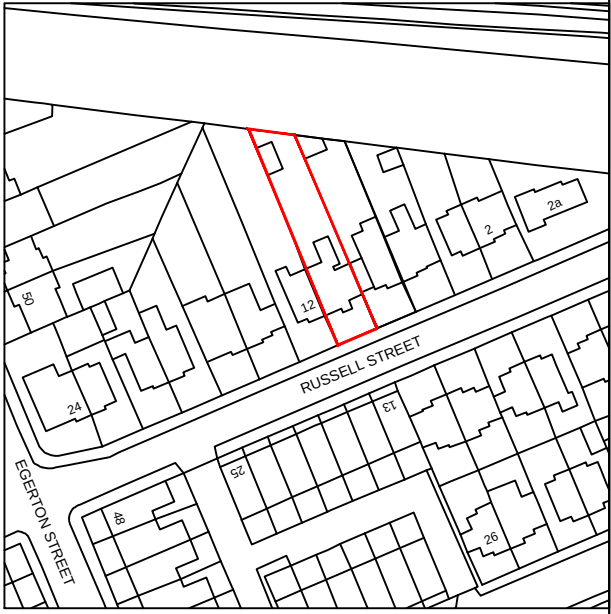

Location Plan (1:1250)



Scale 1:200@ A3

N



RUSSELL STREET

12

2

13

Stage :- **Lawful Development**

Project Title :- Proposed Installation of French window / Juliet Balcony.

Drawing Title :- Site & Location Plans

Client :- Mr Evans & Ms Khamker

Drwg No :- 10/23/102	2 of 2	Date :- Oct '23	Rev :- *
-------------------------	--------	--------------------	-------------

Scale :- 1:200 & 1:1250@A3	Drawn:- SCM	Checked :-
-------------------------------	----------------	------------

Site Address :-10 Russell Street,
Prestwich,
Bury,
M25 1EQ

The Old Post Room
34 Chew Valley Road
Greenfield
Saddleworth
OL3 7DA
Tel: 01457 871202
www.william-mccall.com | enquiries@william-mccall.com

