
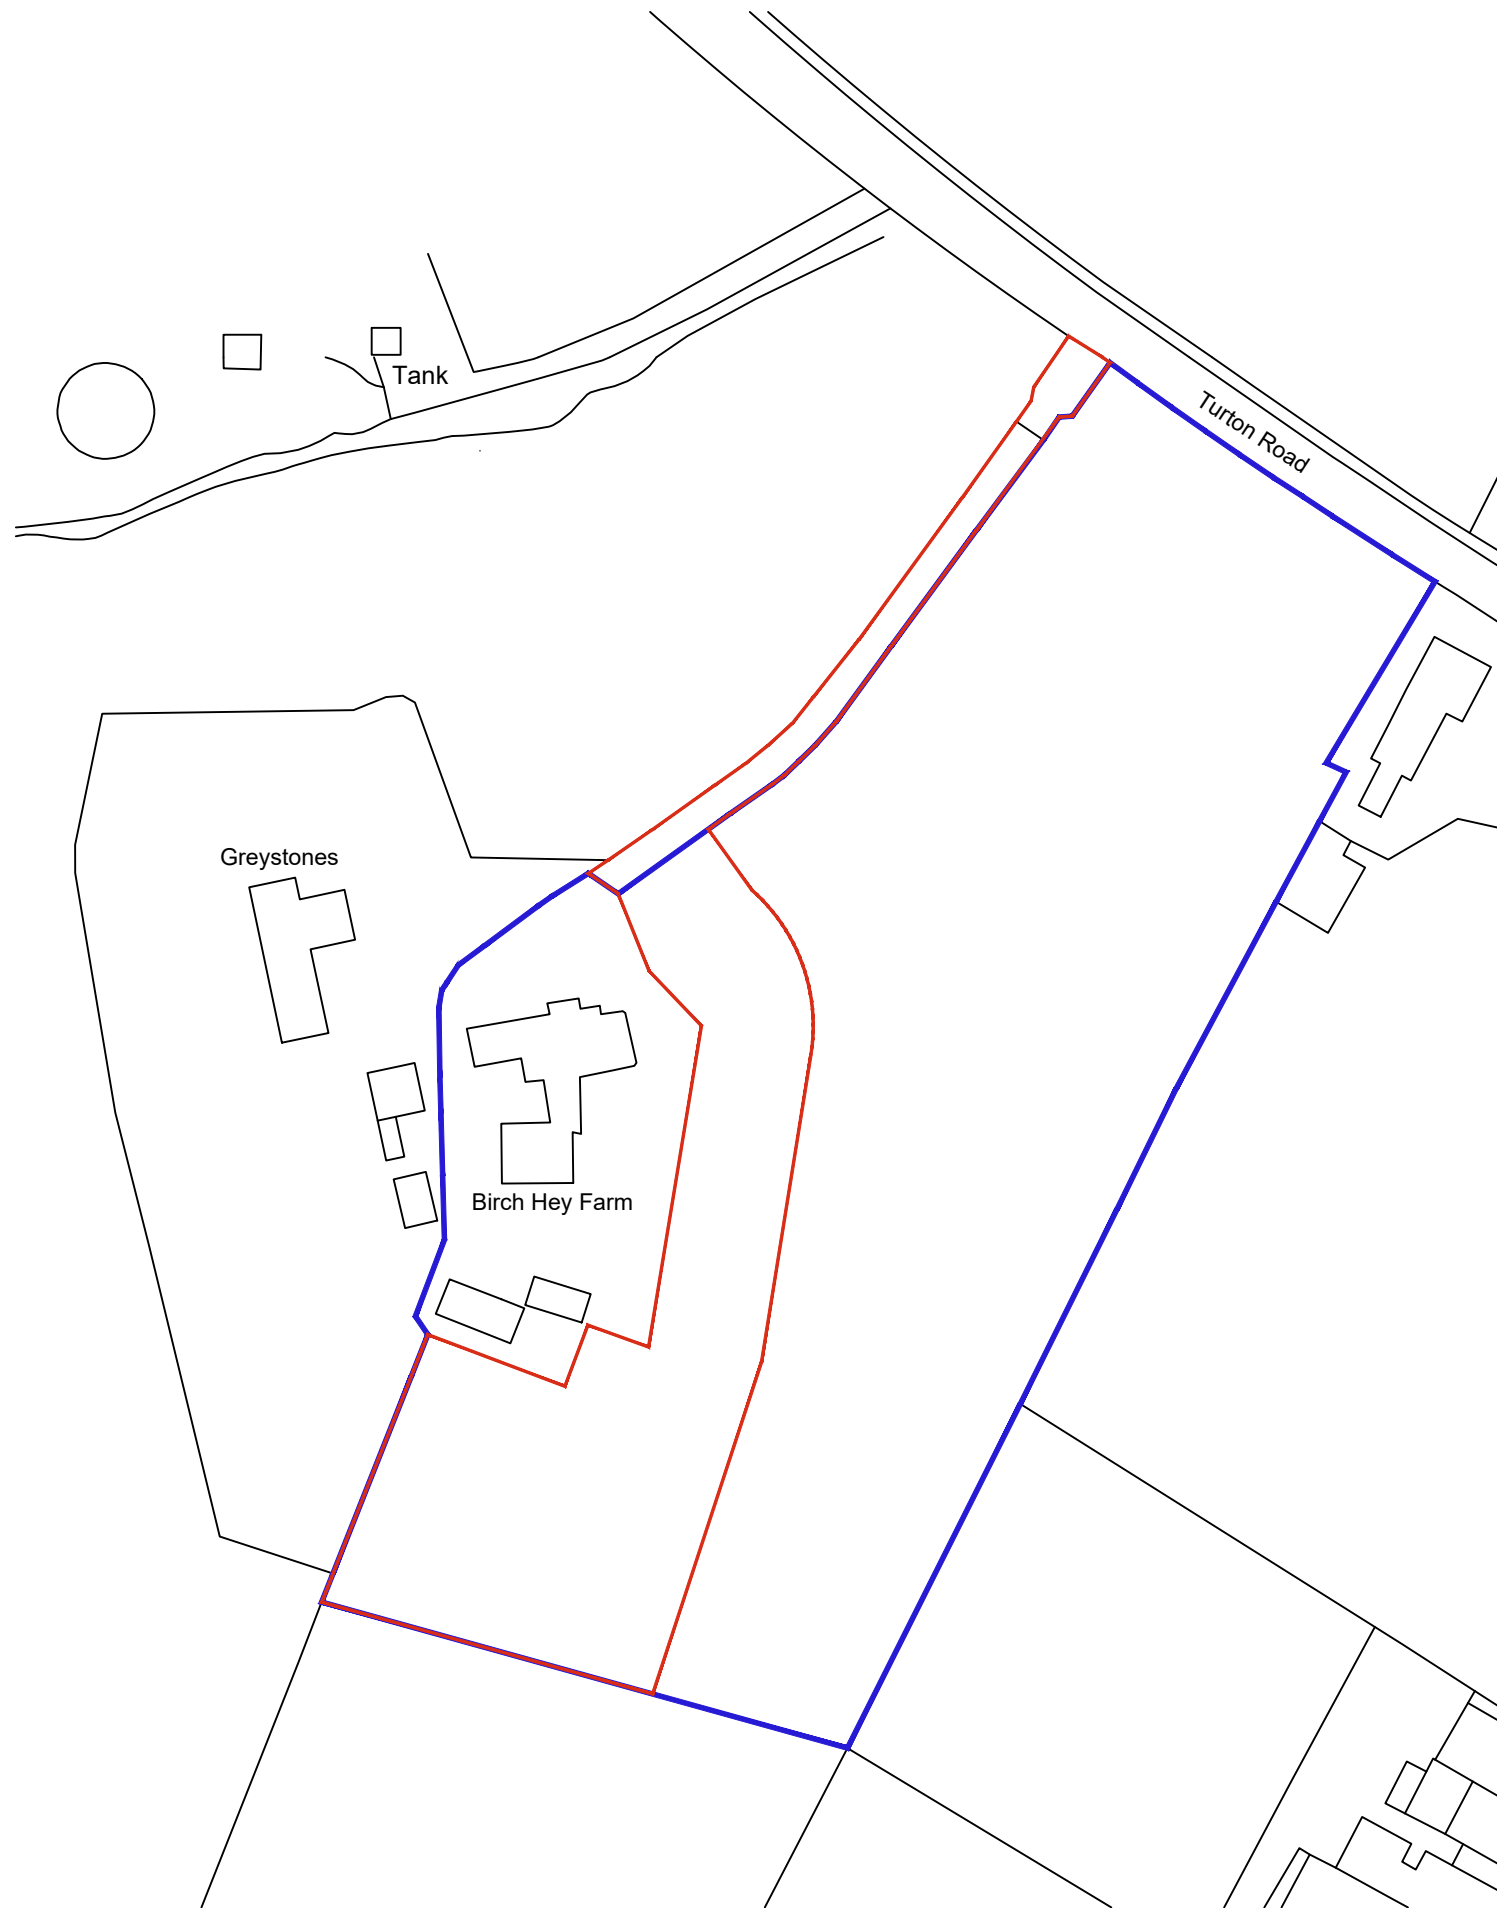


SCALE BAR (m)

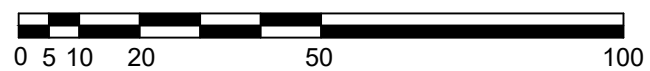

Rev	Revision History		By	Date
Client:				
Chadkirk Consulting Ltd				
Site:				
Birch Hey Farm, Turton Road, Bury				
Drawing:				
Location Plan				
Drawing Number:				
BHF_TR/B-ERC-LP01				
Scale:	Size:	Date:	*****Where blanking for readability*****	
1 : 1250	A3	12/09/2023		
Drawn:	Checked:	Rev:		
SJS	.			
Status:	Planning			