


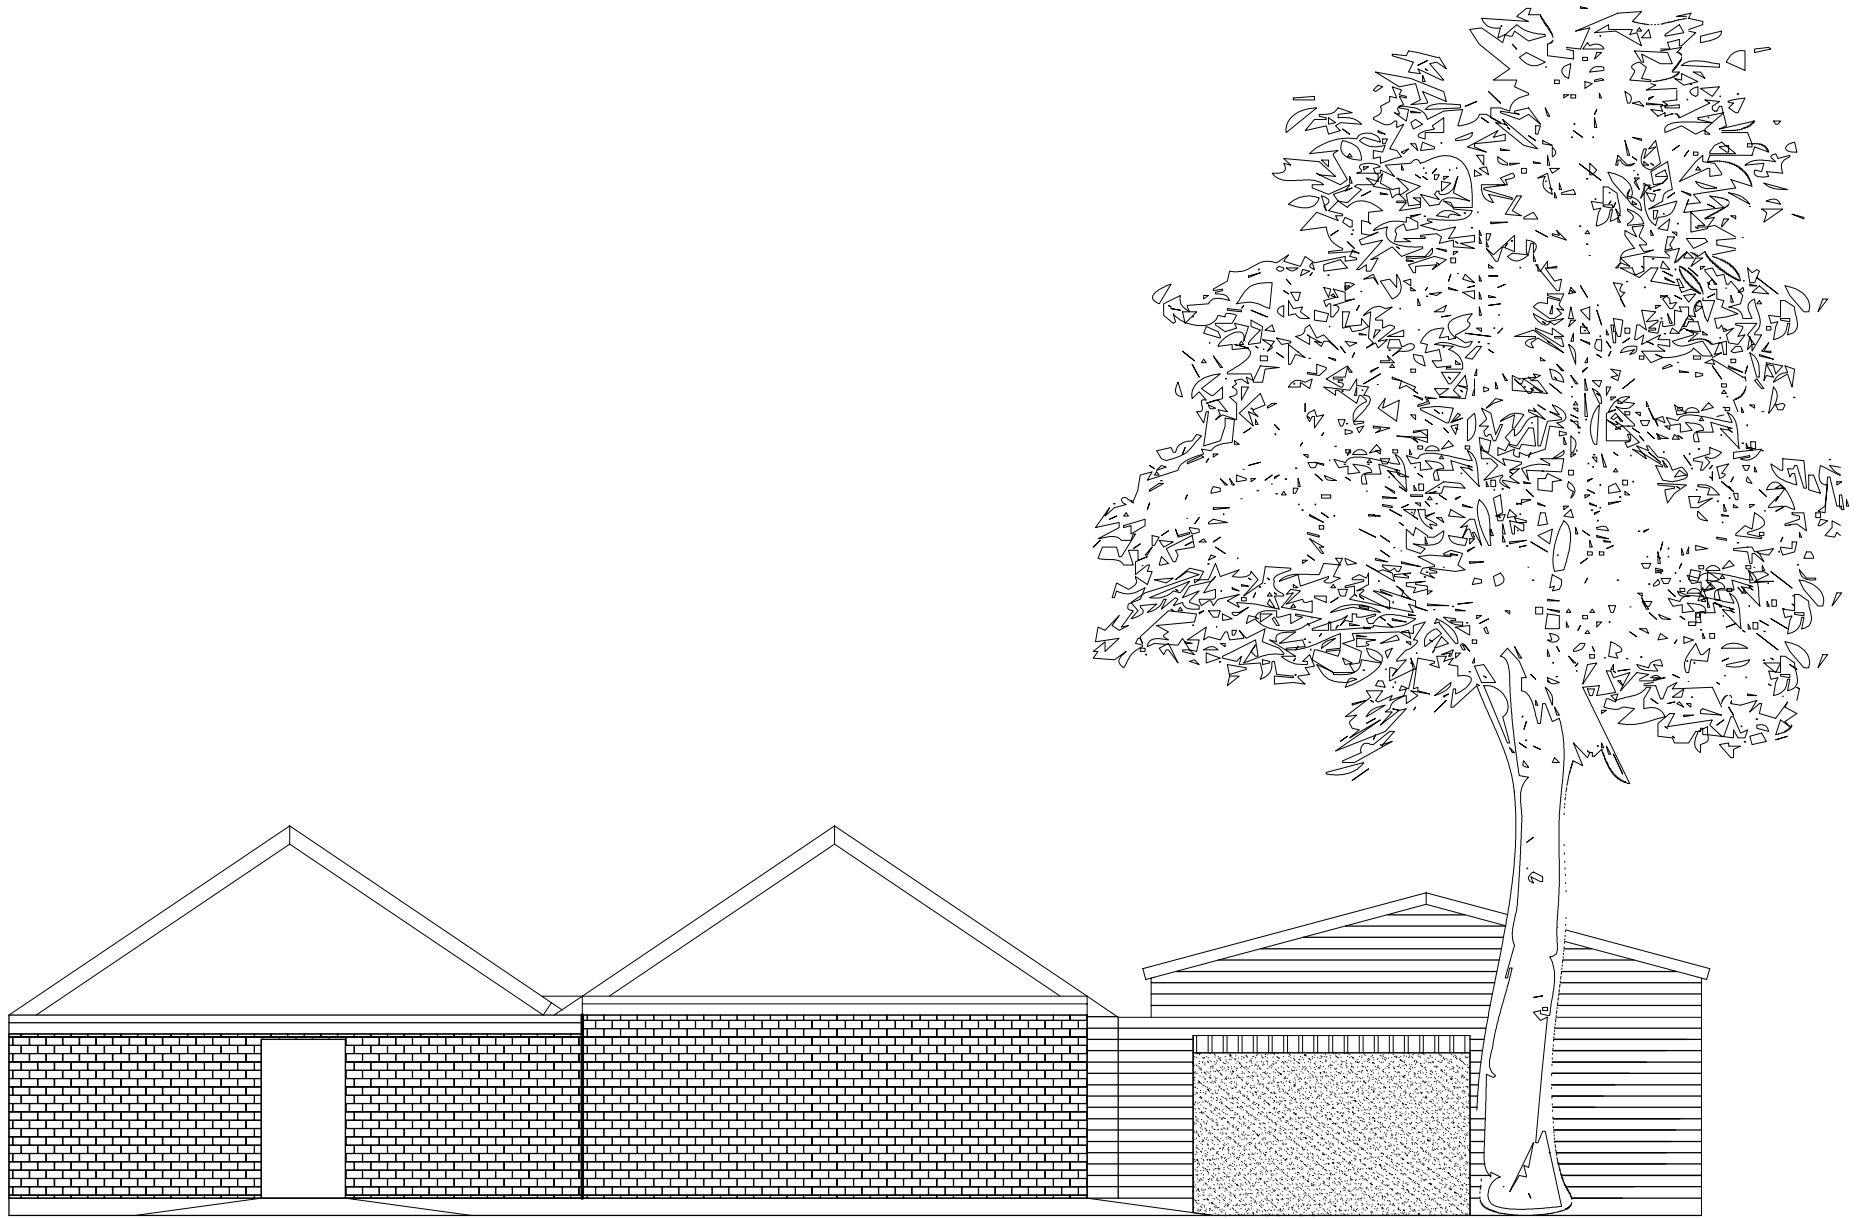

EXISTING REAR ELEVATION A4 - 1:100