Proposed South side elevation
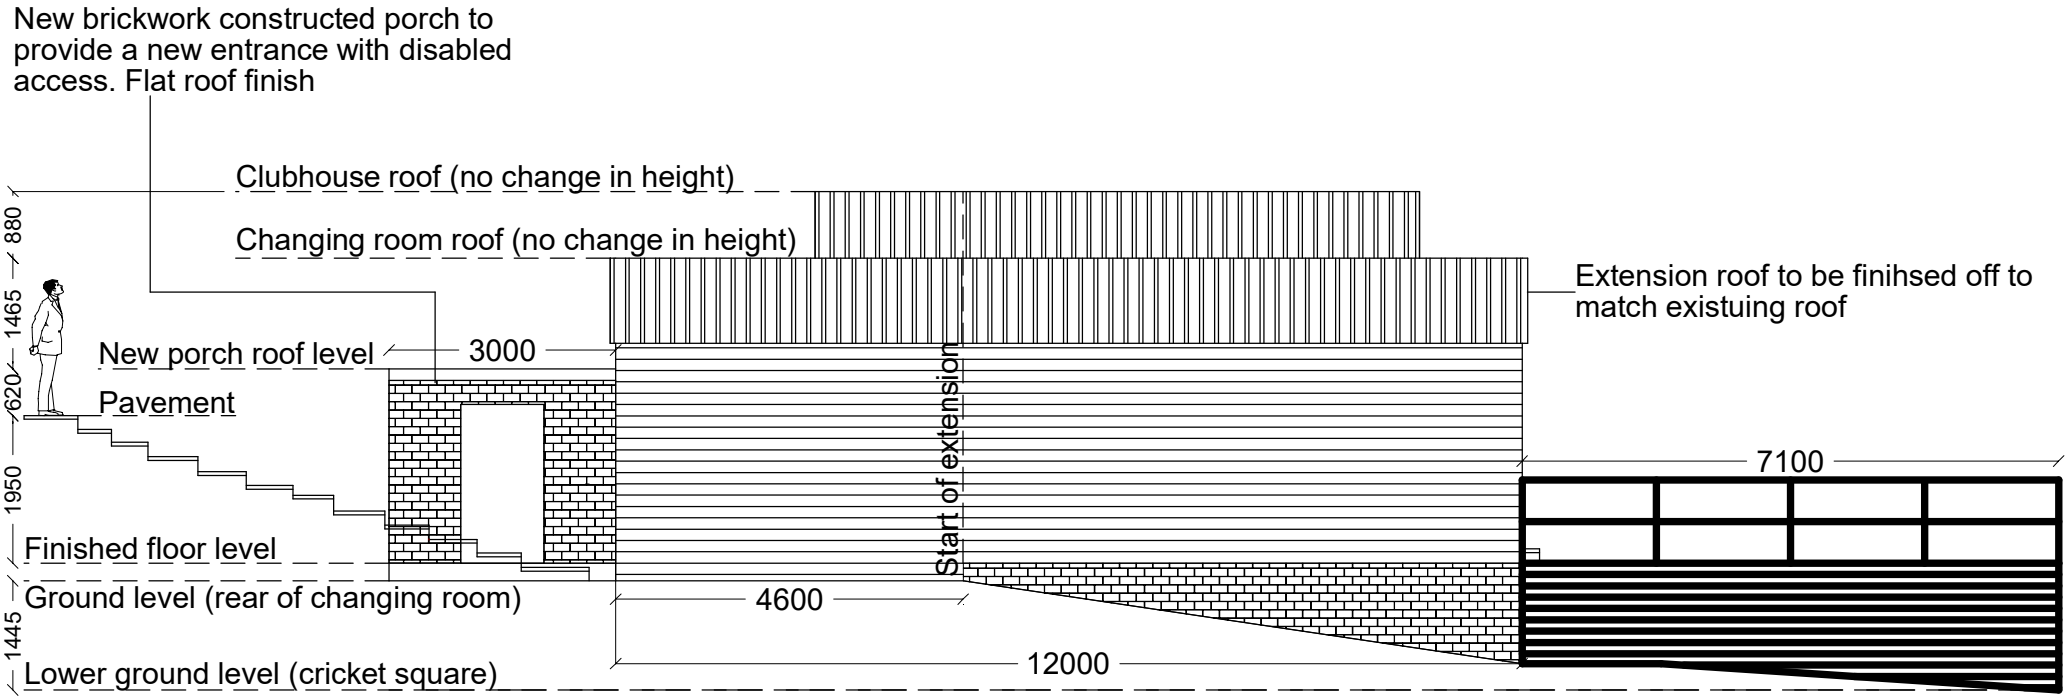
A4 1:100