


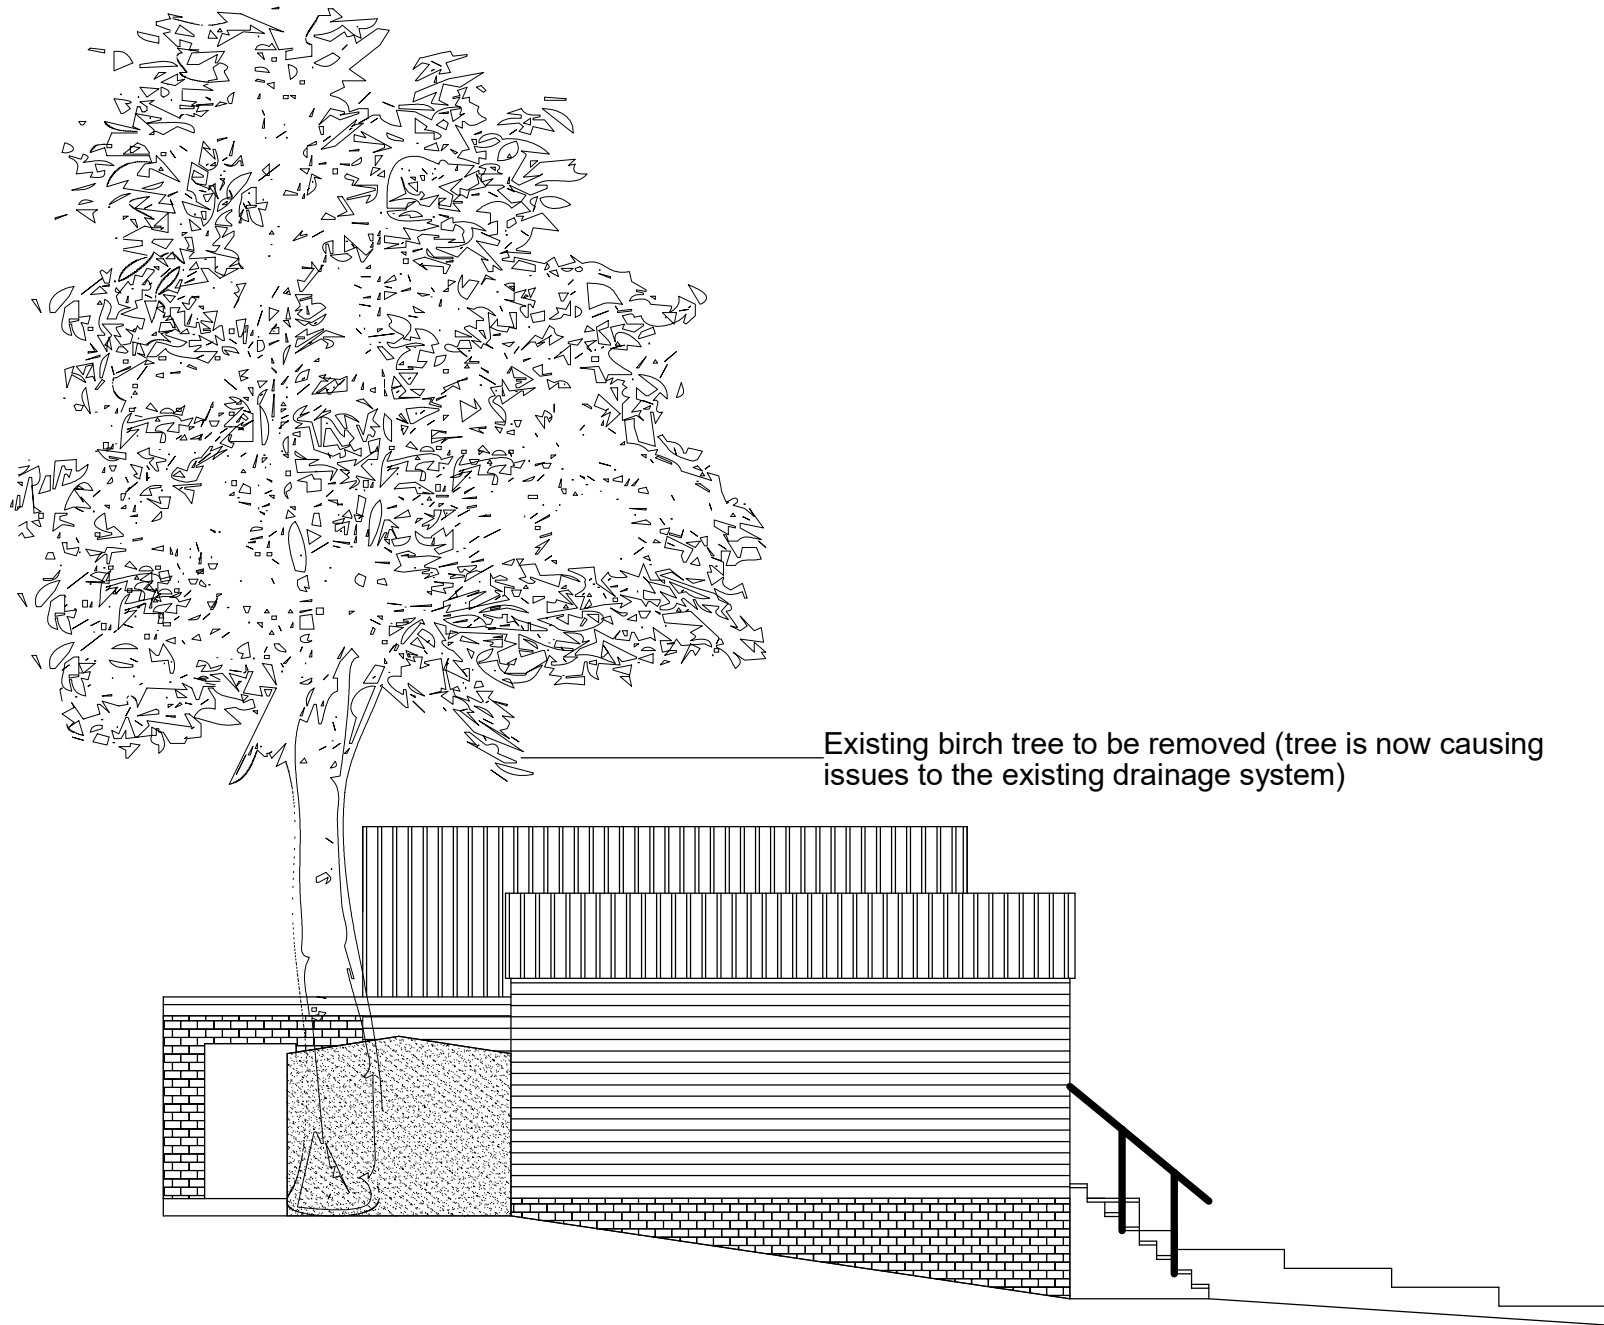

EXISTING SOUTH SIDE ELEVATION A4 - 1:100