


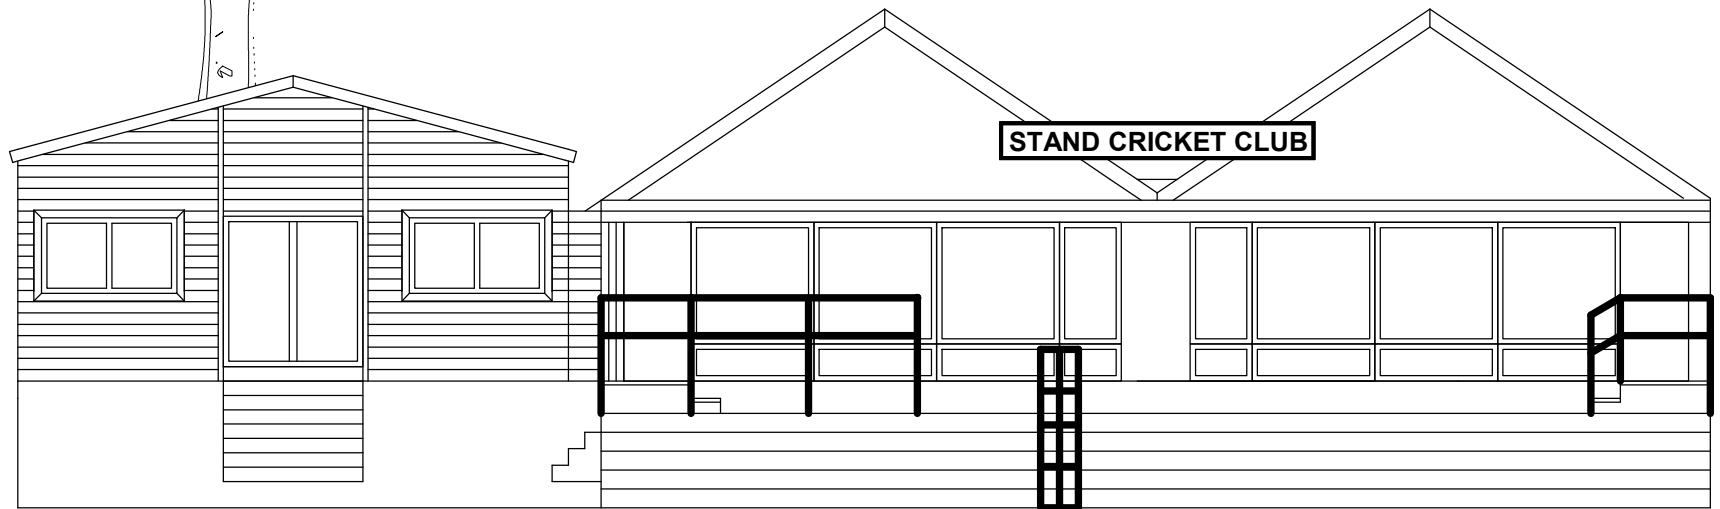

EXISTING FRONT ELEVATION A4 - 1:100