

Residential dwellings at former nursing home, Ainsworth

Landscape and Visual Appraisal

Appendix A
Figures

July 2021

Prepared for:
Nationwide Building & Civils Ltd





Scale 1:10,000

North

0m 100 200 300 400 500m 1000m

**RANDALL
THORP**

LANDSCAPE ARCHITECTURE
ENVIRONMENTAL PLANNING
MASTERPLANNING
URBAN DESIGN

Beehive Lofts, Beehive Mill, Jersey Street
Manchester M4 6JG
0161 228 7721 mail@randallthorp.co.uk
www.randallthorp.co.uk

KEY:

- Site
- Borough boundary
- Study area

Bury Landscape Character Area Assessment (2019):

- Landscape Character Area 54/3
- West Pennine Foothills (3A& 3B)
- Landscape Character Area 54/1
- Fringe Industrial Brook (1B)

Date: 20.05.21
Drawn by: CAW
Checker: JF
Rev by:
Rev checker:
QM Status: Checked
Product Status:
Issue


Nationwide Building & Civils Ltd

**Residential dwellings at former nursing
home, Ainsworth**

**Figure 1
LVA Study Area and Landscape Context**

Drwg No: 879A 01

Scale: 1: 10,000 @ A3

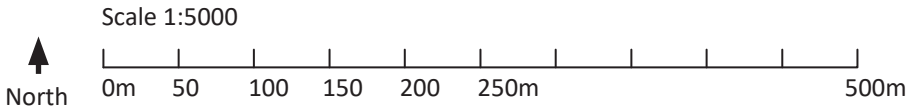

**RANDALL
THORP**

LANDSCAPE ARCHITECTURE
ENVIRONMENTAL PLANNING
MASTERPLANNING
URBAN DESIGN

Beehive Lofts, Beehive Mill, Jersey Street
Manchester M4 6JG
0161 228 7721 mail@randallthorp.co.uk
www.randallthorp.co.uk

KEY:

-  Site
-  Study area
-  Viewpoint Location


Visual Receptor

1. Users of PRoW 29CC to the south east
2. Users of PRoW 42CC/access road to the former nursing home to the south
3. Users of PRoW 32CC to the south and west
4. Users of PRoW 35CC to the immediate north
5. Users of PRoW 34CC/47CC/Bentley Hall Road to the distant north
6. Users of PRoW 137BUR to the north of the reservoirs
7. Users of PRoW 31CC to the north east and east

Date: 20.05.20
Drawn by: CAW
Checker: JF
Rev by:
Rev checker:
QM Status: checked
Product Status:
Issue

Nationwide Building & Civils Ltd
**Residential dwellings at former nursing
home, Ainsworth**

Figure 2
LVA Study Area and Visual Receptors

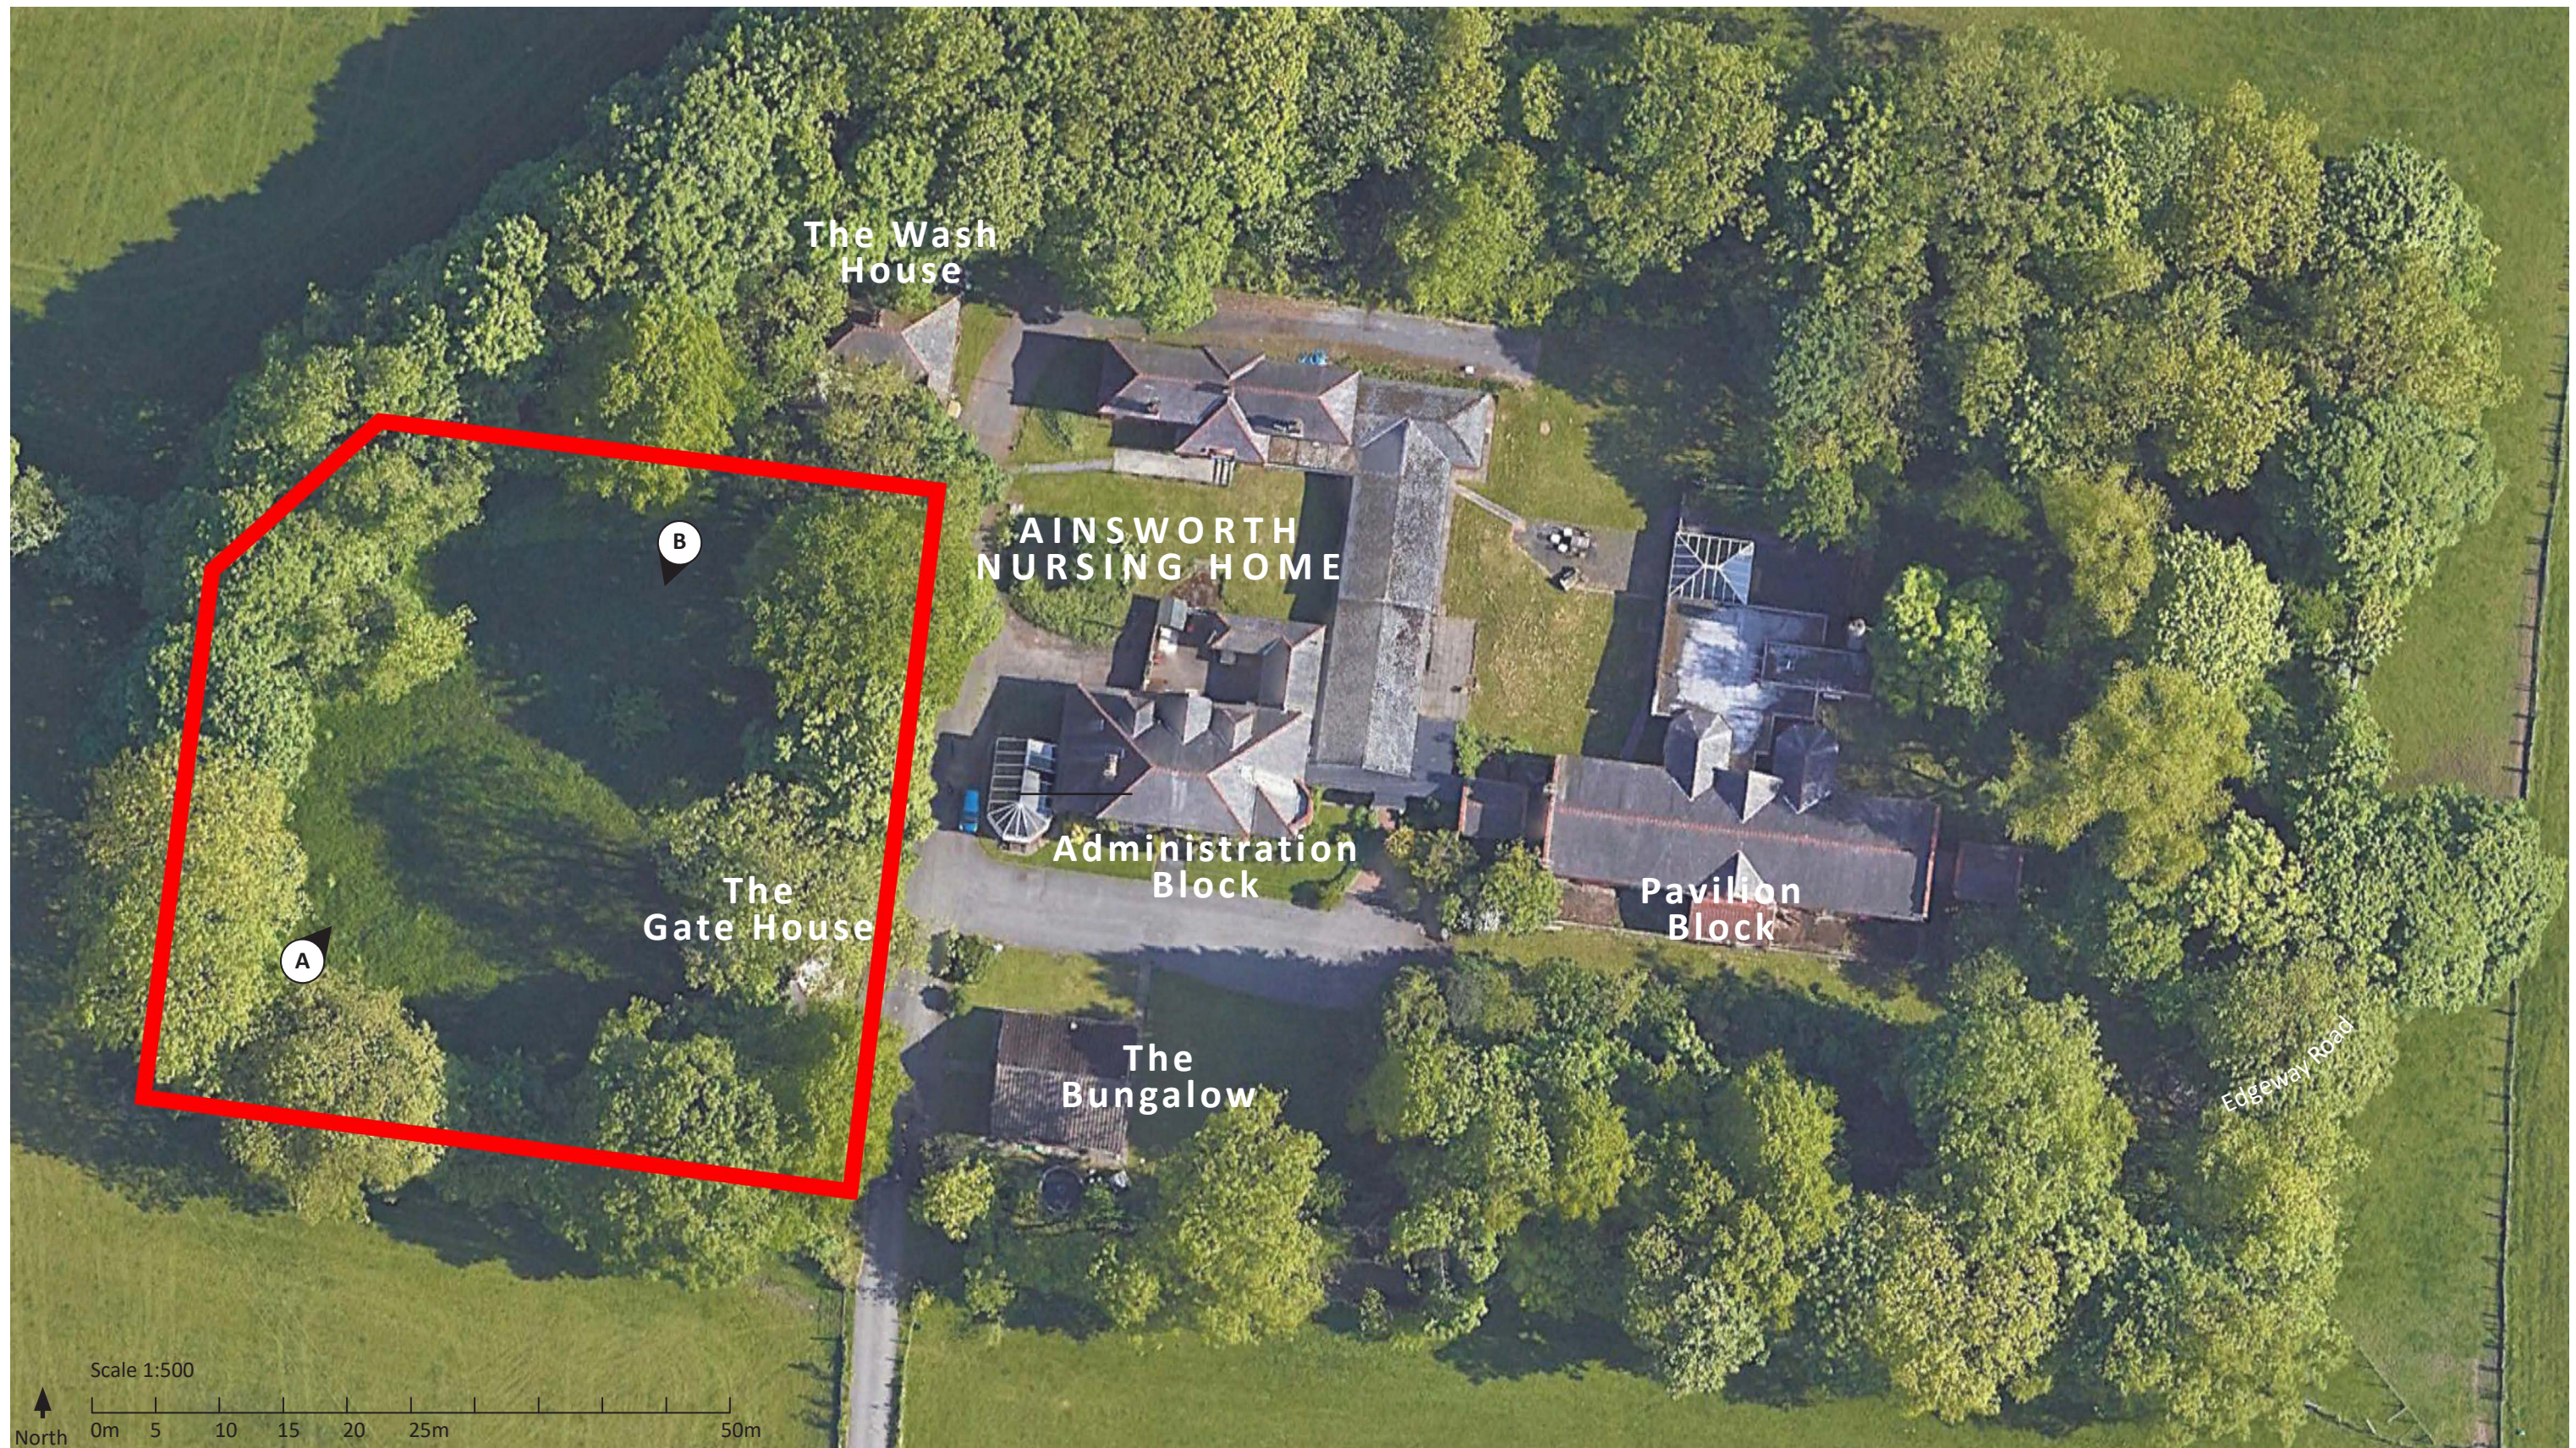

**RANDALL
THORP**

LANDSCAPE ARCHITECTURE
ENVIRONMENTAL PLANNING
MASTERPLANNING
URBAN DESIGN

Beehive Lofts, Beehive Mill, Jersey Street
Manchester M4 6JG
0161 228 7721 mail@randallthorp.co.uk
www.randallthorp.co.uk

KEY:

 Site boundary

 Site Photograph Locations


Date: 20.05.21
Drawn by: CAW
Checker: JF
Rev by:
Rev checker:
QM Status: checked
Product Status:
Issue

Nationwide Building & Civils Ltd
**Residential dwellings at former nursing
home, Ainsworth**


**Figure 3
The Site**

Drwg No: 879A-03

Scale: 1: 2,500 @ A3

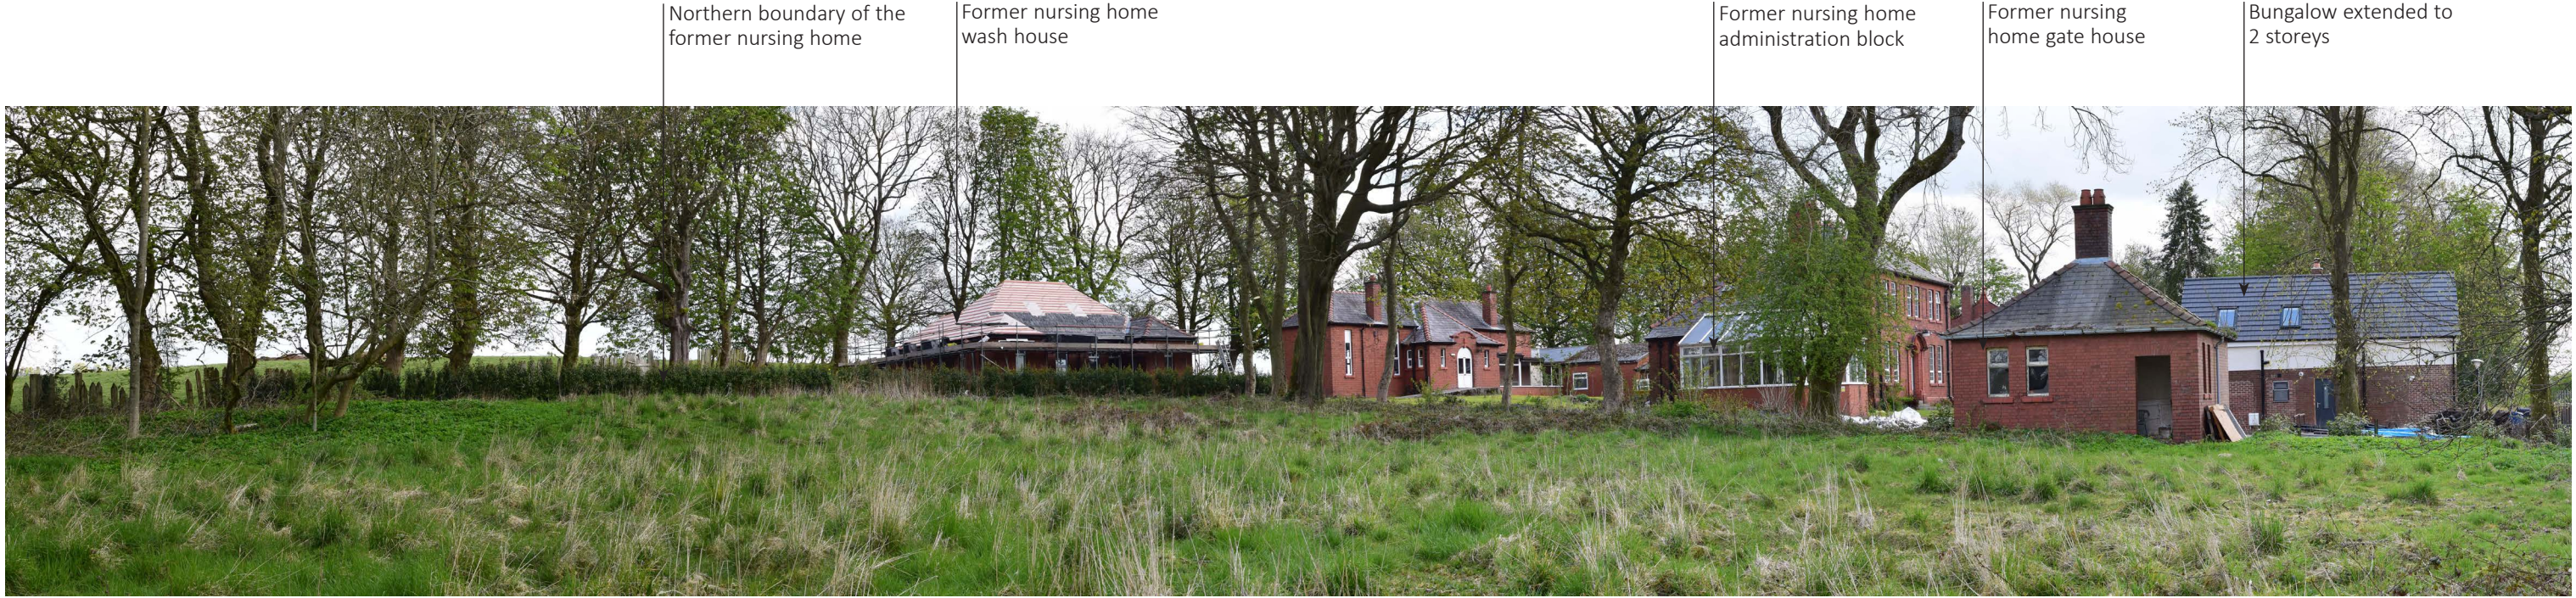

Photograph A - View from within the site looking north-east

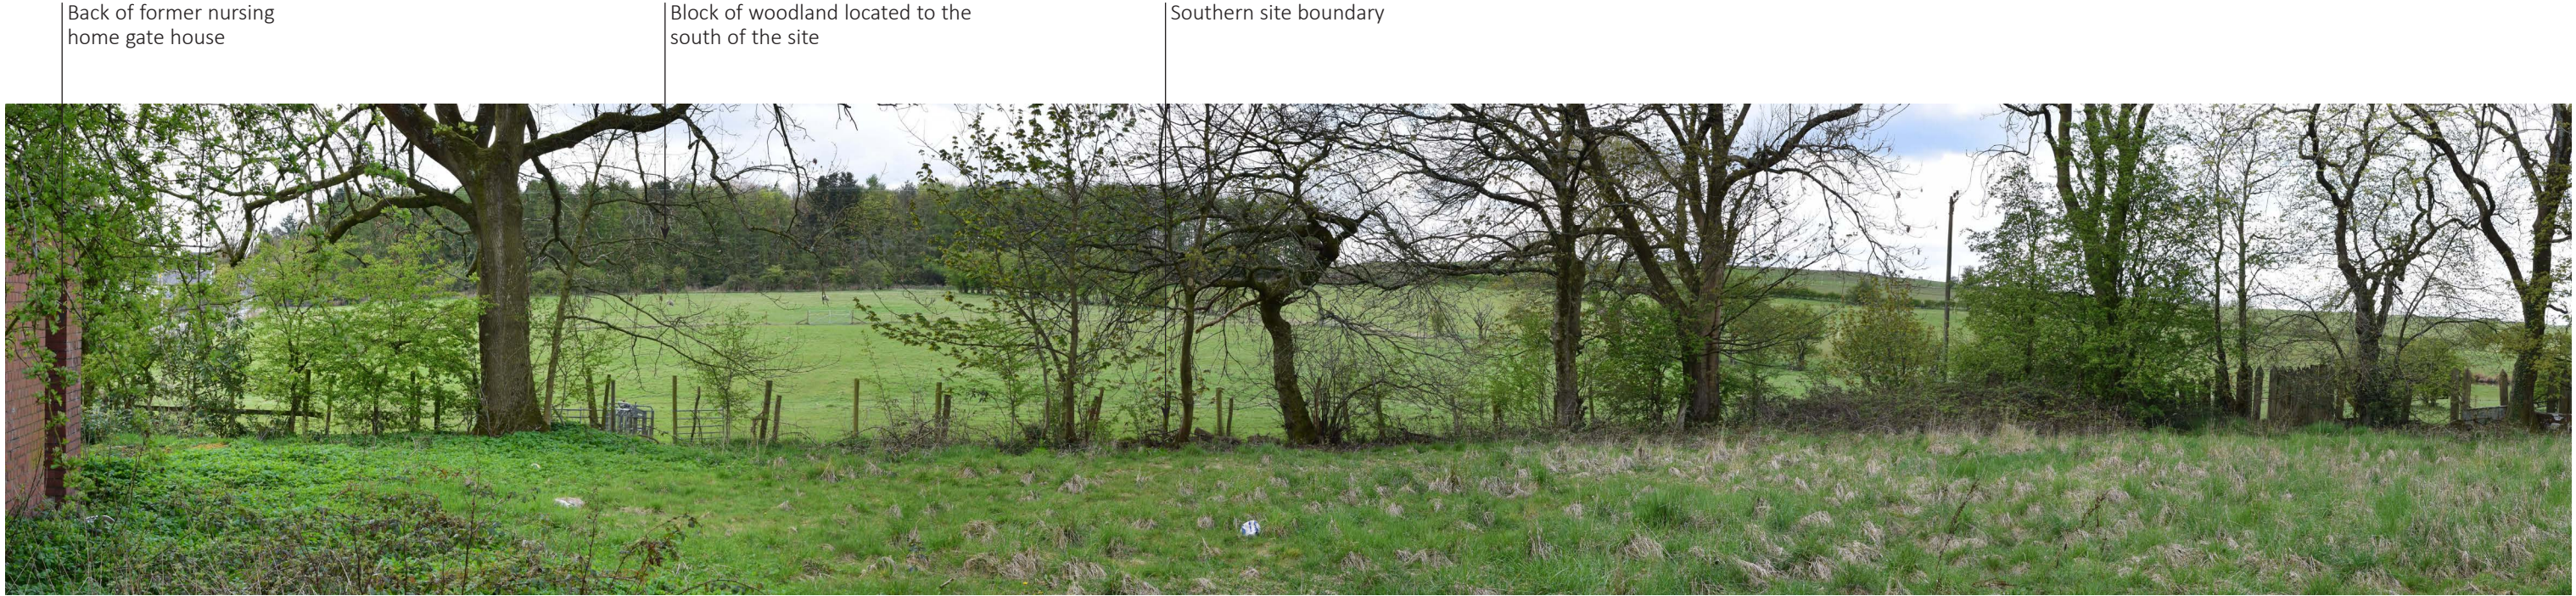

Photograph B - View from within the site looking south

**RANDALL
THORP**

LANDSCAPE ARCHITECTURE
ENVIRONMENTAL PLANNING
MASTERPLANNING
URBAN DESIGN

Beehive Lofts, Beehive Mill, Jersey Street
Manchester M4 6JG
0161 228 7721 mail@randallthorp.co.uk
www.randallthorp.co.uk

Date: 20.05.21
Drawn by: CAW
Checker: JF
Rev by:
Rev checker:
QM Status: checked
Product Status:
Issue

Nationwide Building & Civils Ltd
**Residential dwellings at former nursing
home, Ainsworth**

Figure 4
Site Photographs A & B

Drwg No: 849A-04 Scale: NTS



Photograph 1 - View from PRoW 29CC to the south east looking towards the site



Photograph 2 - View from PRoW 42CC/access road to the former nursing home to the south looking north towards the site



Photograph 3.1 - View from PRoW 32CC to the south-west looking north-east towards the site



Photograph 3.2 - View from PRoW 32CC to the west looking east towards the site



Photograph 4 - View from PRow 35CC to the immediate north looking south towards the site



Photograph 5 - View from PRow 47CC/Bentley Hall Road to the distant north looking south towards the site



Photograph 6.1 - View from PRoW 137BUR to the north of the reservoirs looking south towards the site



Photograph 6.2 - View from PRoW 137BUR to the north of the reservoirs looking south towards the site



Photograph 7.1 - View from Users of PRoW 31CC to the north looking south towards the site



Photograph 7.2 - View from Users of PRoW 31CC to the south-east looking north-west towards the site

LANDSCAPE ARCHITECTURE
ENVIRONMENTAL PLANNING
MASTERPLANNING
URBAN DESIGN

RANDALL
THORP 

CHARTERED LANDSCAPE ARCHITECTS

www.randallthorp.co.uk

