


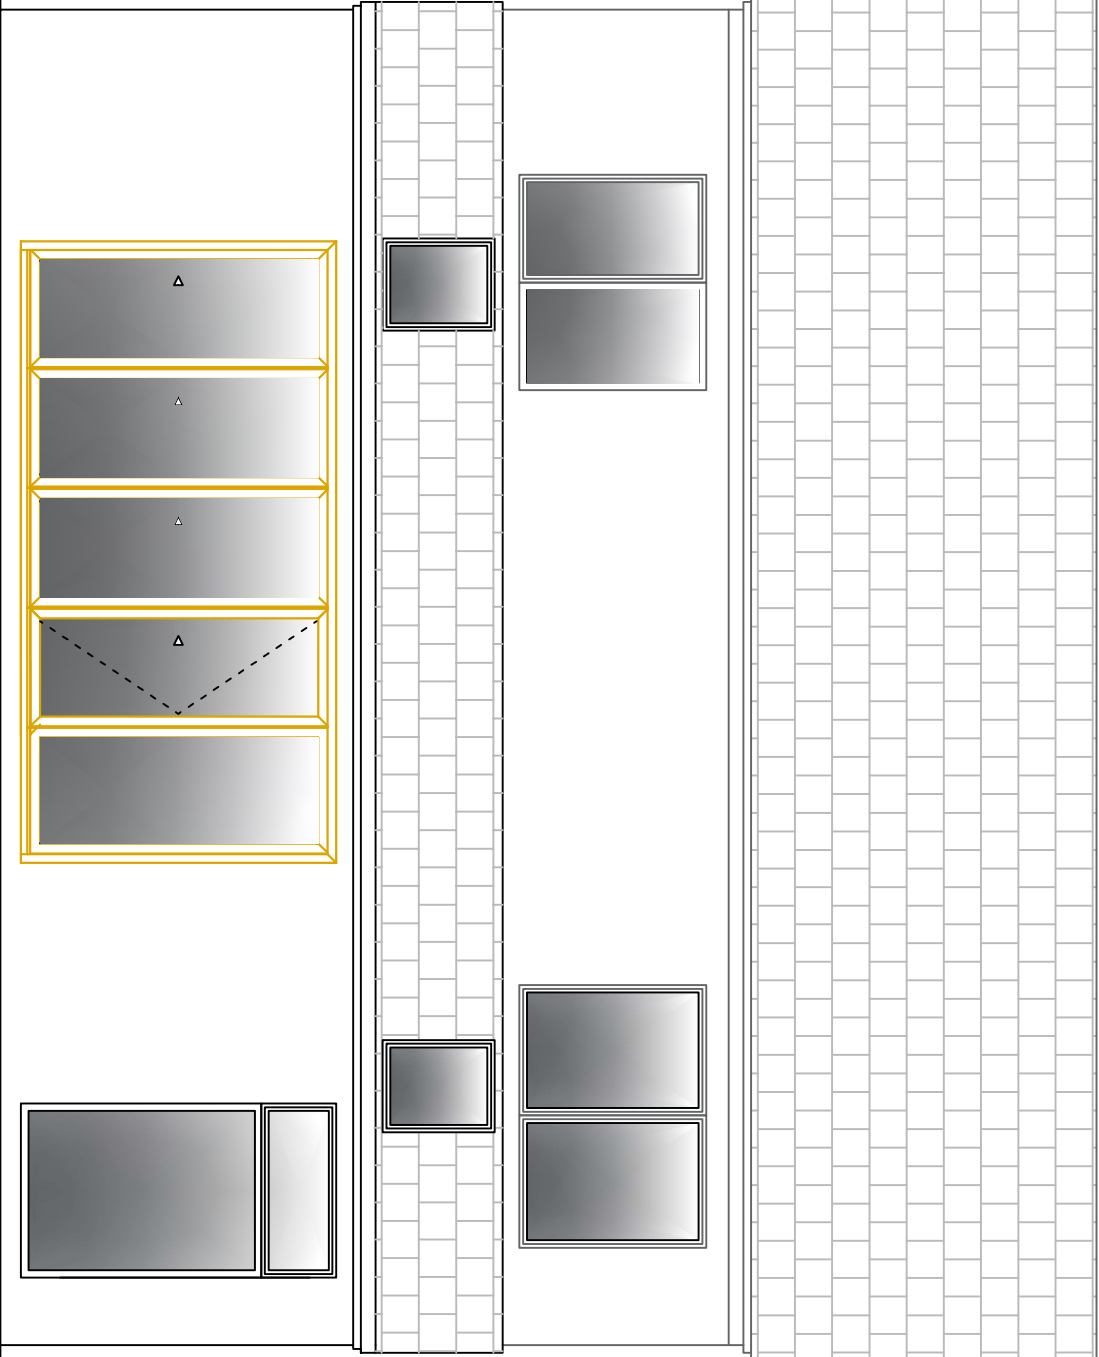

CLIENT:		27RINGLEYROAD	
TK Architectural Services			
01020304050mm		PRINT REDUCTION BAR A3 SHEET	
ALL RIGHTS RESERVED. NO REPRODUCTION UNLESS WRITTEN CONSENT GIVEN			
D: 07887397078 W: tmkarnm@yahoo.co.uk R: 58 Reddy Lane		Rev. AMENDMENT DESCRIPTION DATE	
27RINGLEYROAD			
ELEVATION			
PROPOSED			
SCALE 1:50			
DRAWN DRAWN			
JOB-DRAWING No.		DWGNO	
REVISION		A	