

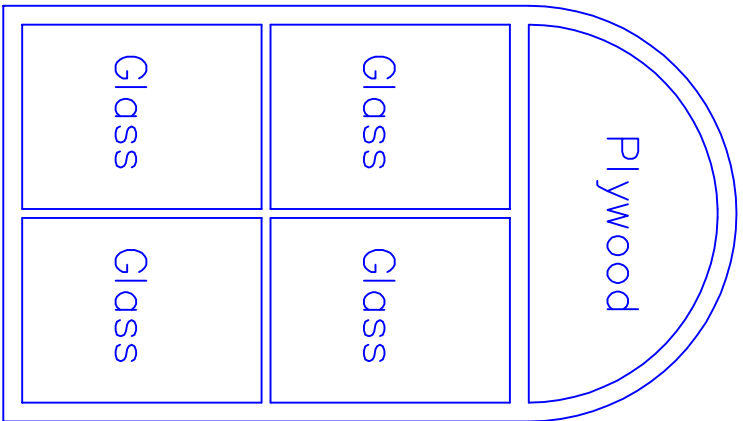


Secondary glazing
to be introduced
internally

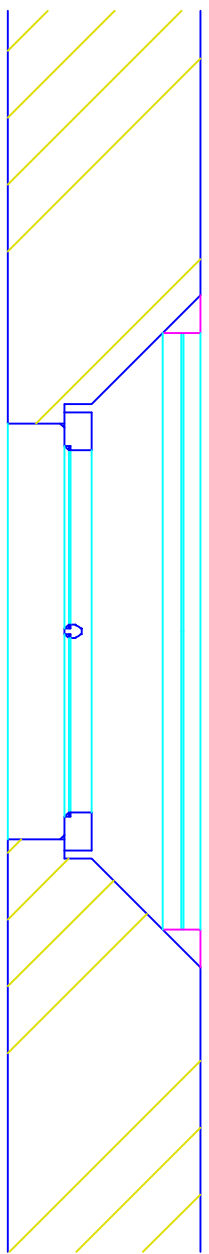


All existing arch windows
to be retained and repaired.

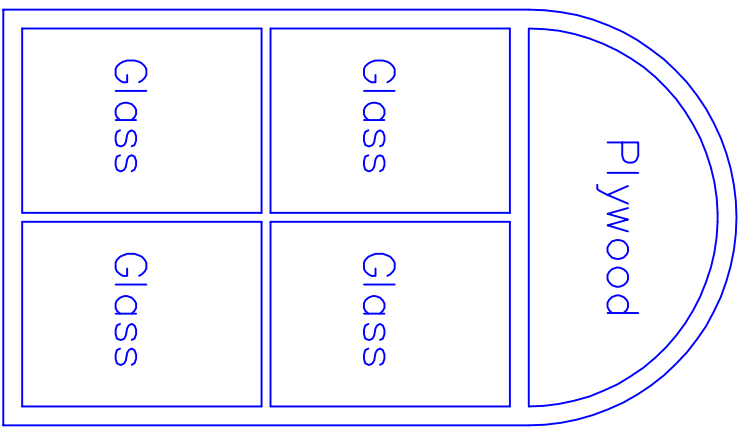

All existing arch windows
to be retained and repaired.




Existing Windows W1 to W6

Proposed Windows W1 to W6

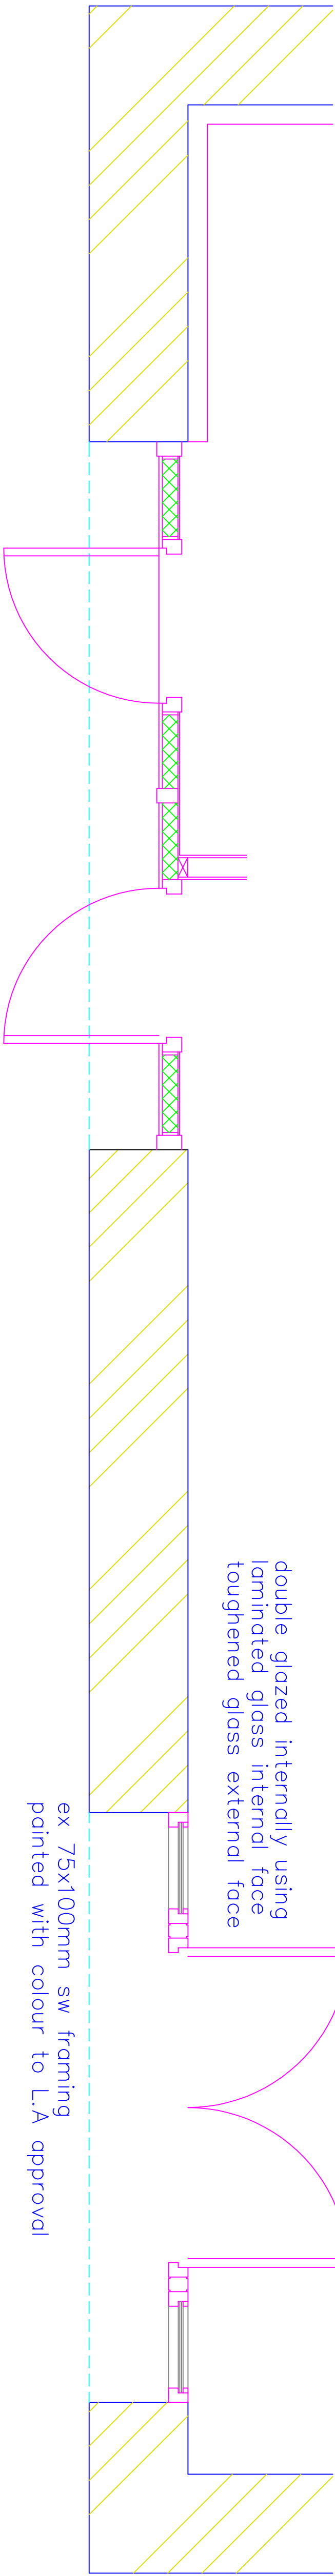

double glazed internally using
laminated glass internal face
toughened glass external face

ex 75x100mm sw framing
painted with colour to L.A approval

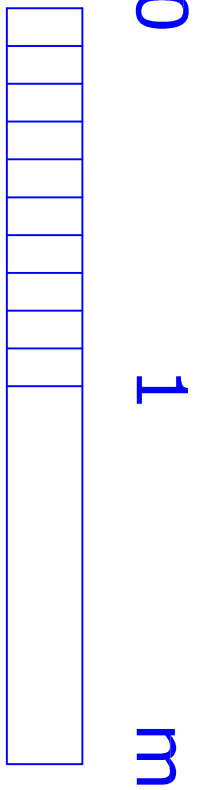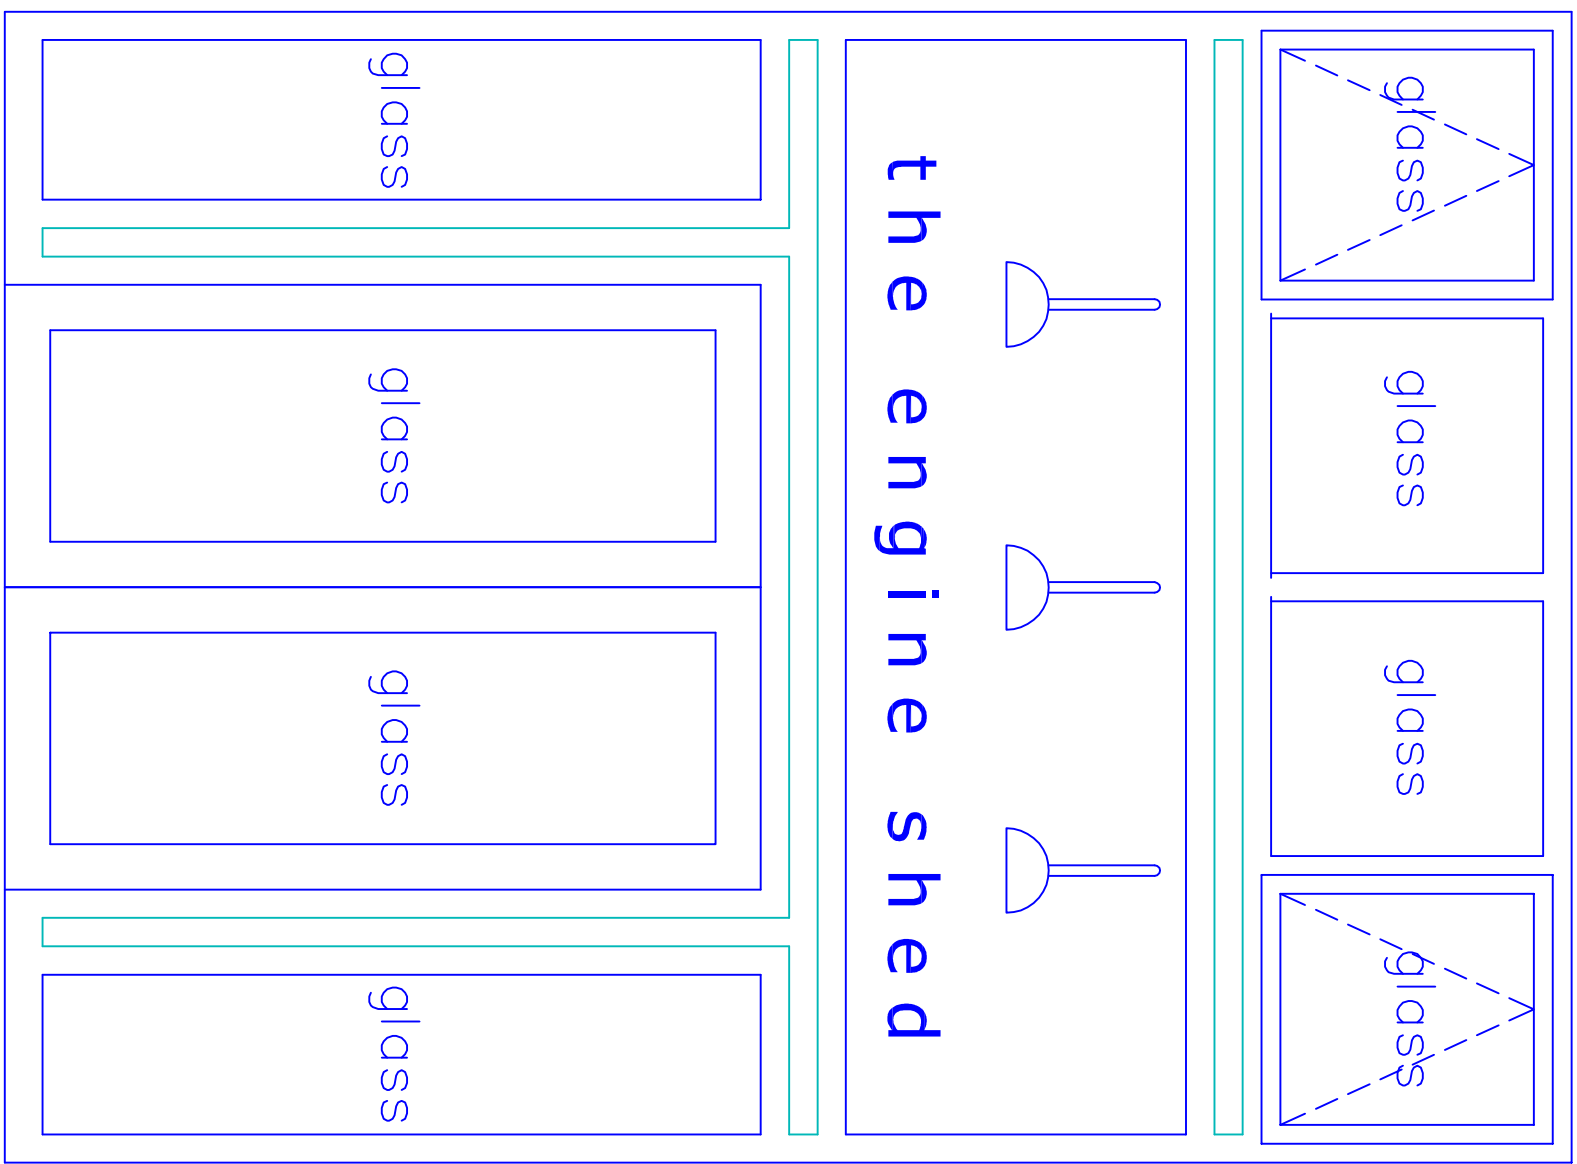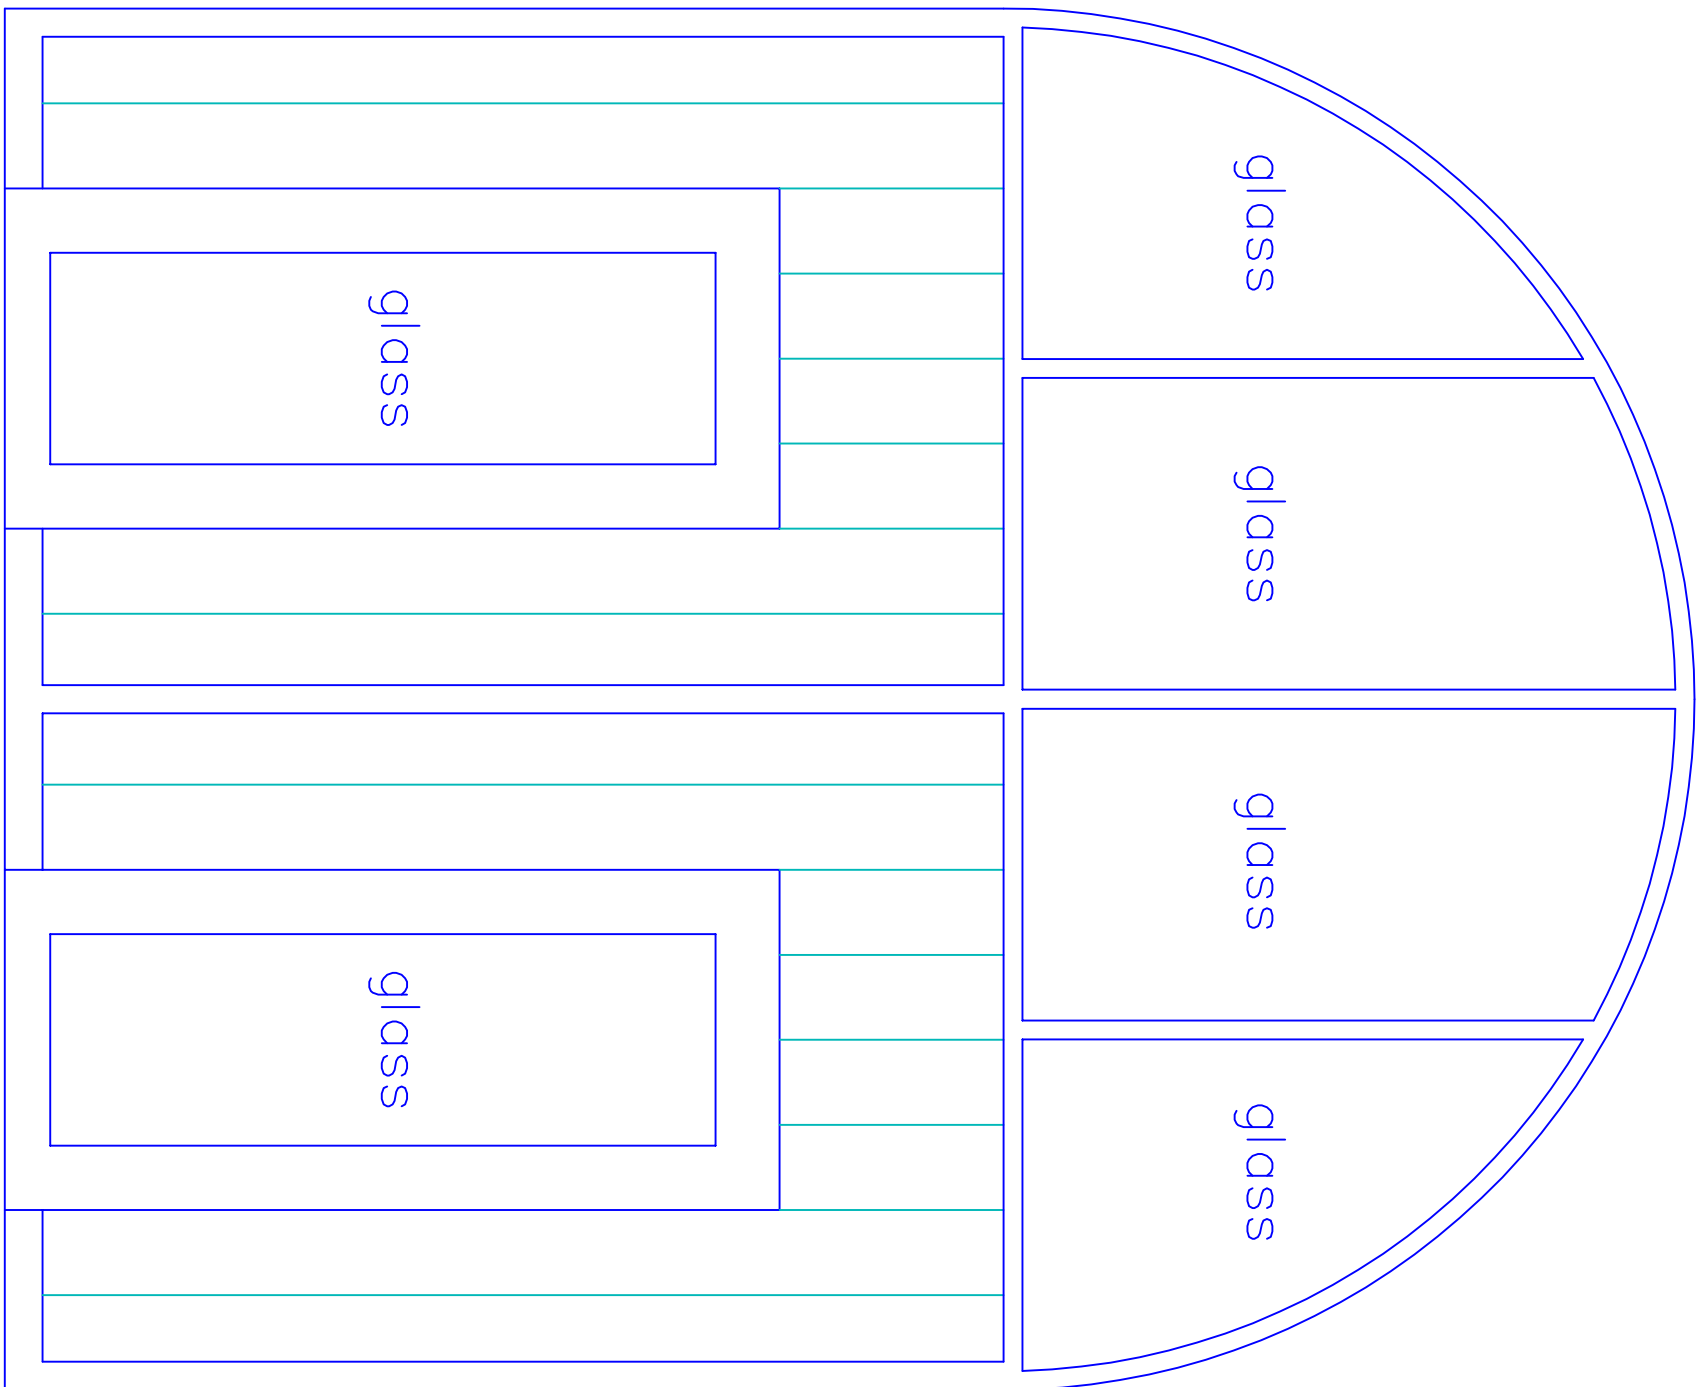

A Single glazing retained 10.07.2024

This drawing and design concept is the
property of PPV design. It should not
be reproduced without written permission

The Engine Shed
Rowlands Road
Summerseat

scale 1:20 @ A1
May 2024

PM10-07A

Door and Window
Details

PPV design Ltd

Doors fixed within timber framed
insulated wall, boarded and
painted with colour to L.A approval

2 Helmshore Road, Holcombe Village
Ramsbottom, Lancashire BL8 4PA
Gary Dearden (BA hons) DipArch RIBA
gdm@ppv-design.co.uk www.ppv-design.co.uk
tel/fax 01706 822779 mobile 07712 669482