




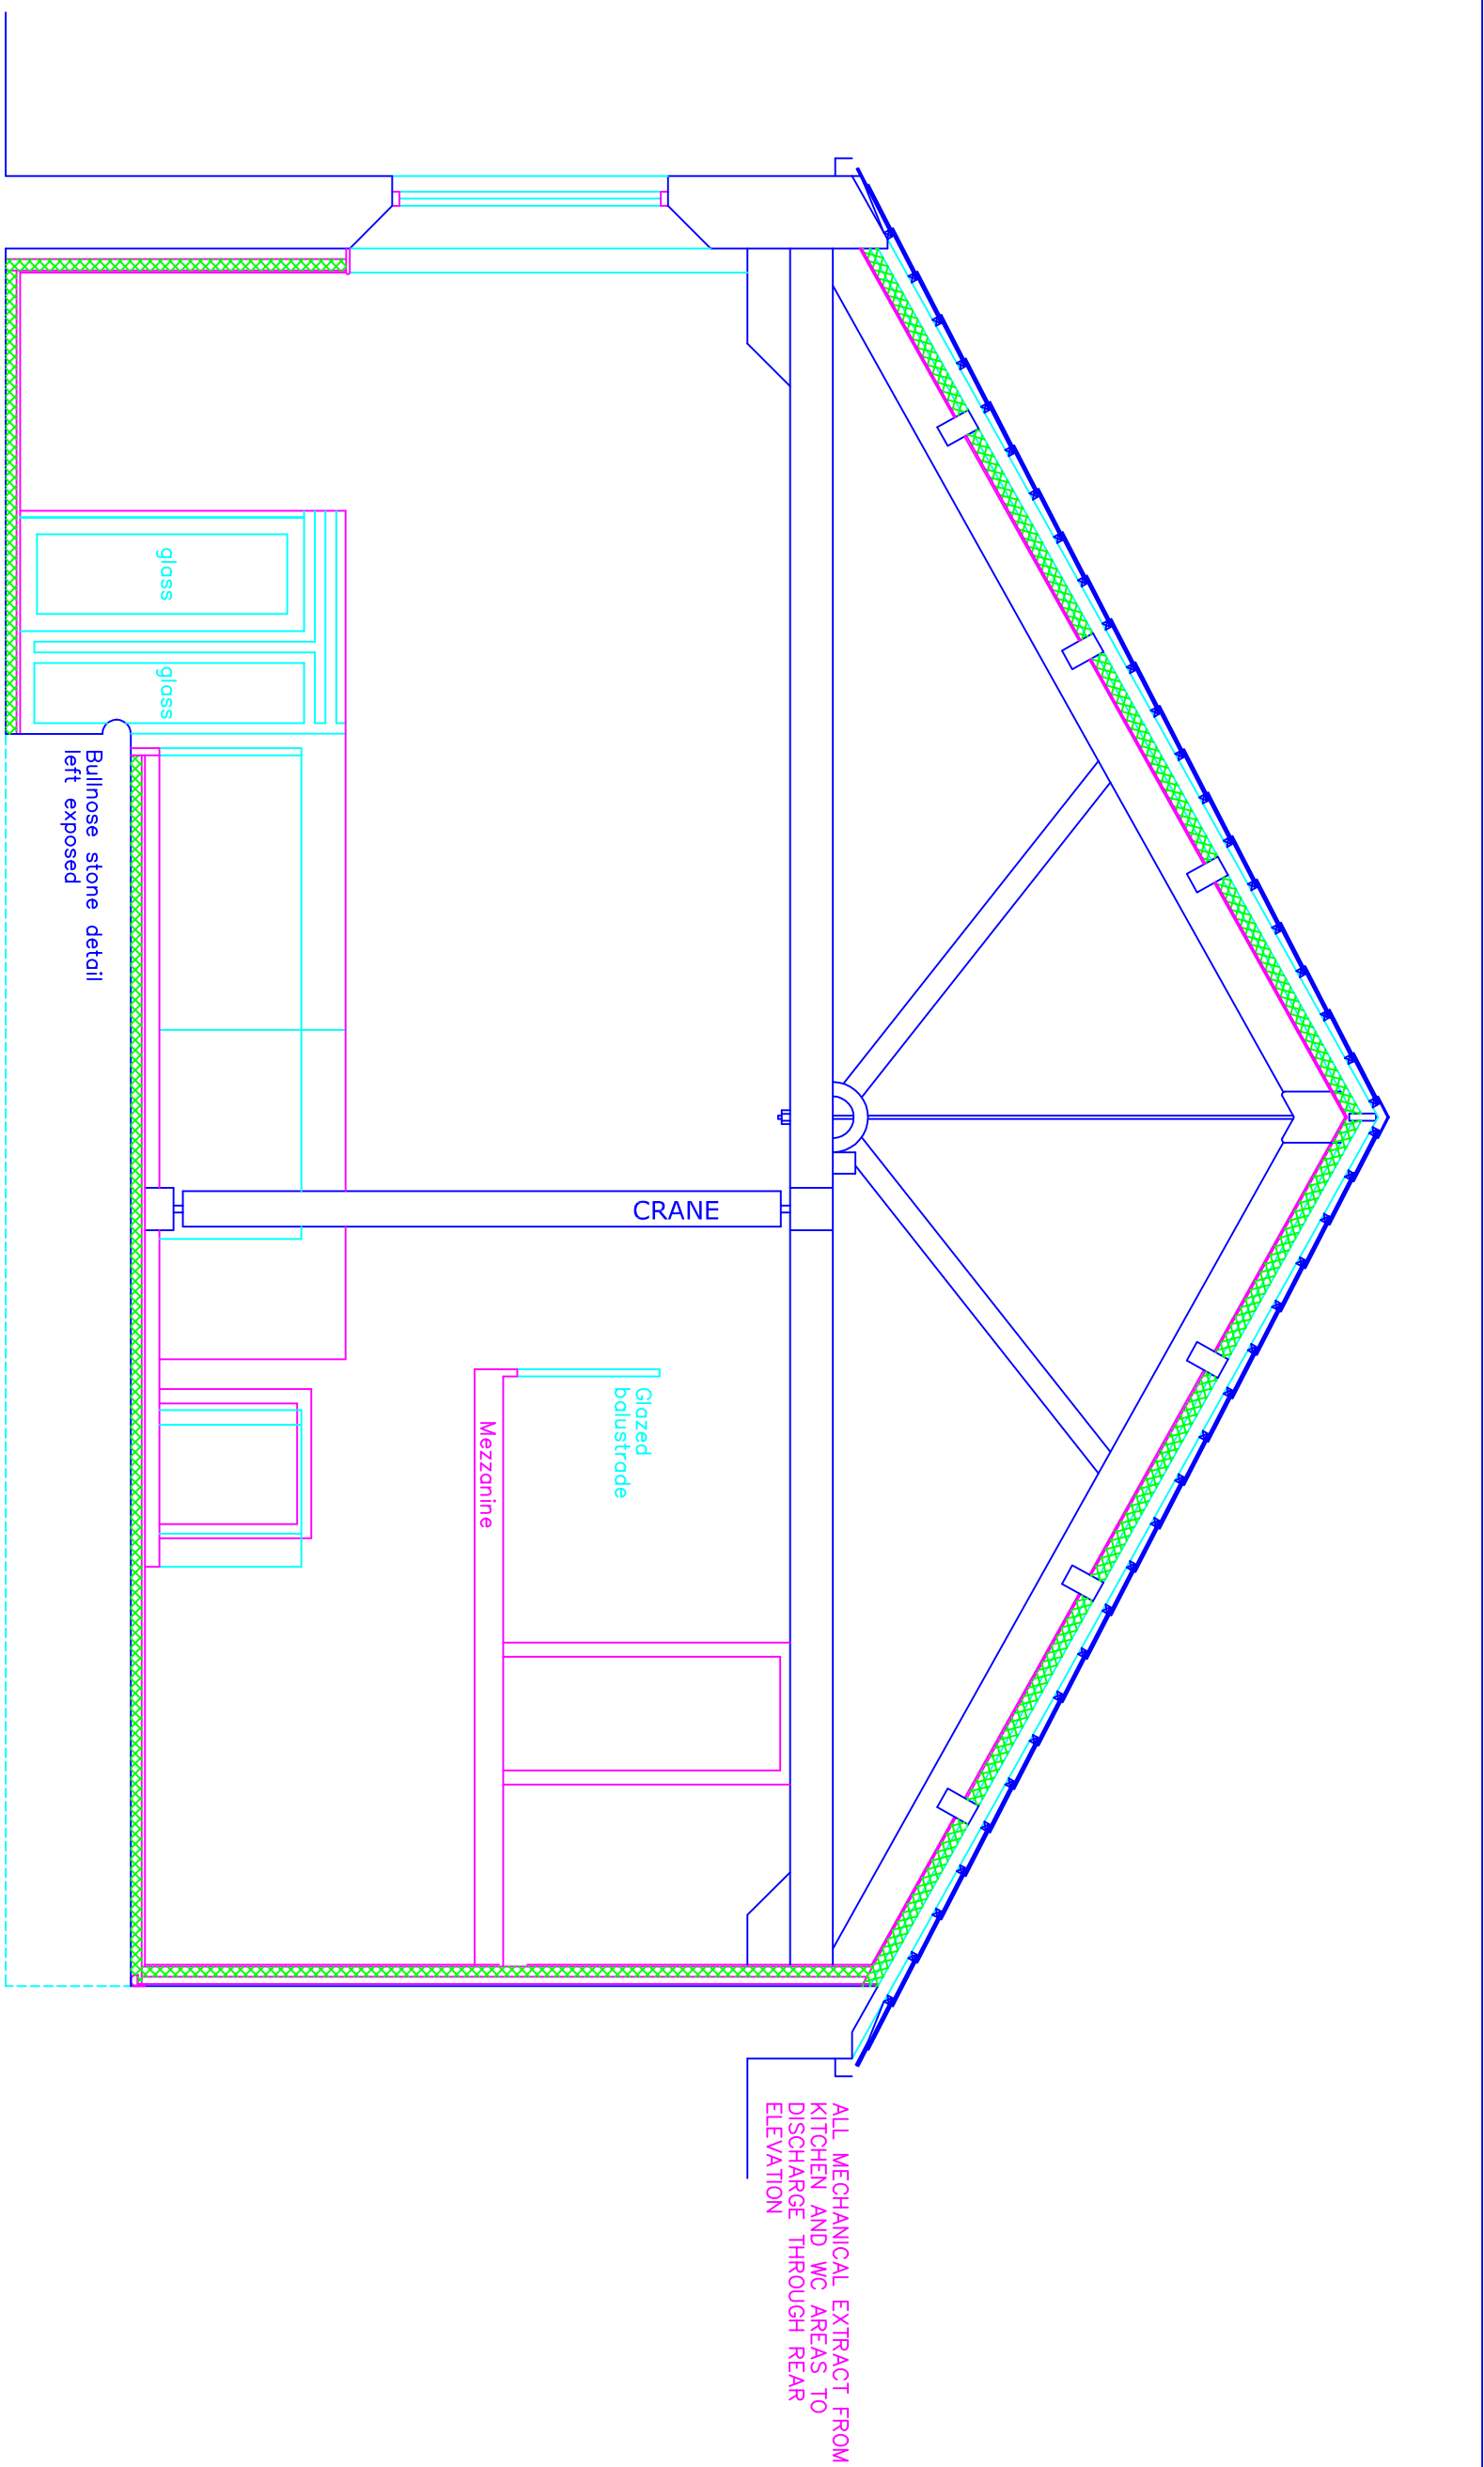


PROPOSED SECTION A

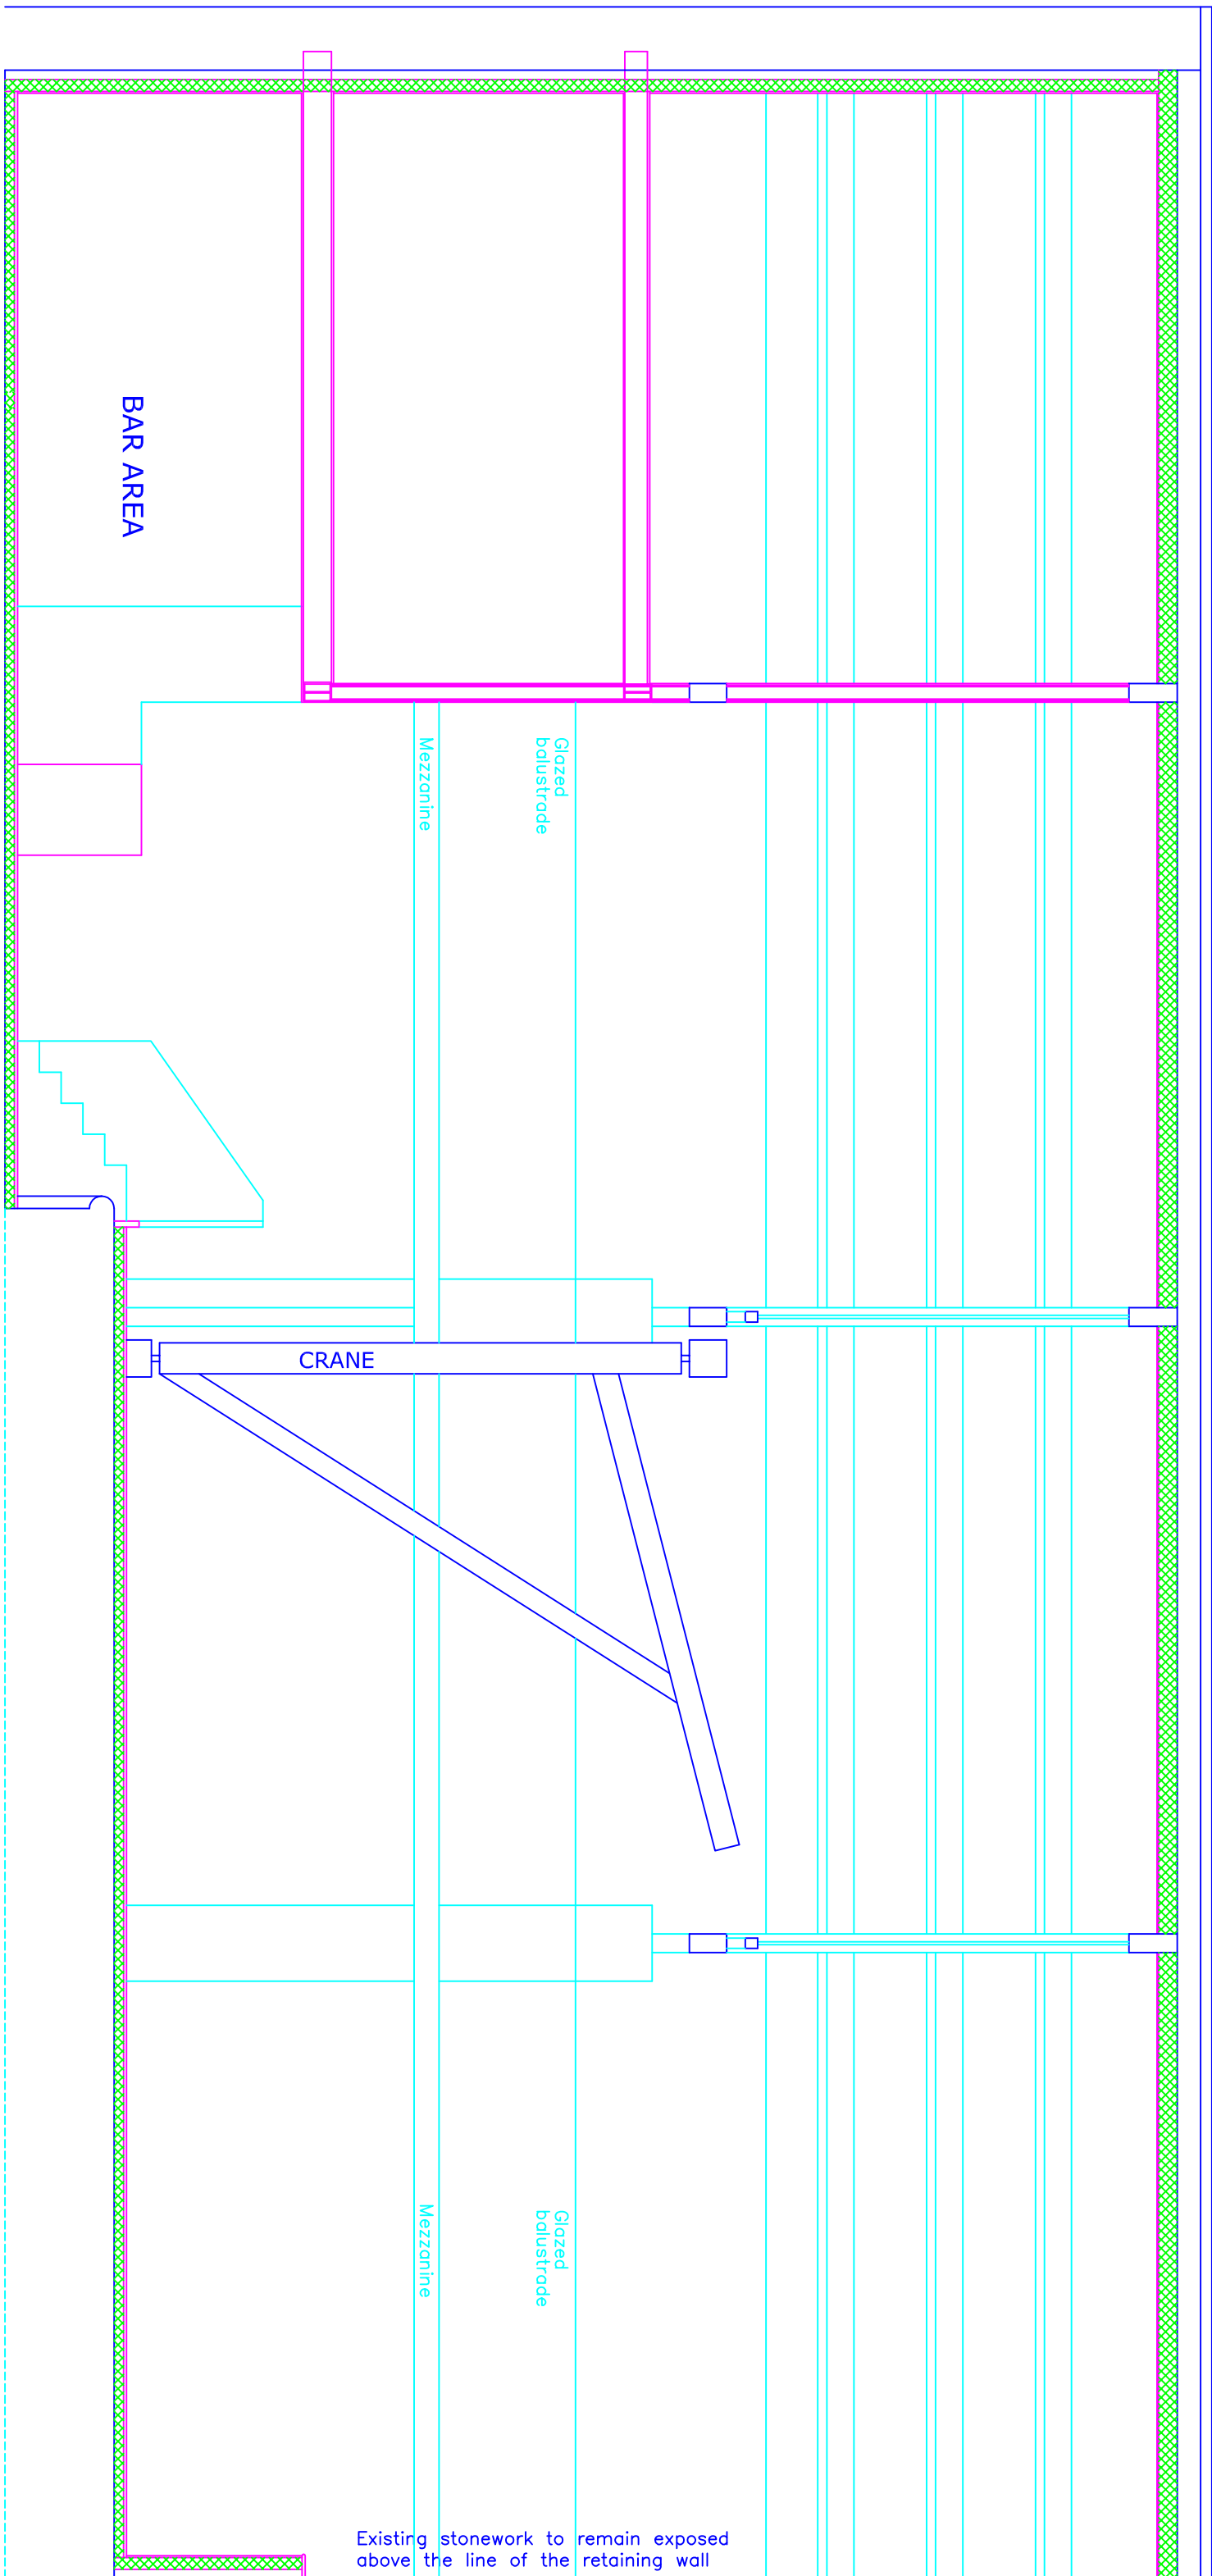


PROPOSED SECTION B

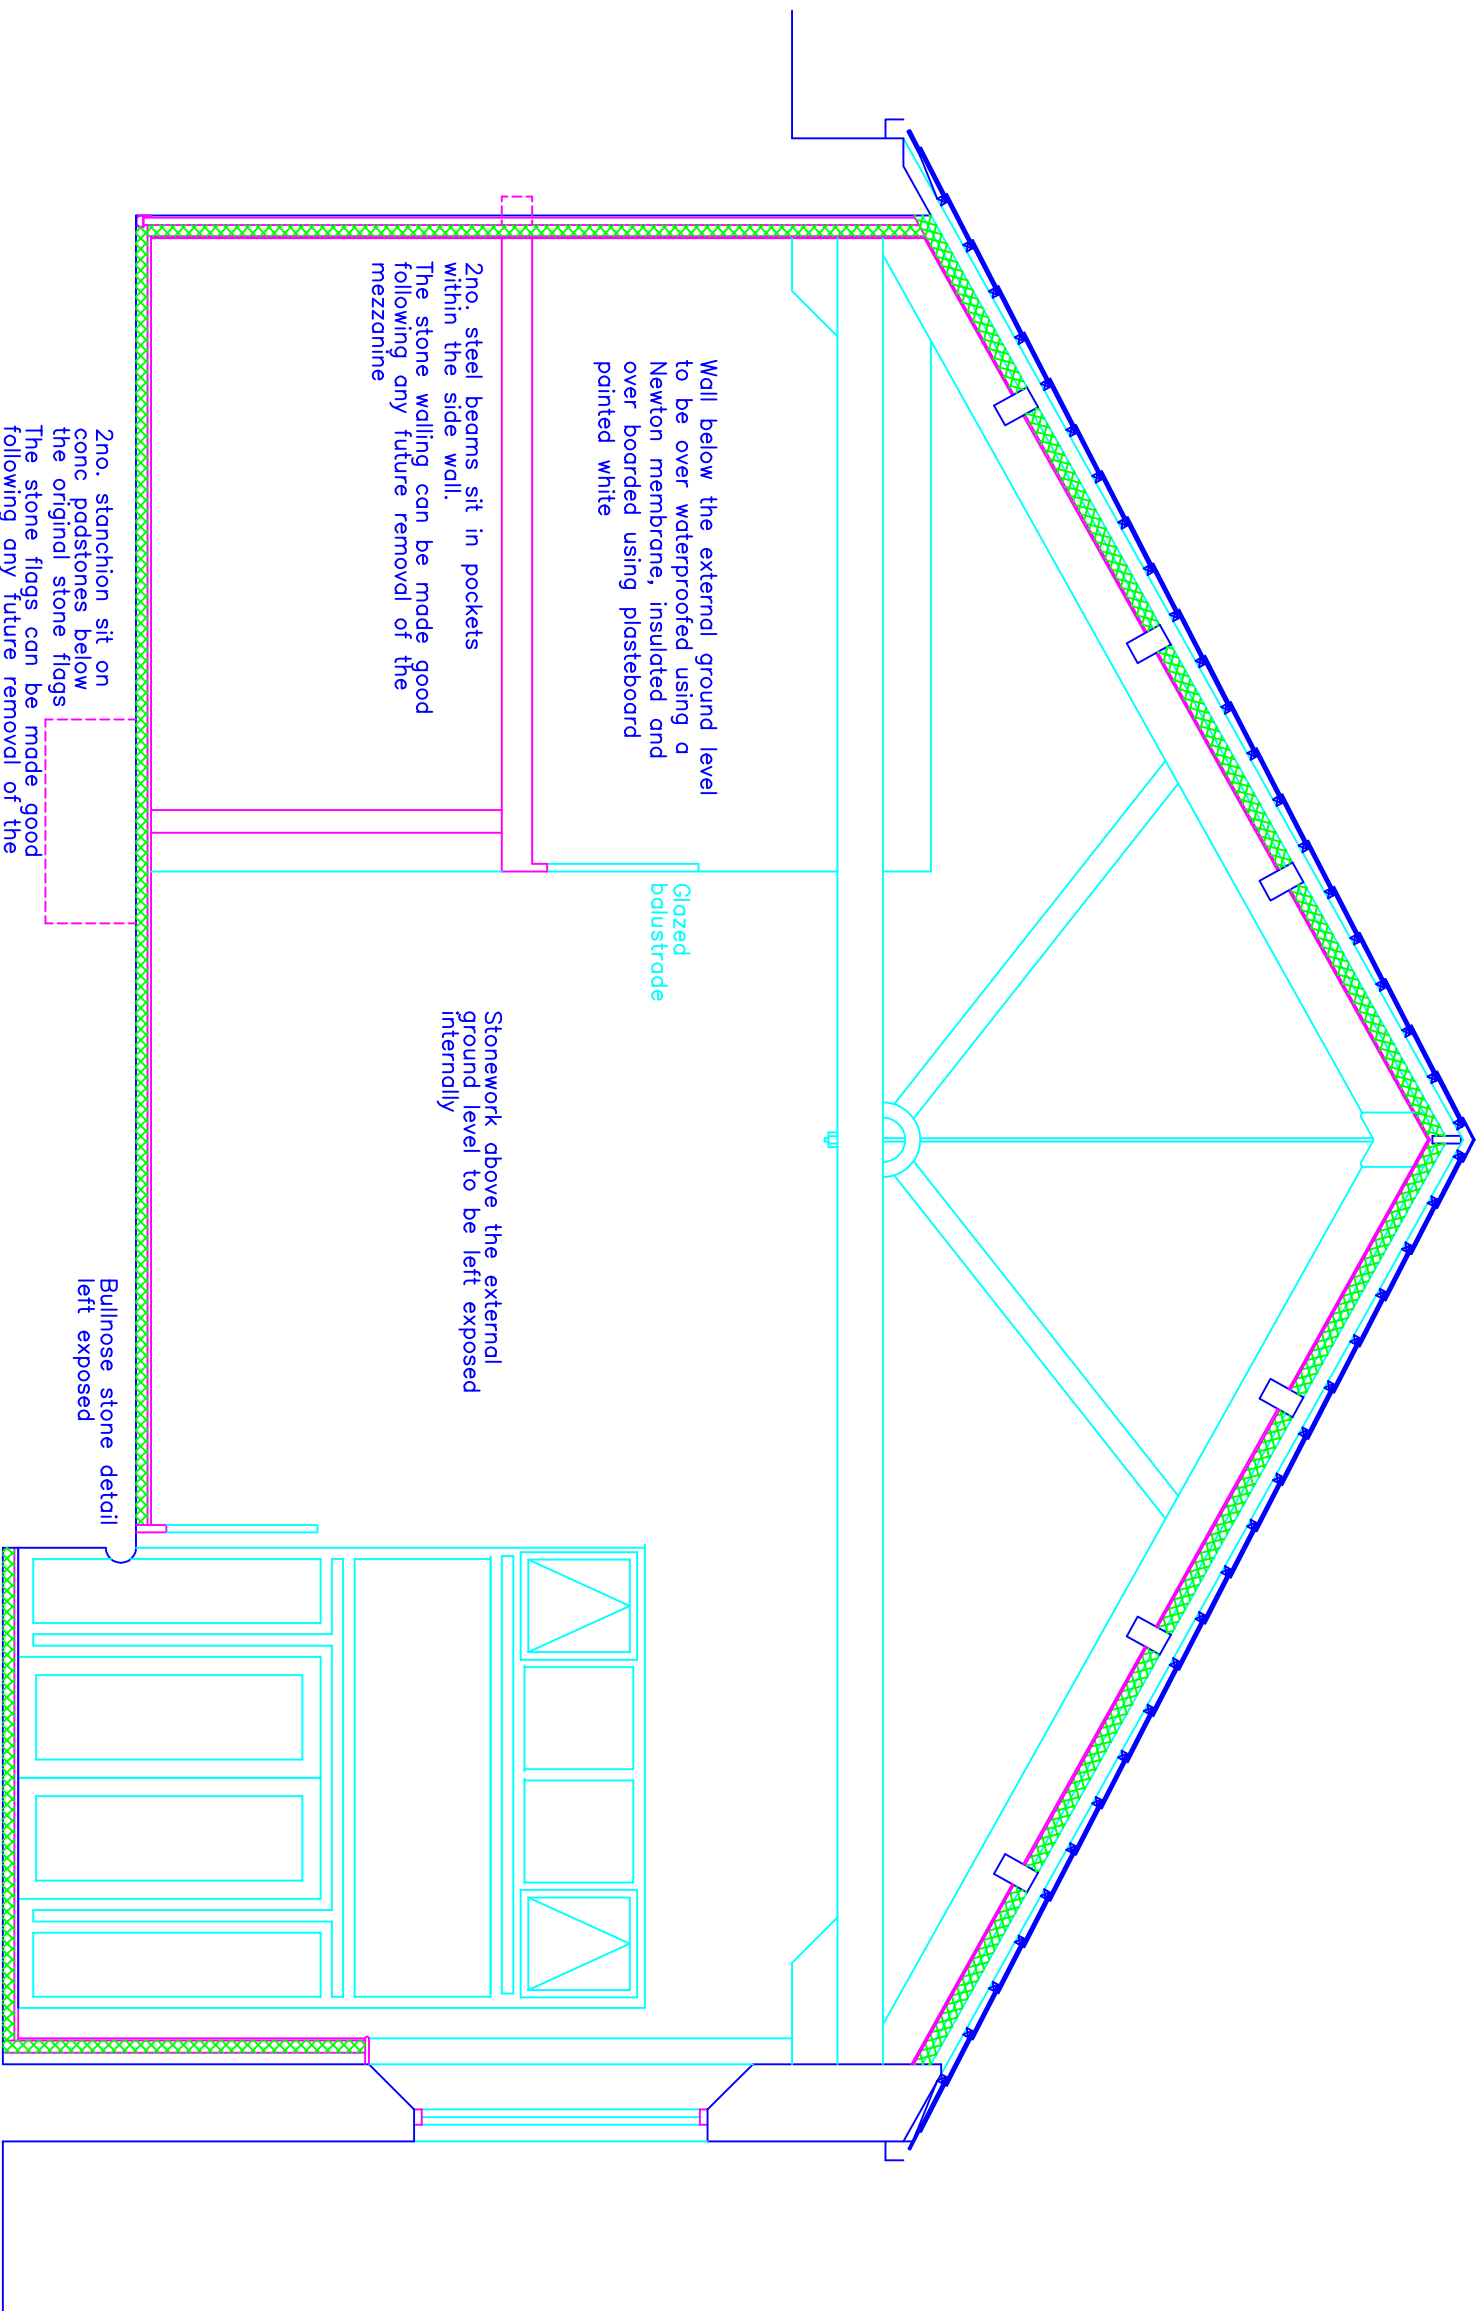

PROPOSED SECTION C

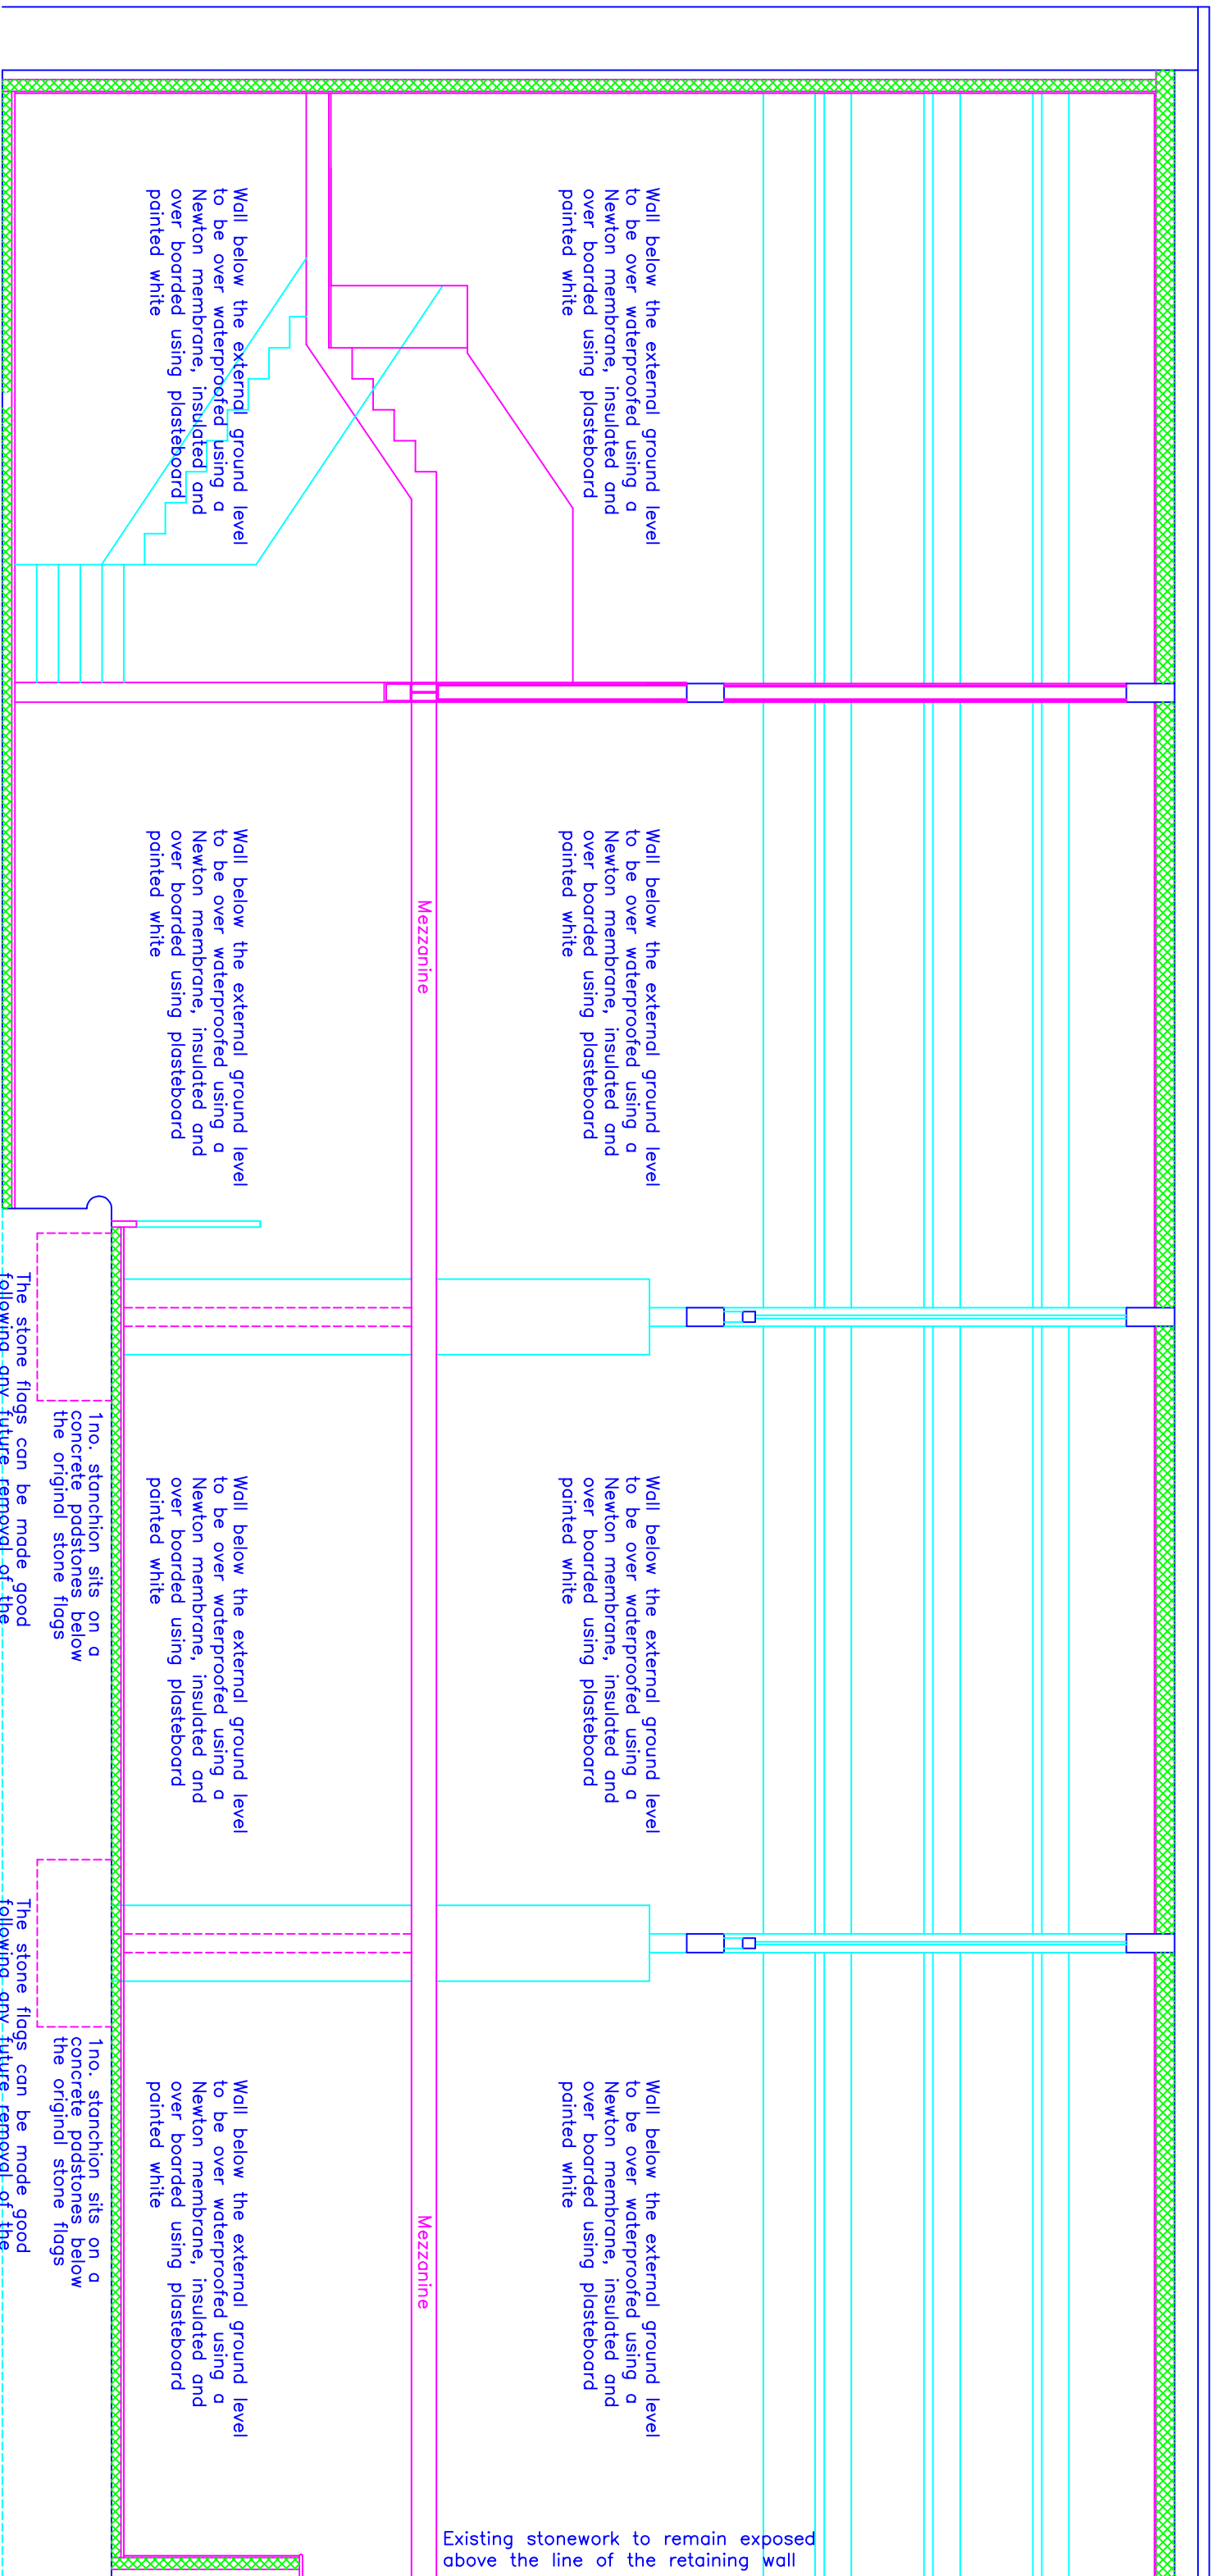

PROPOSED SECTION D

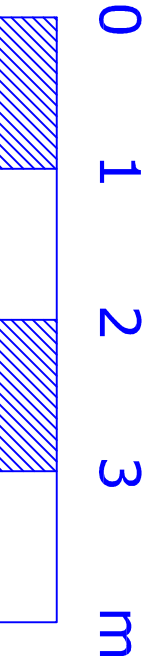

This drawing and design concept is the property of PPV design. It should not be reproduced without written permission

2 Hainshore Road, Halcroft Village  
Ramsbottom, Lancashire BL8 4PA  
Gary Peardon (PA home) 01706 822731  
gary@ppv-design.co.uk www.ppv-design.co.uk  
tel / fax 01706 822731 mobile 07712 669482