



PROPOSED EXTERNAL ELEVATION - UNIT D3. SCALE 1:50 @ A1

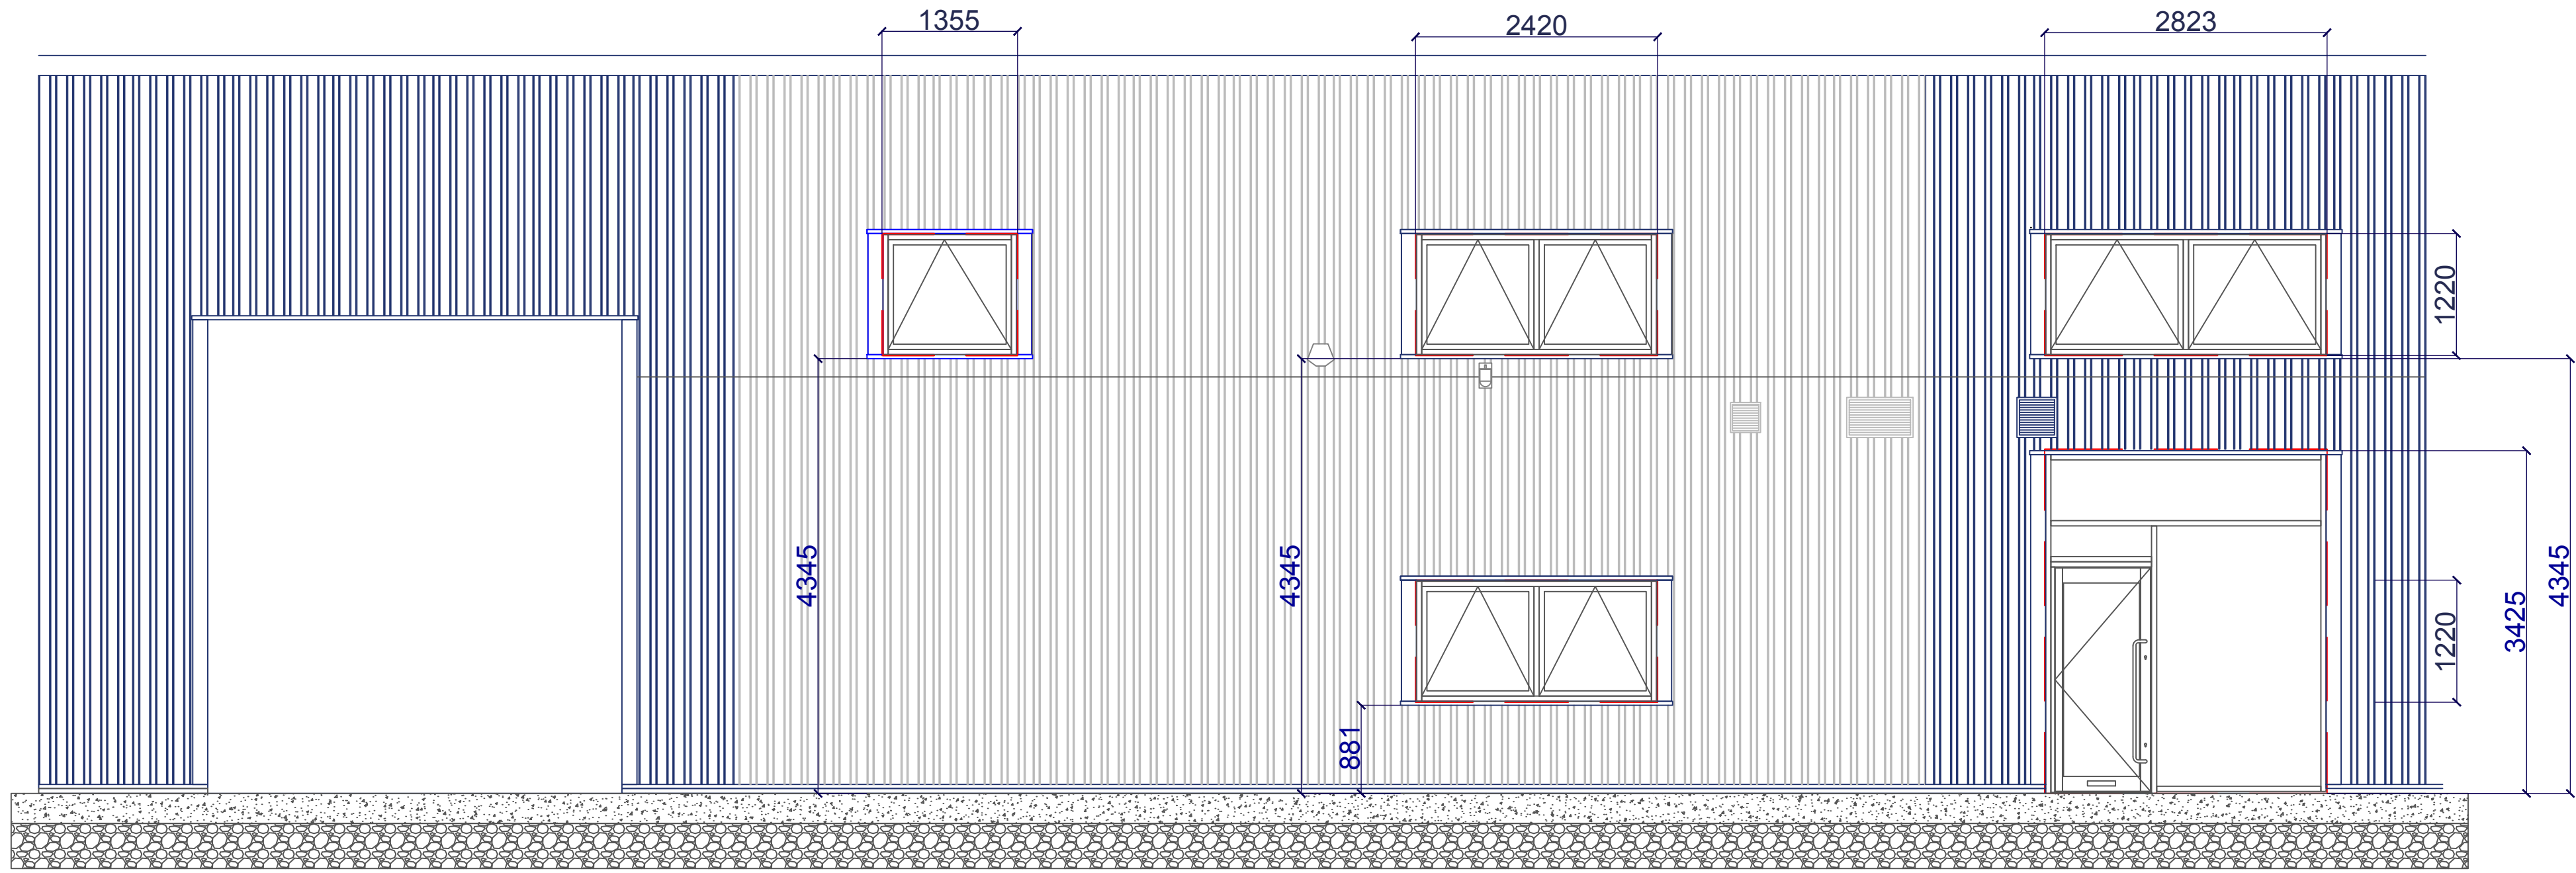


PROPSOED INTERNAL ELEVATION - UNIT D3. SCALE 1:50 @ A1

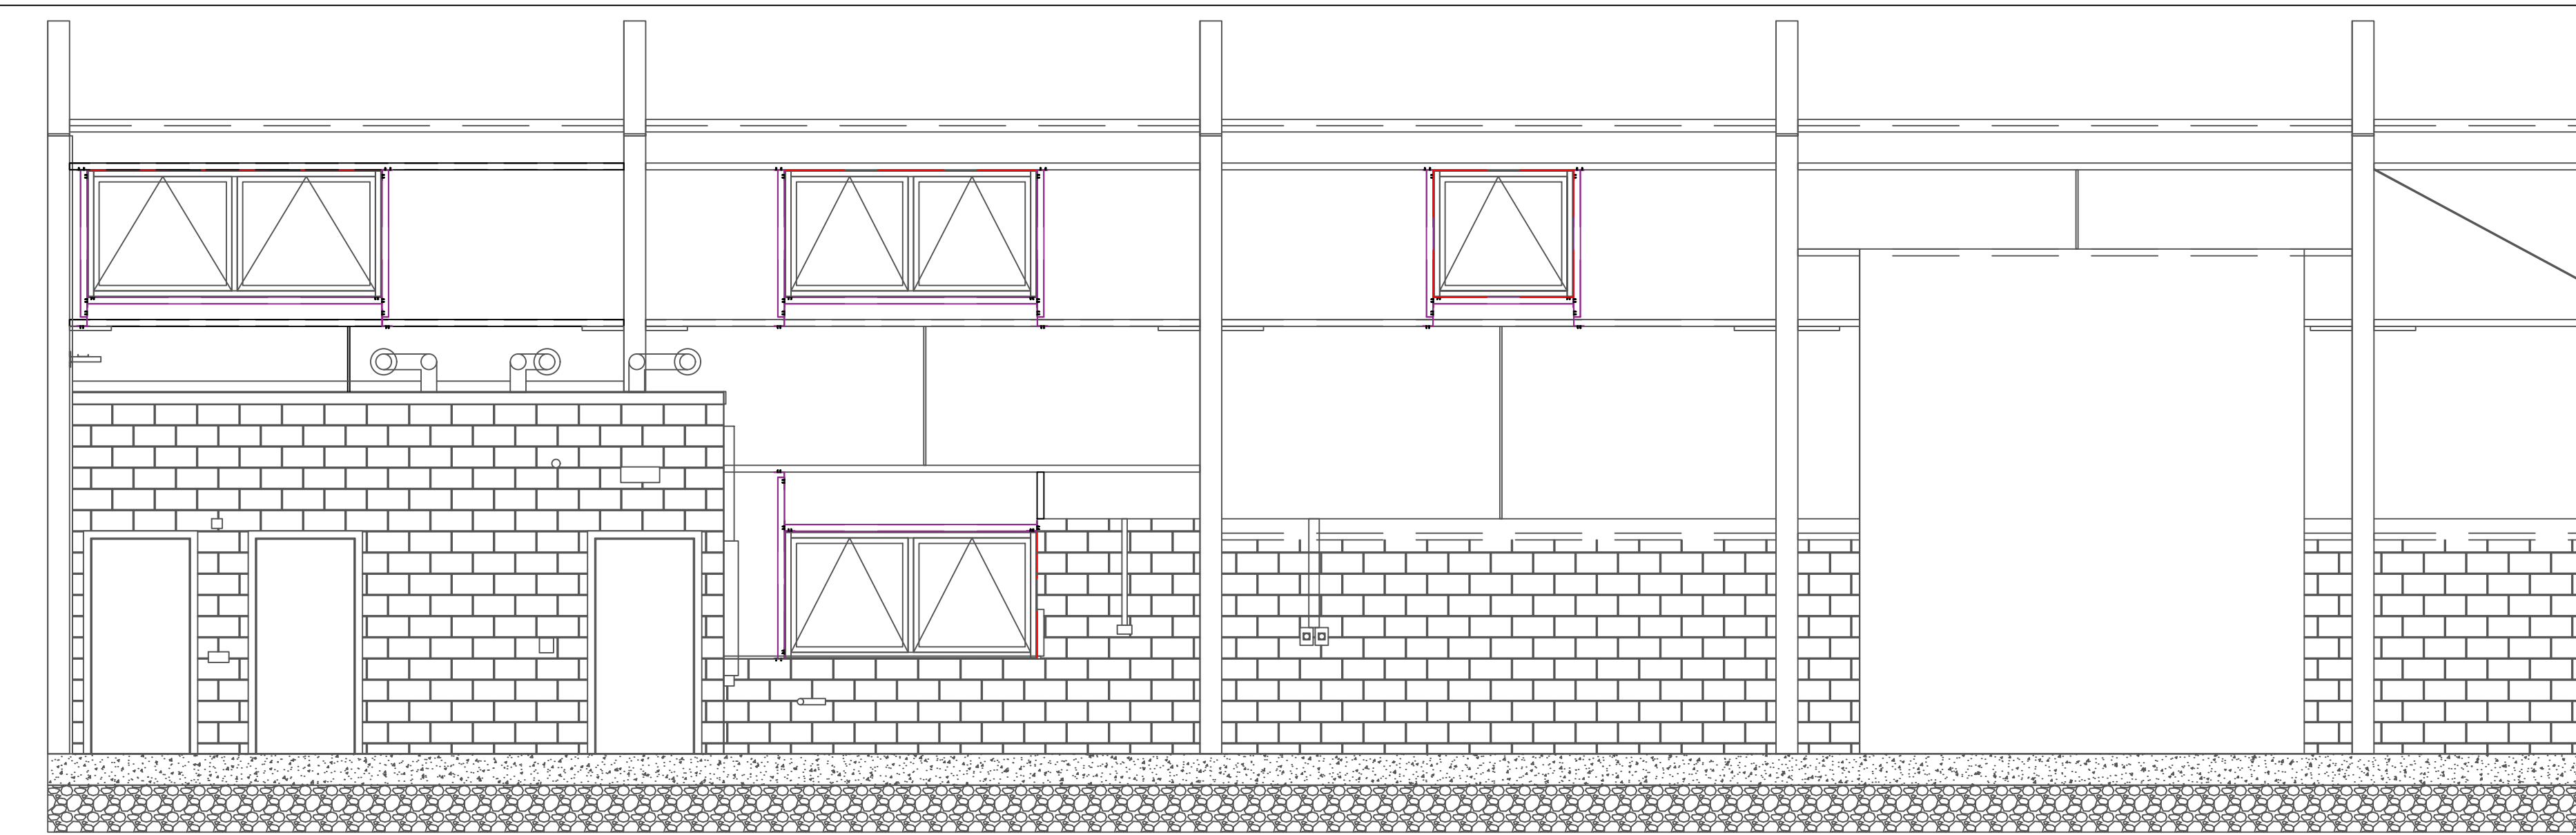

WINDOW SPECIFICATION -
SP600E casement window frames - opening outwards hinged from top edge
Anthracite RAL 7016 Frames and flashings to match existing site colours
Windows to be beaded internally. With lockable handles. Restrictors to stop them opening too wide. Trickle vents

EXISTING BUILDING PLAN - UNIT D3. SCALE 1:100 @ A1

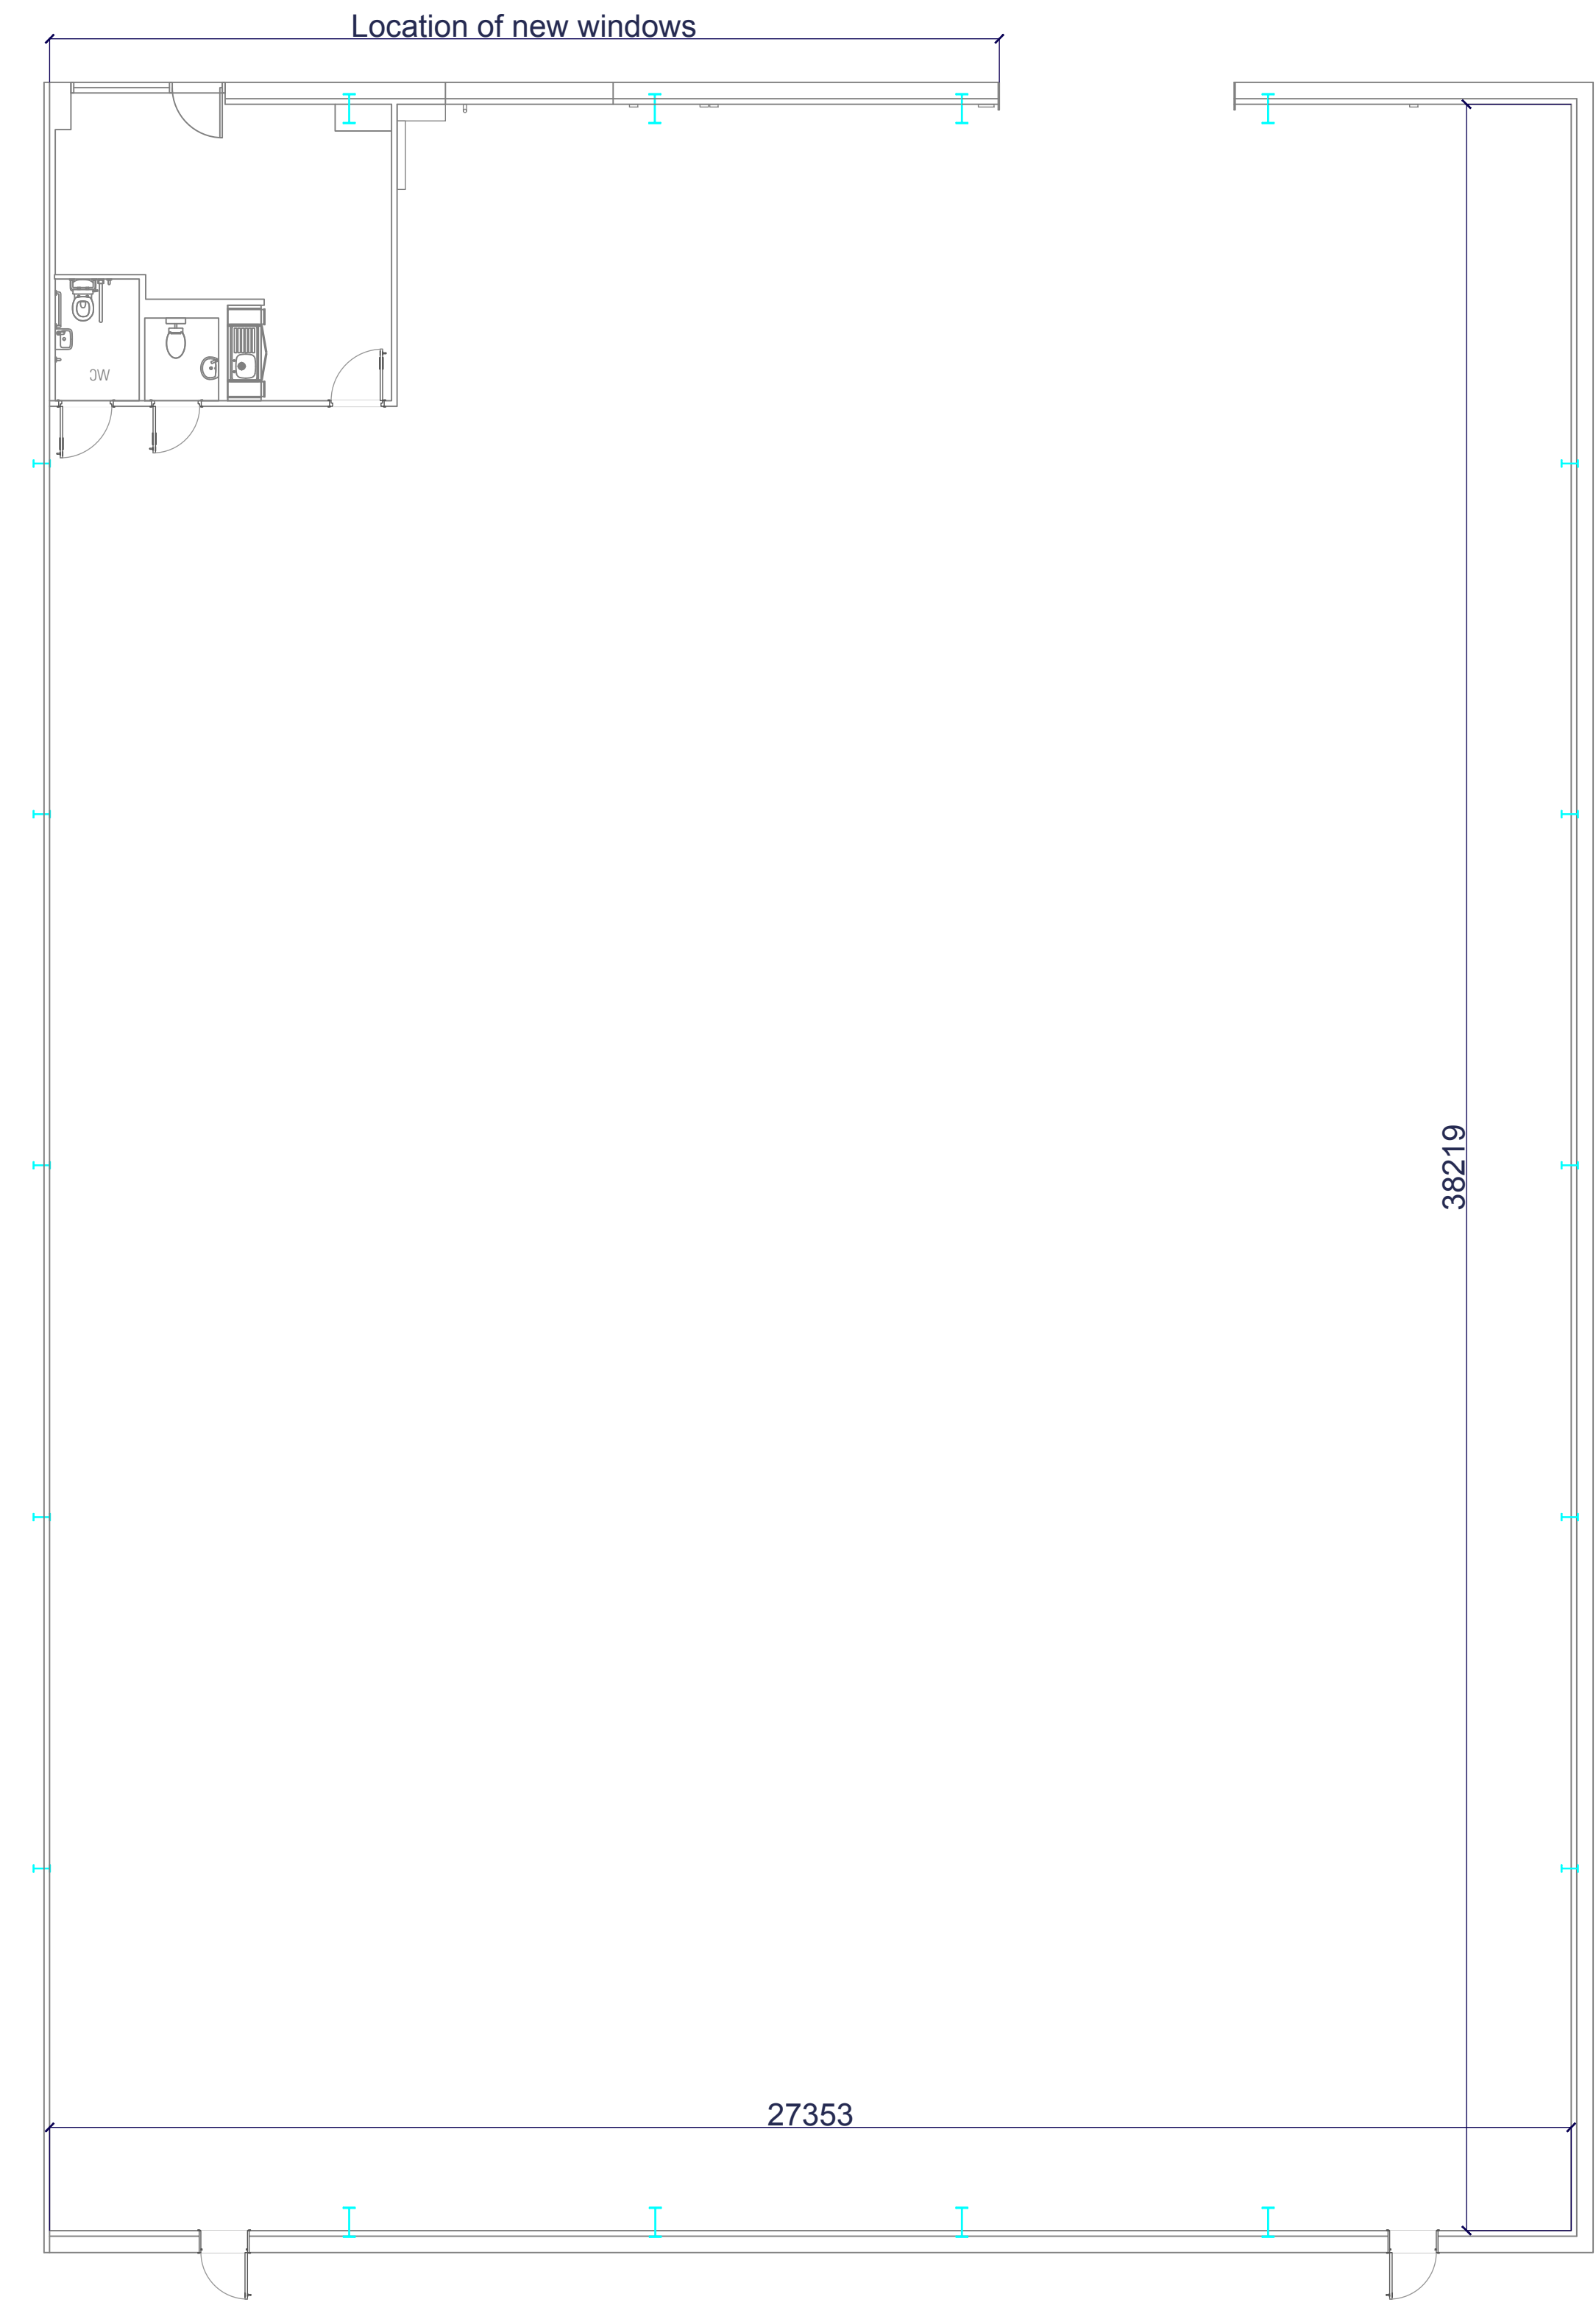

CLIENT: PREMIER TEXTILES - BURY	DRAWING DETAILS: Drawn By <u>LM</u> Checked by _____ Date <u>07/10/2021</u> Scale <u>AS DETAILED</u> Project no <u>E12866</u> Drawing no <u>12866-010-02</u> Revision _____	<table><thead><tr><th>Revision:</th><th>Description:</th><th>Date:</th></tr></thead><tbody><tr><td> </td><td> </td><td> </td></tr><tr><td> </td><td> </td><td> </td></tr><tr><td> </td><td> </td><td> </td></tr><tr><td> </td><td> </td><td> </td></tr><tr><td> </td><td> </td><td> </td></tr><tr><td> </td><td> </td><td> </td></tr><tr><td> </td><td> </td><td> </td></tr></tbody></table>	Revision:	Description:	Date:																						CUSTOMER APPROVAL Approved by _____ Signature _____ Date _____ Nexus Workspace Ltd. Call: 0113 831 3303 Fax: 0113 204 5351 Visit: www.nexusworkspace.co.uk Nexus Workspace Ltd 12 Leeds Road, Ossett West Yorkshire WF5 9QA DO NOT SCALE THIS DRAWING	NEXUS WORKSPACE
Revision:	Description:	Date:																										