



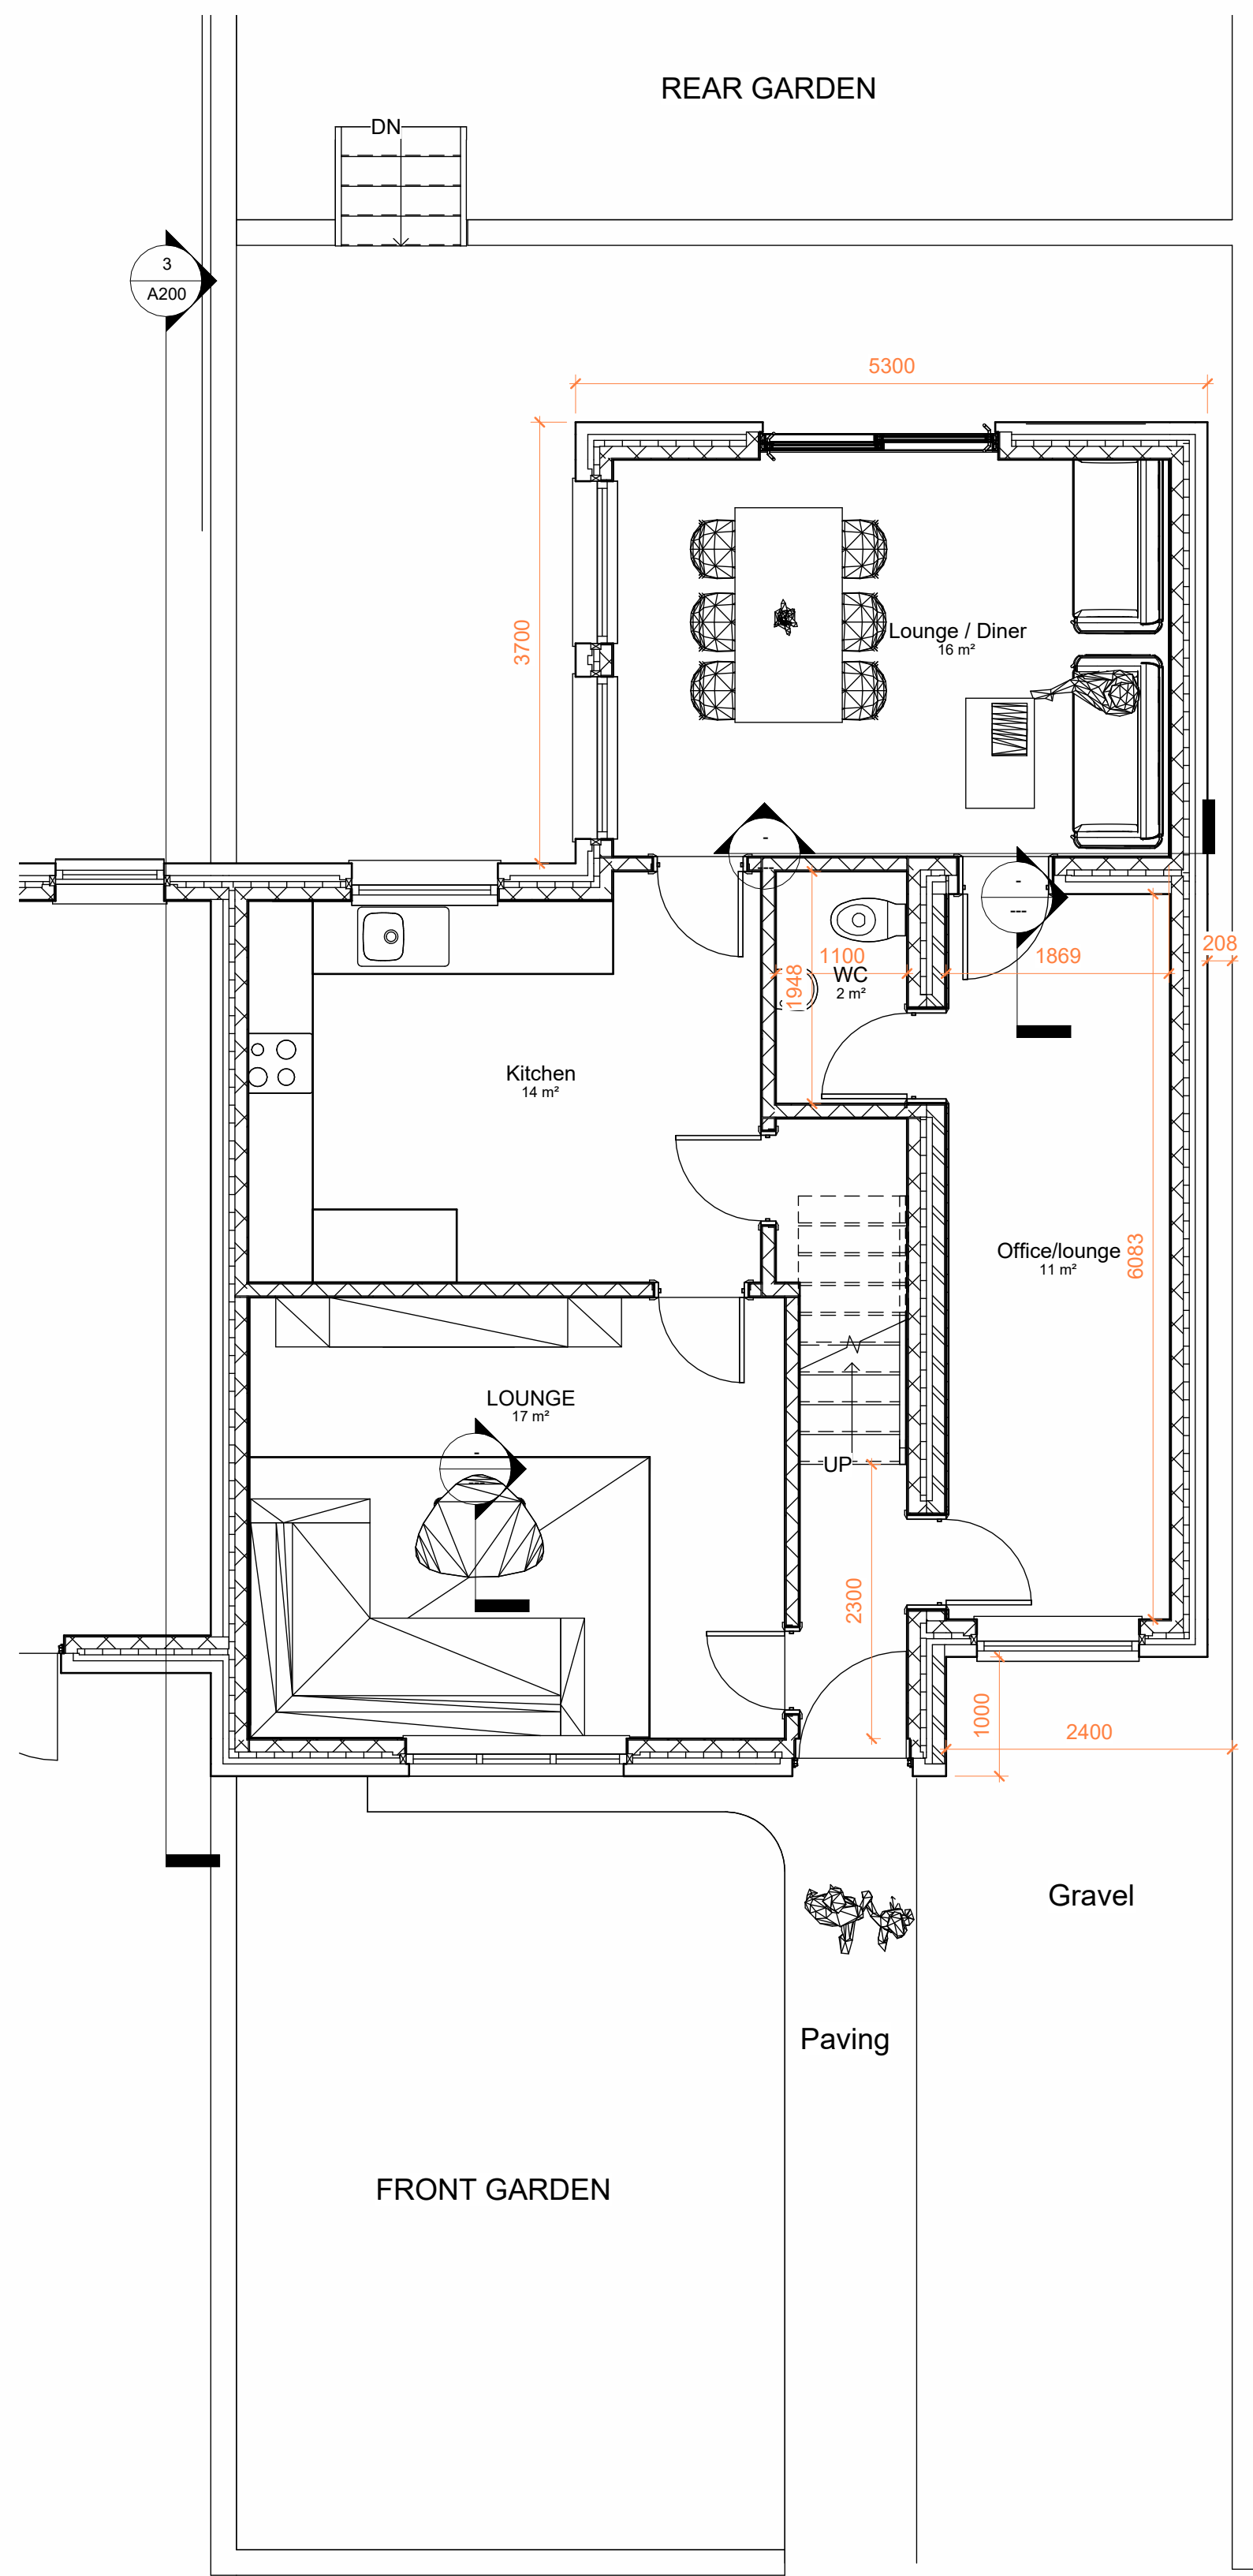

Proposed Ground Floor Plan
1 : 50

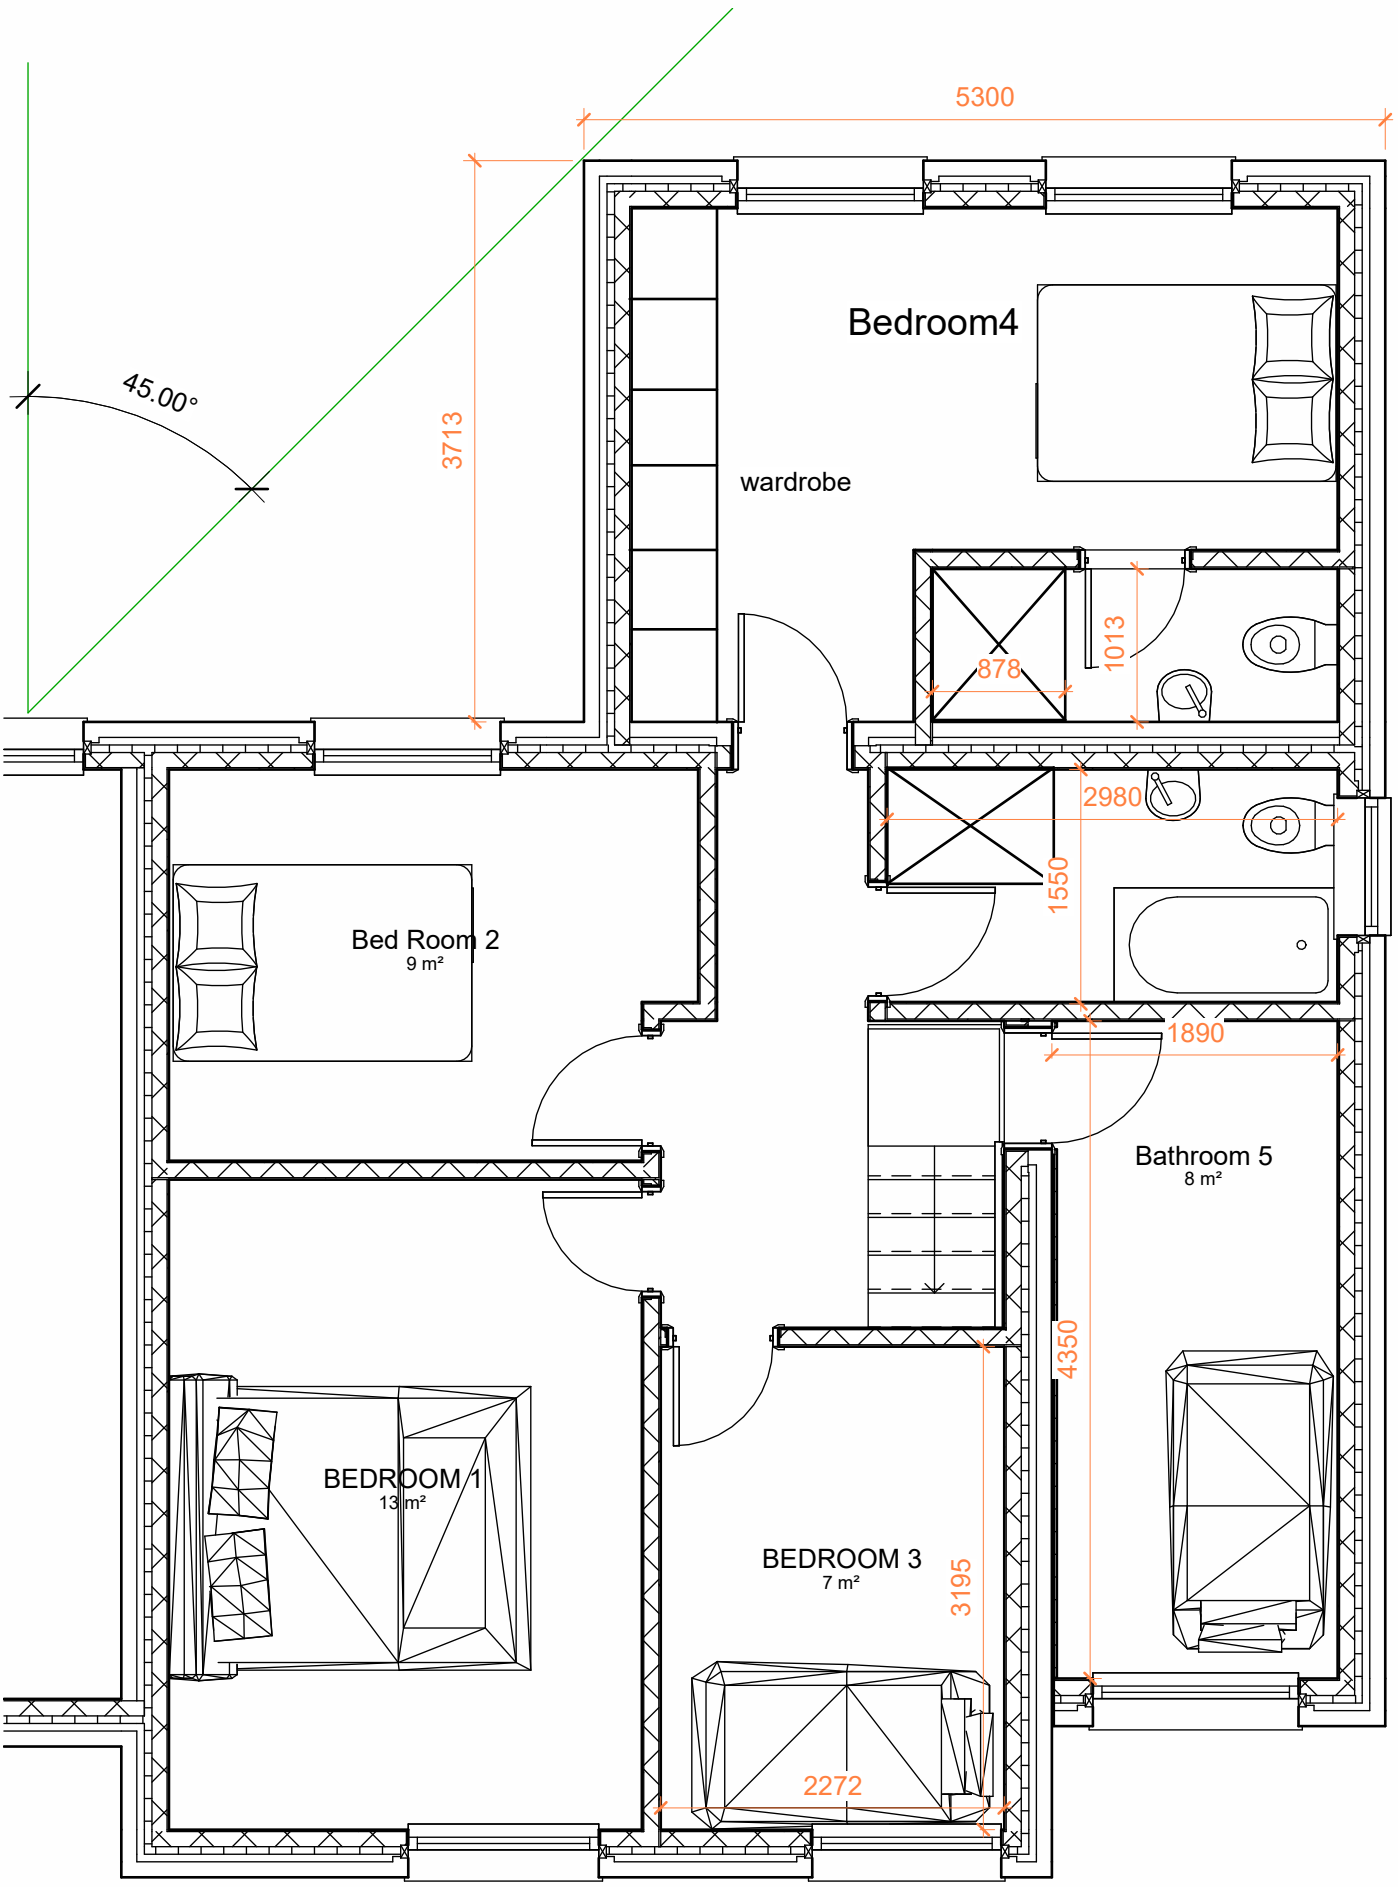


Proposed First Floor Plan
1 : 50




Proposed Front Elevation
1 : 50





Proposed Rear Elevation
1 : 50

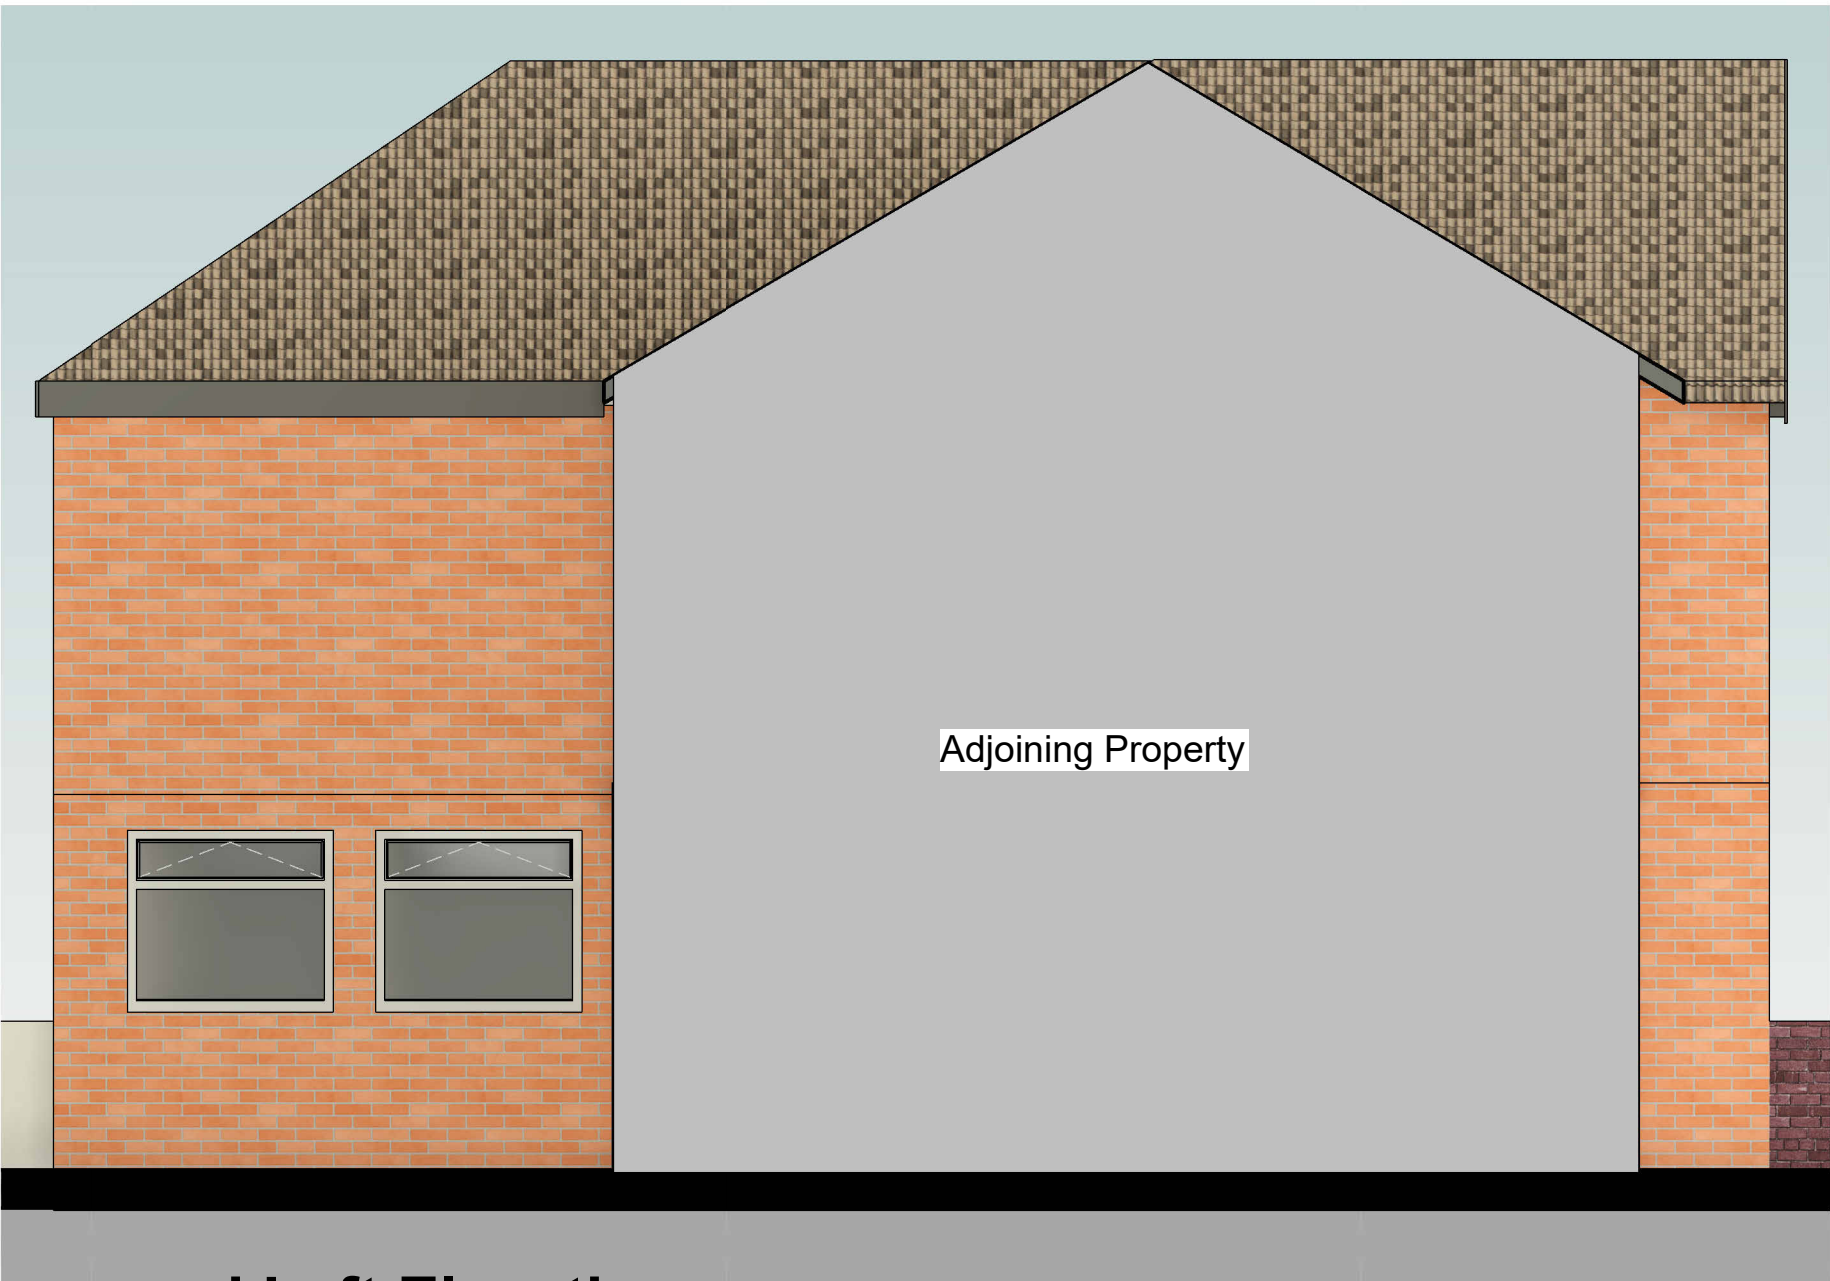

Proposed Left Elevation
1 : 50

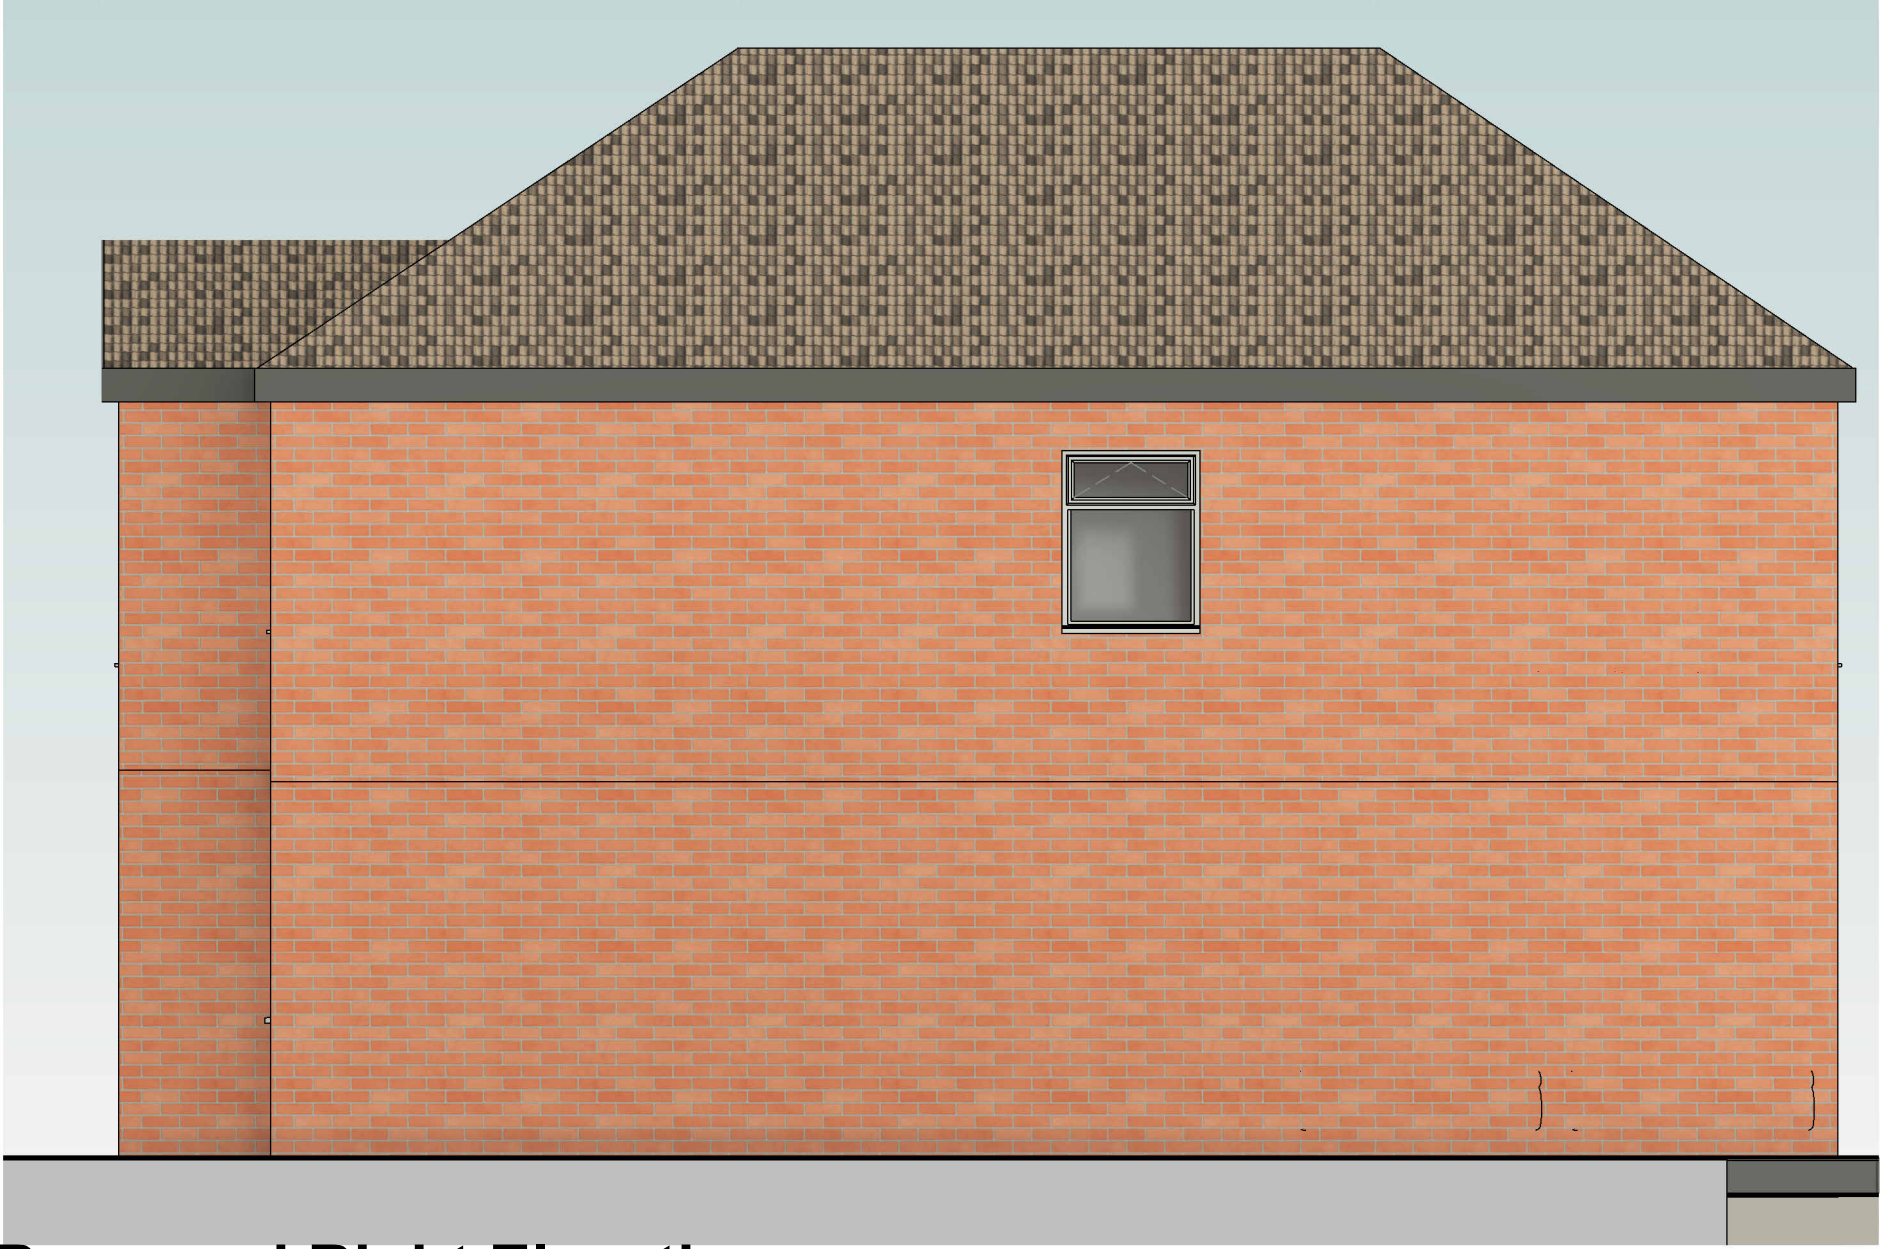

Proposed Right Elevation
1 : 50

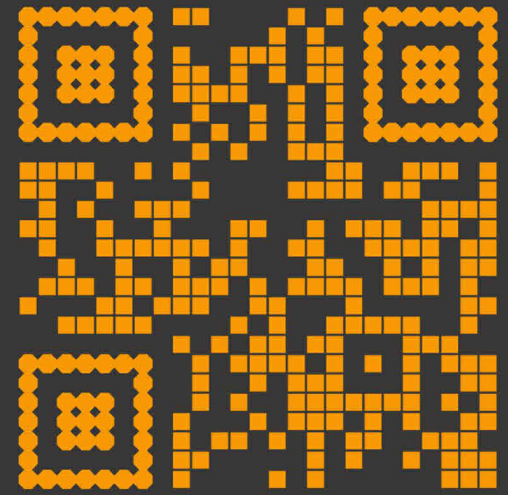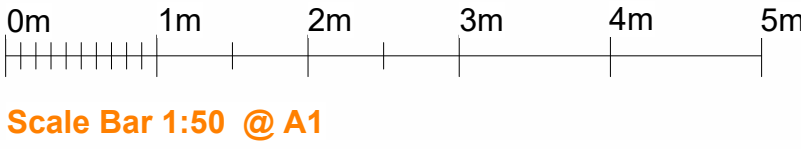

© Ideal Architects Limited
WWW.Ideal-Architects.co.uk
This Drawing & Design is the copyright of Ideal Architects Ltd and should not be reproduced without written consent.
Contractors are to check all levels & dimensions on site prior to site works commencing & report discrepancies to the Designers.
DO NOT SCALE FROM THIS DRAWING

Proposed 2 Story Side & Rear Extension

6 Victor Avenue Bury BL9 5EB

Rev	Description	Date
Rev	Description	26/04/2022

Client: Kaleem Yousaf

Proposed Plans & Elevations

(DR) A200
Revision

