



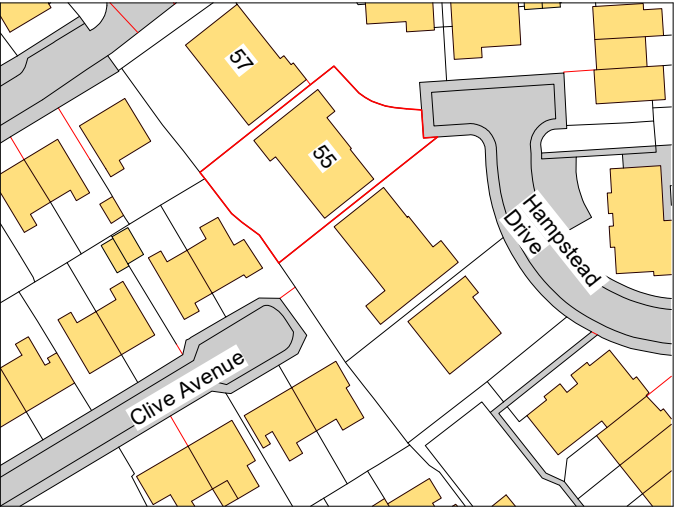

1. Site - Block Plan
1 : 500

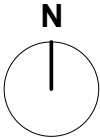

2. Site - Location Plan
1 : 1250

Legend - Boundaries

Site Boundary

PROJECT
Mr and Mrs Zell-Davis

PROJECT
55 Hampstead Drive

TITLE
Site - Location and Block Plan

SCALE As indicated@A2 DRAWING No.

PROJECT No. DDS2048 002

REV. STATUS

DATE 12/06/2023 10:57:42 PLANNING

© COPYRIGHT : ALL RIGHTS RESERVED. THIS DRAWING MUST NOT BE REPRODUCED WITHOUT PERMISSION.
ALL DIMENSIONS RELATIVE TO THIS DRAWING TO BE CHECKED ON SITE. DESIGNER TO BE NOTIFIED OF ANY DISCREPANCIES. SEWER INVERT LEVELS MUST BE VERIFIED BEFORE WORK COMMENCES. THIS DRAWING MUST BE CHECKED AGAINST ANY OTHER STRUCTURAL/SPECIALIST DRAWINGS PROVIDED. THIS DRAWING MUST NOT BE USED FOR CONSTRUCTION UNLESS ISSUED FOR CONSTRUCTION. ALL DIMENSIONS ON THIS DRAWING ARE IN MILLIMETRES (UNLESS OTHERWISE STATED).

