



 


EXISTING—FRONT—ELEVATION



EXISTING—REAR—ELEVATION

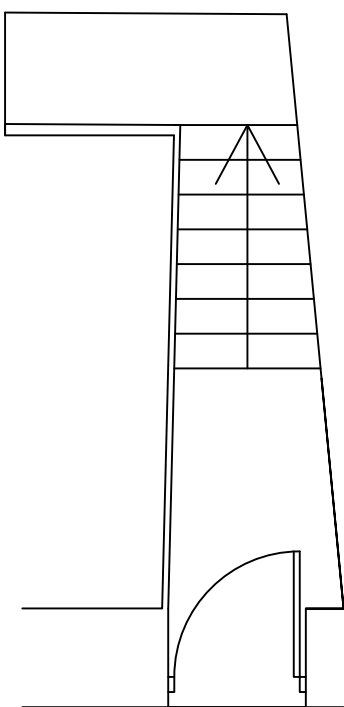

Existing entrance

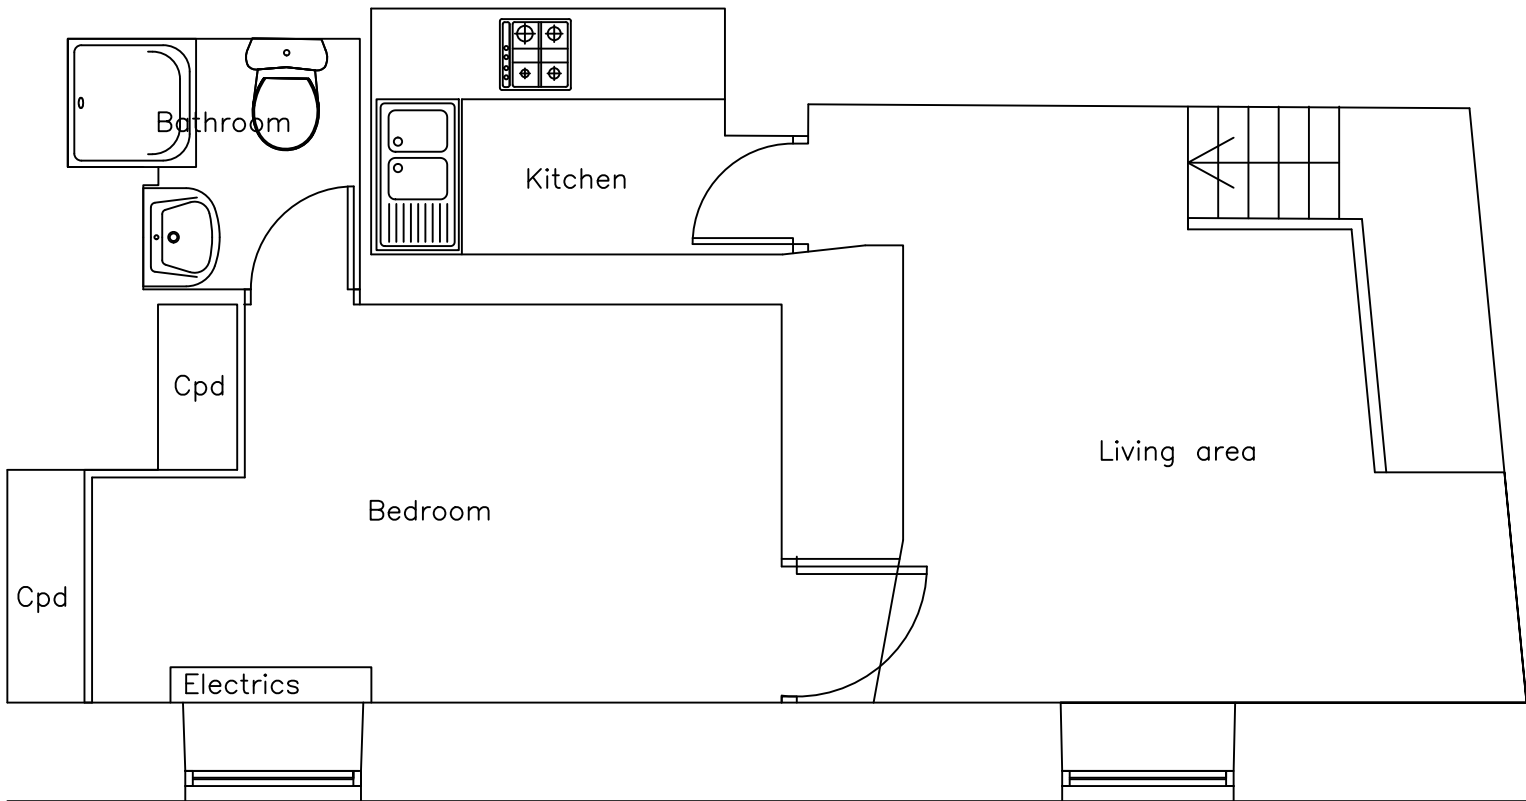

Existing floor plan



Project Name and Address
RENOVATION
84BRIDGESTREET
RAMSBOTTOM

Project	84BRIDGESTREET	Sheet	101
Date	10.06.2024		
Scale	1:50@A1		