

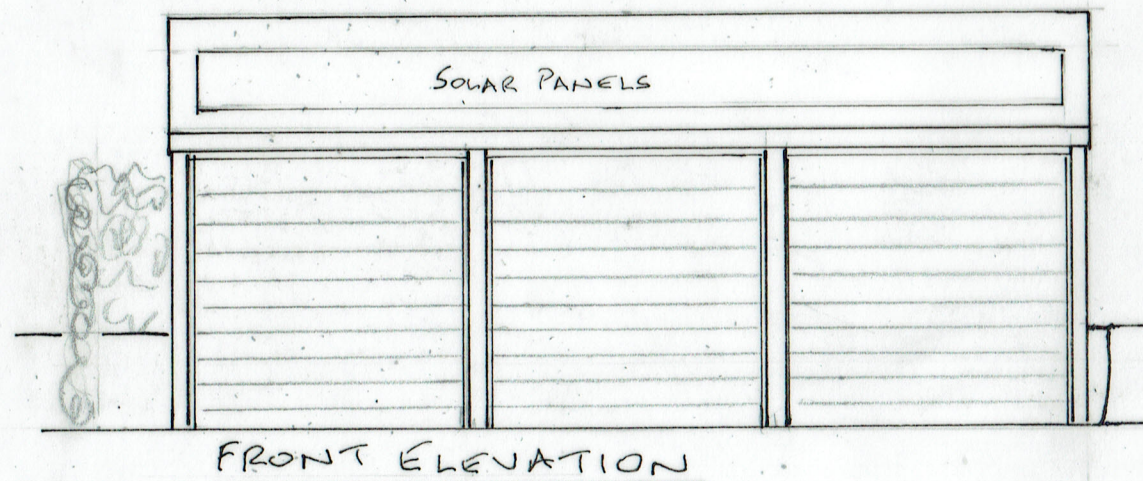
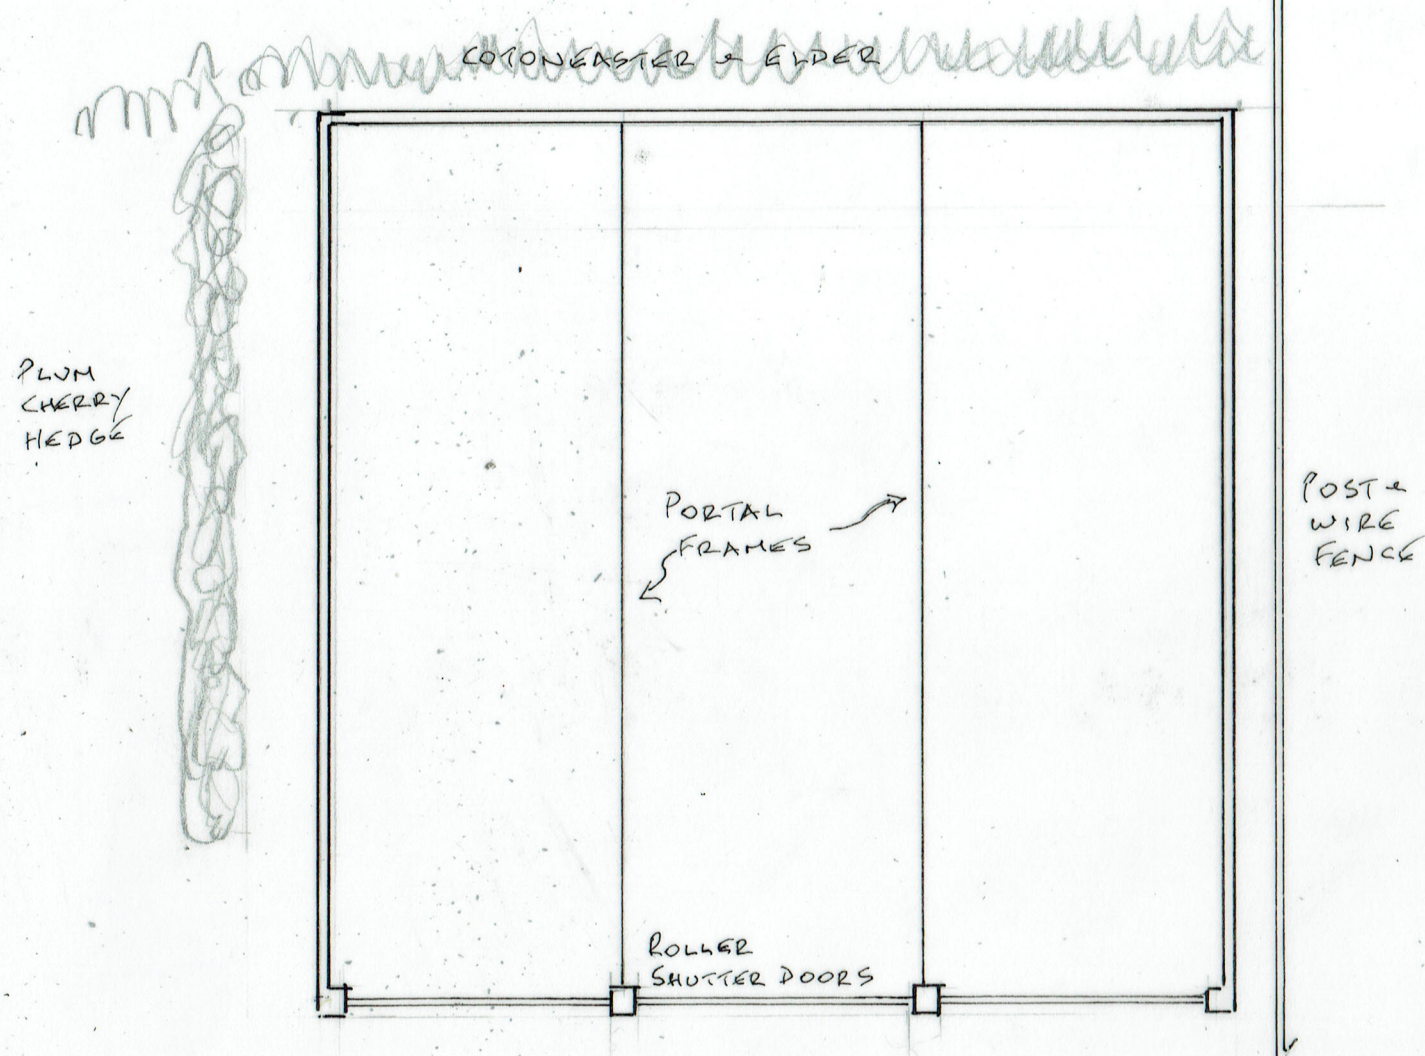
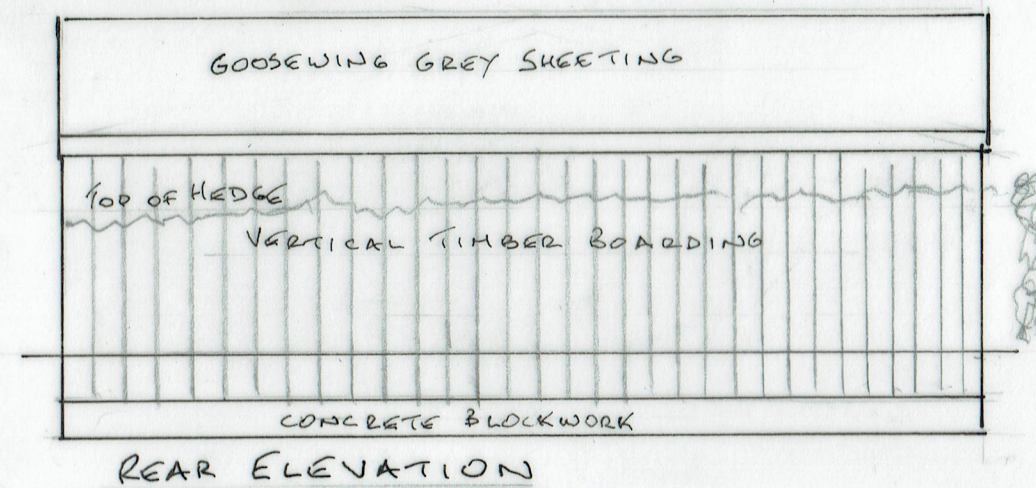


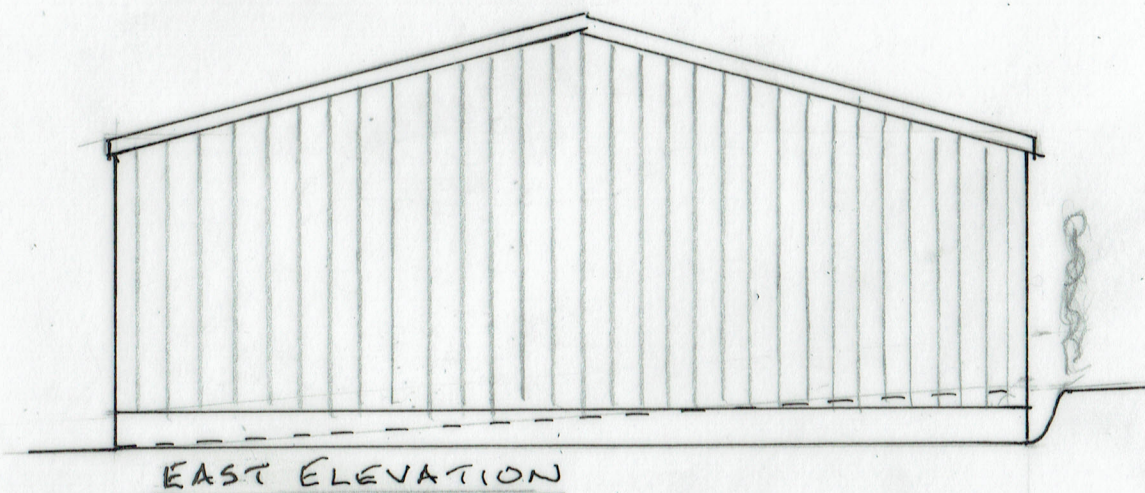

0 METRES 5
SCALE 1:100 @ A3

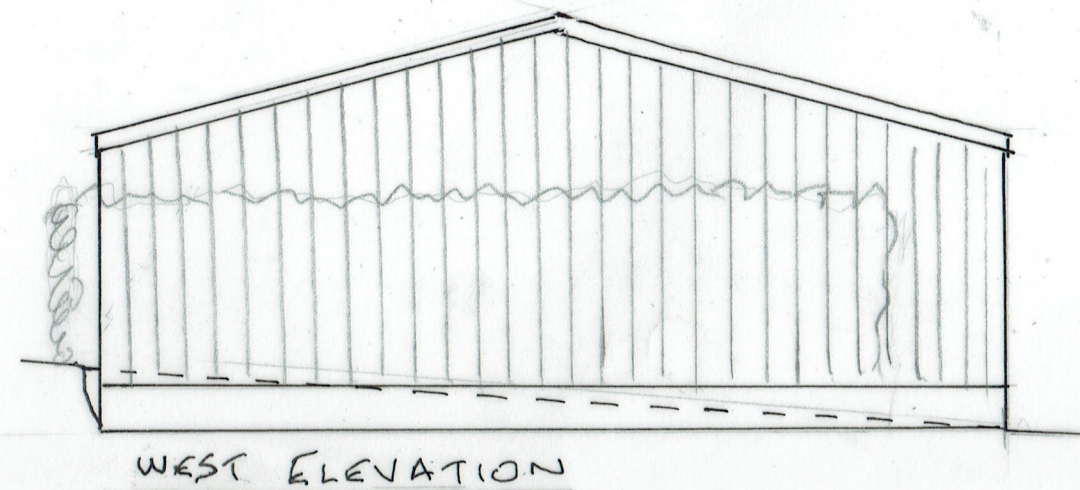

1. PROPOSED PLAN/ELEVATIONS

AGRICULTURAL BUILDING
HOLCOMBE HEY FOLD, HAWKSHAW LANE BLB 4LD