


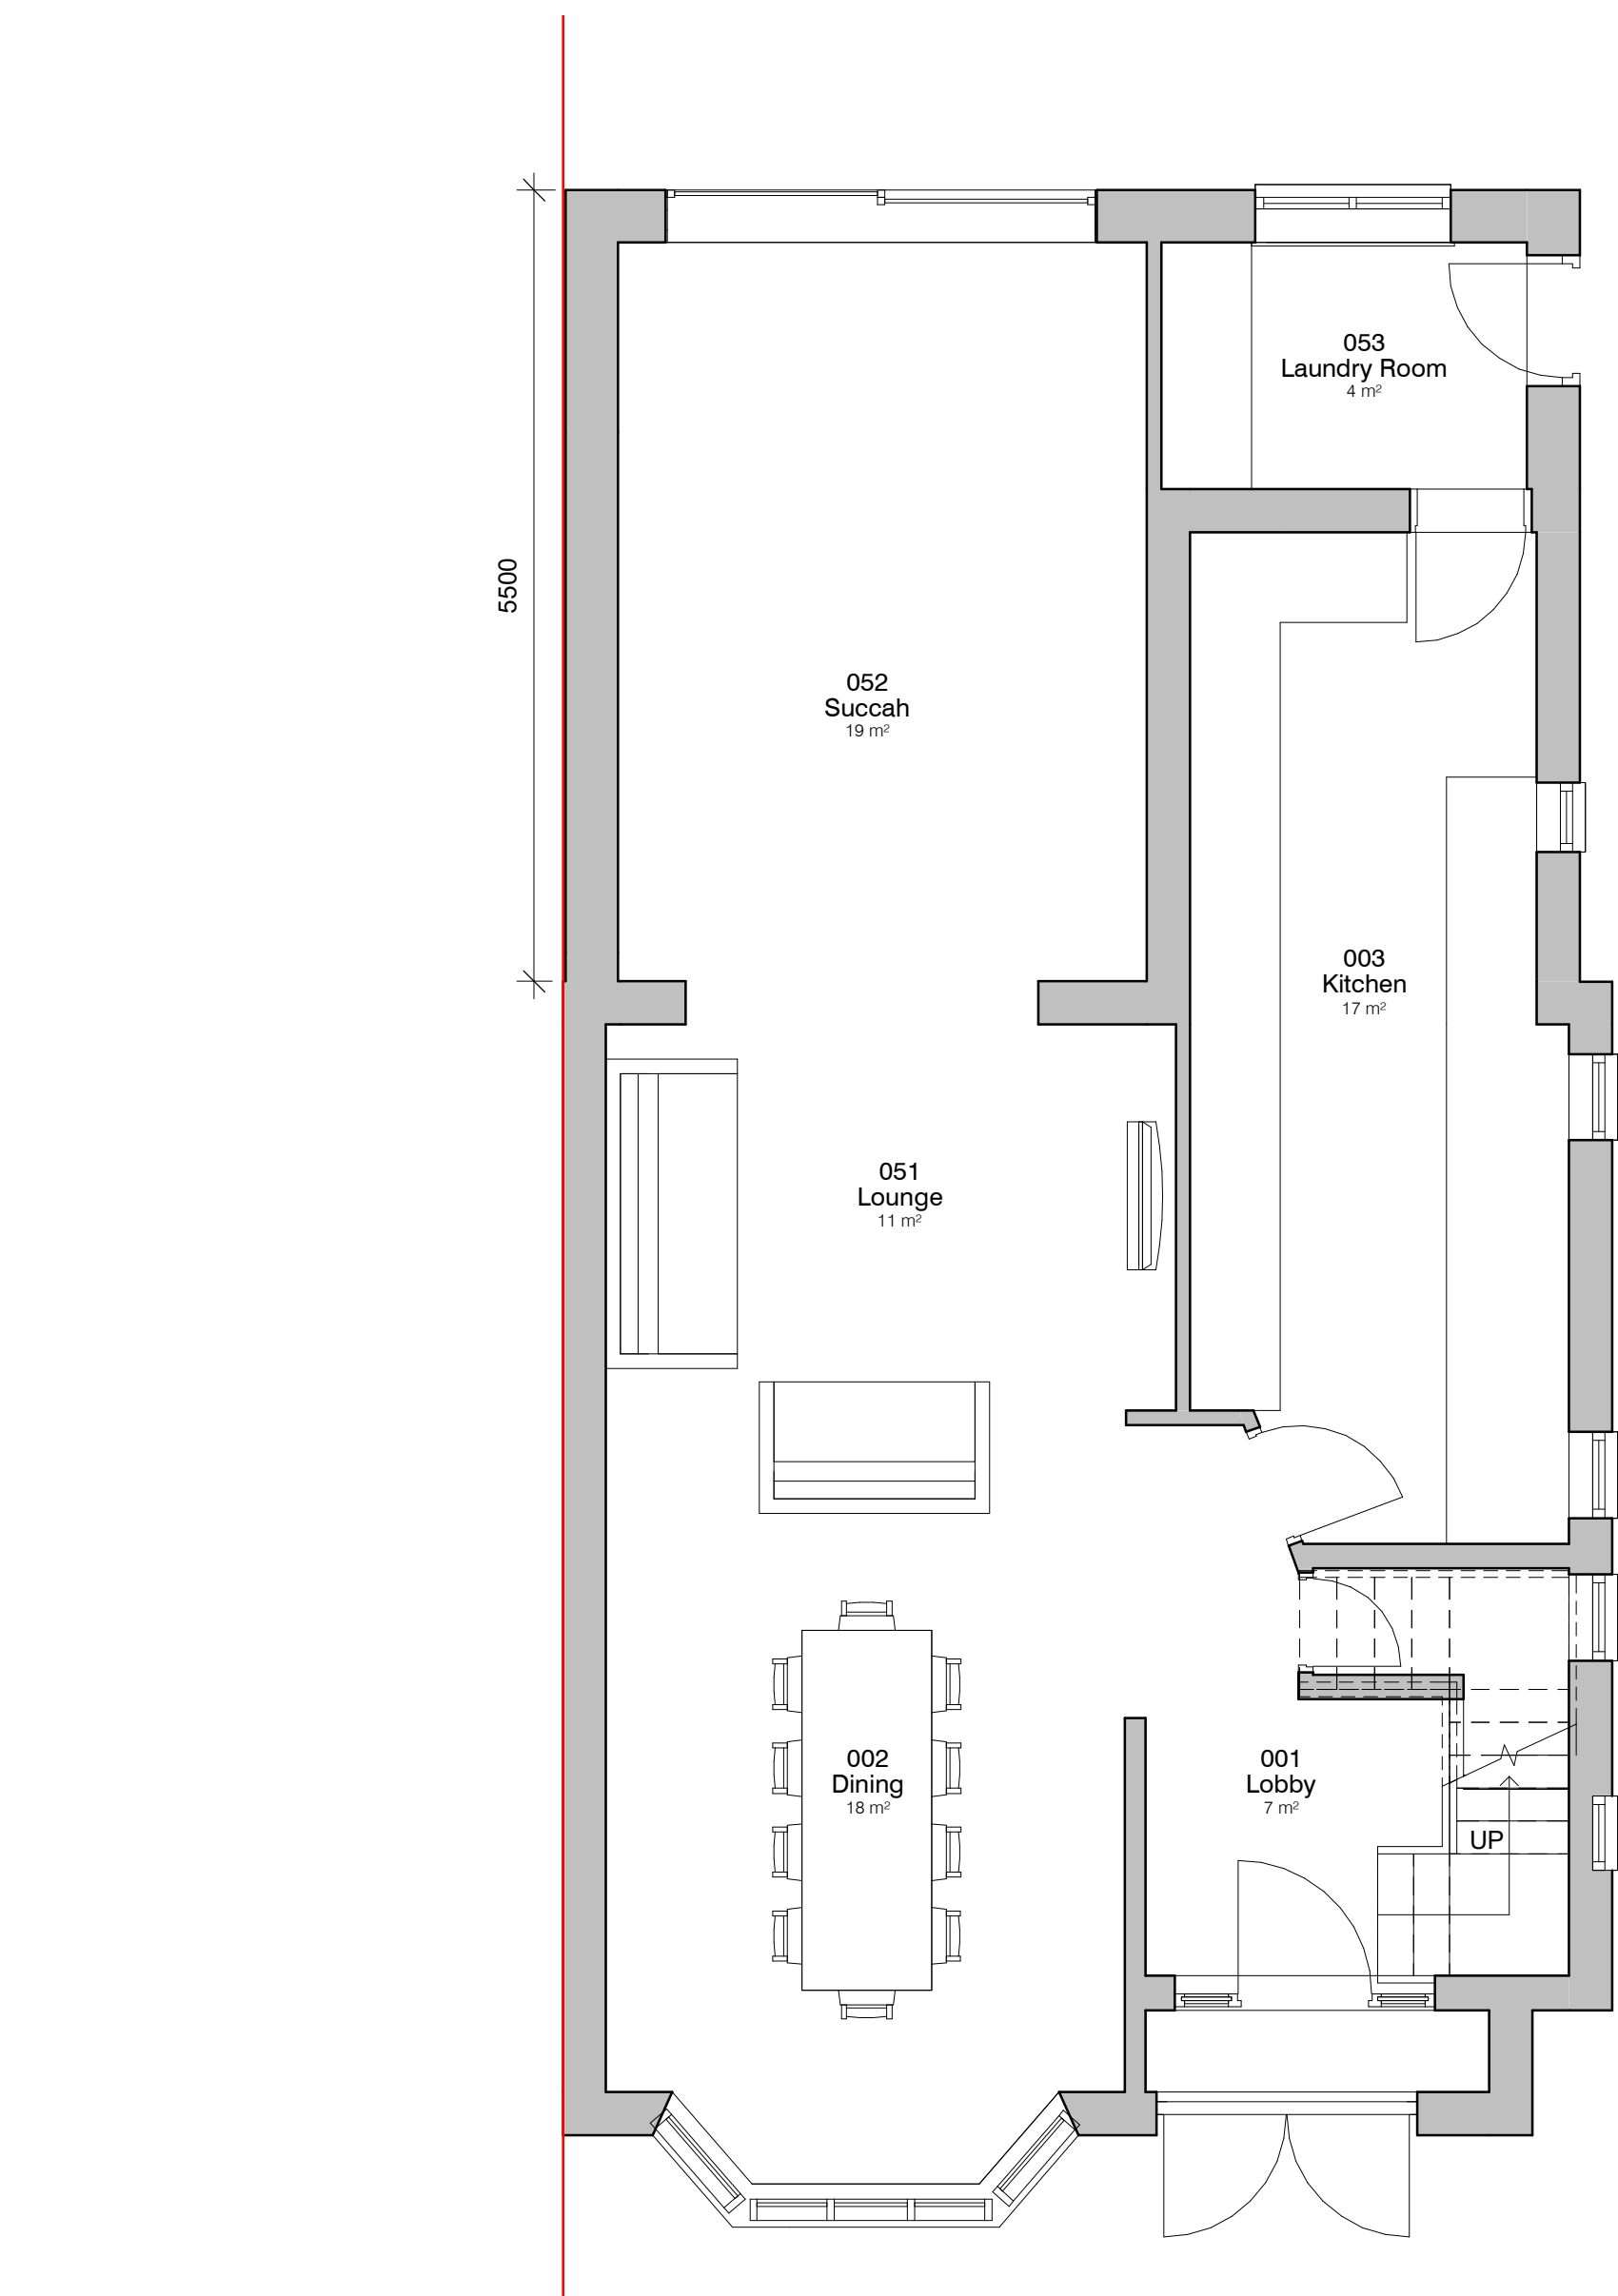


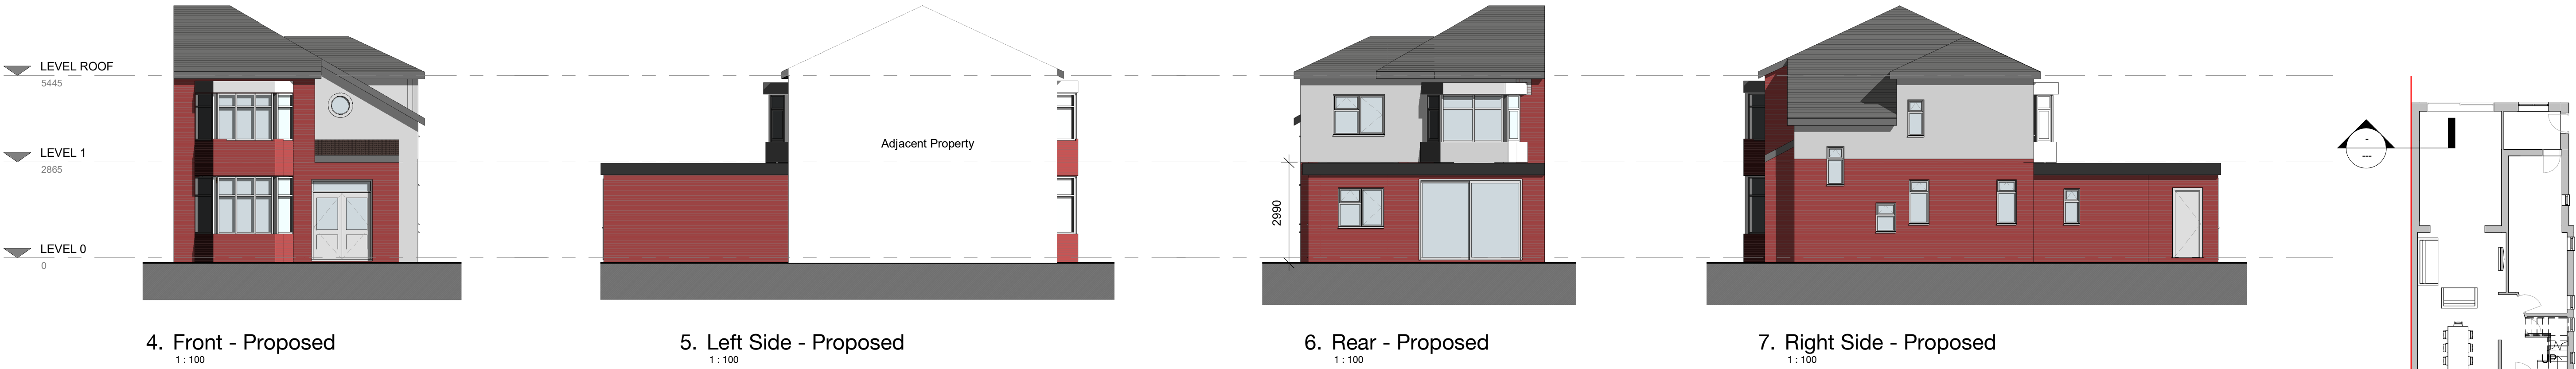


1. Level 0 - GA Proposed
1:50

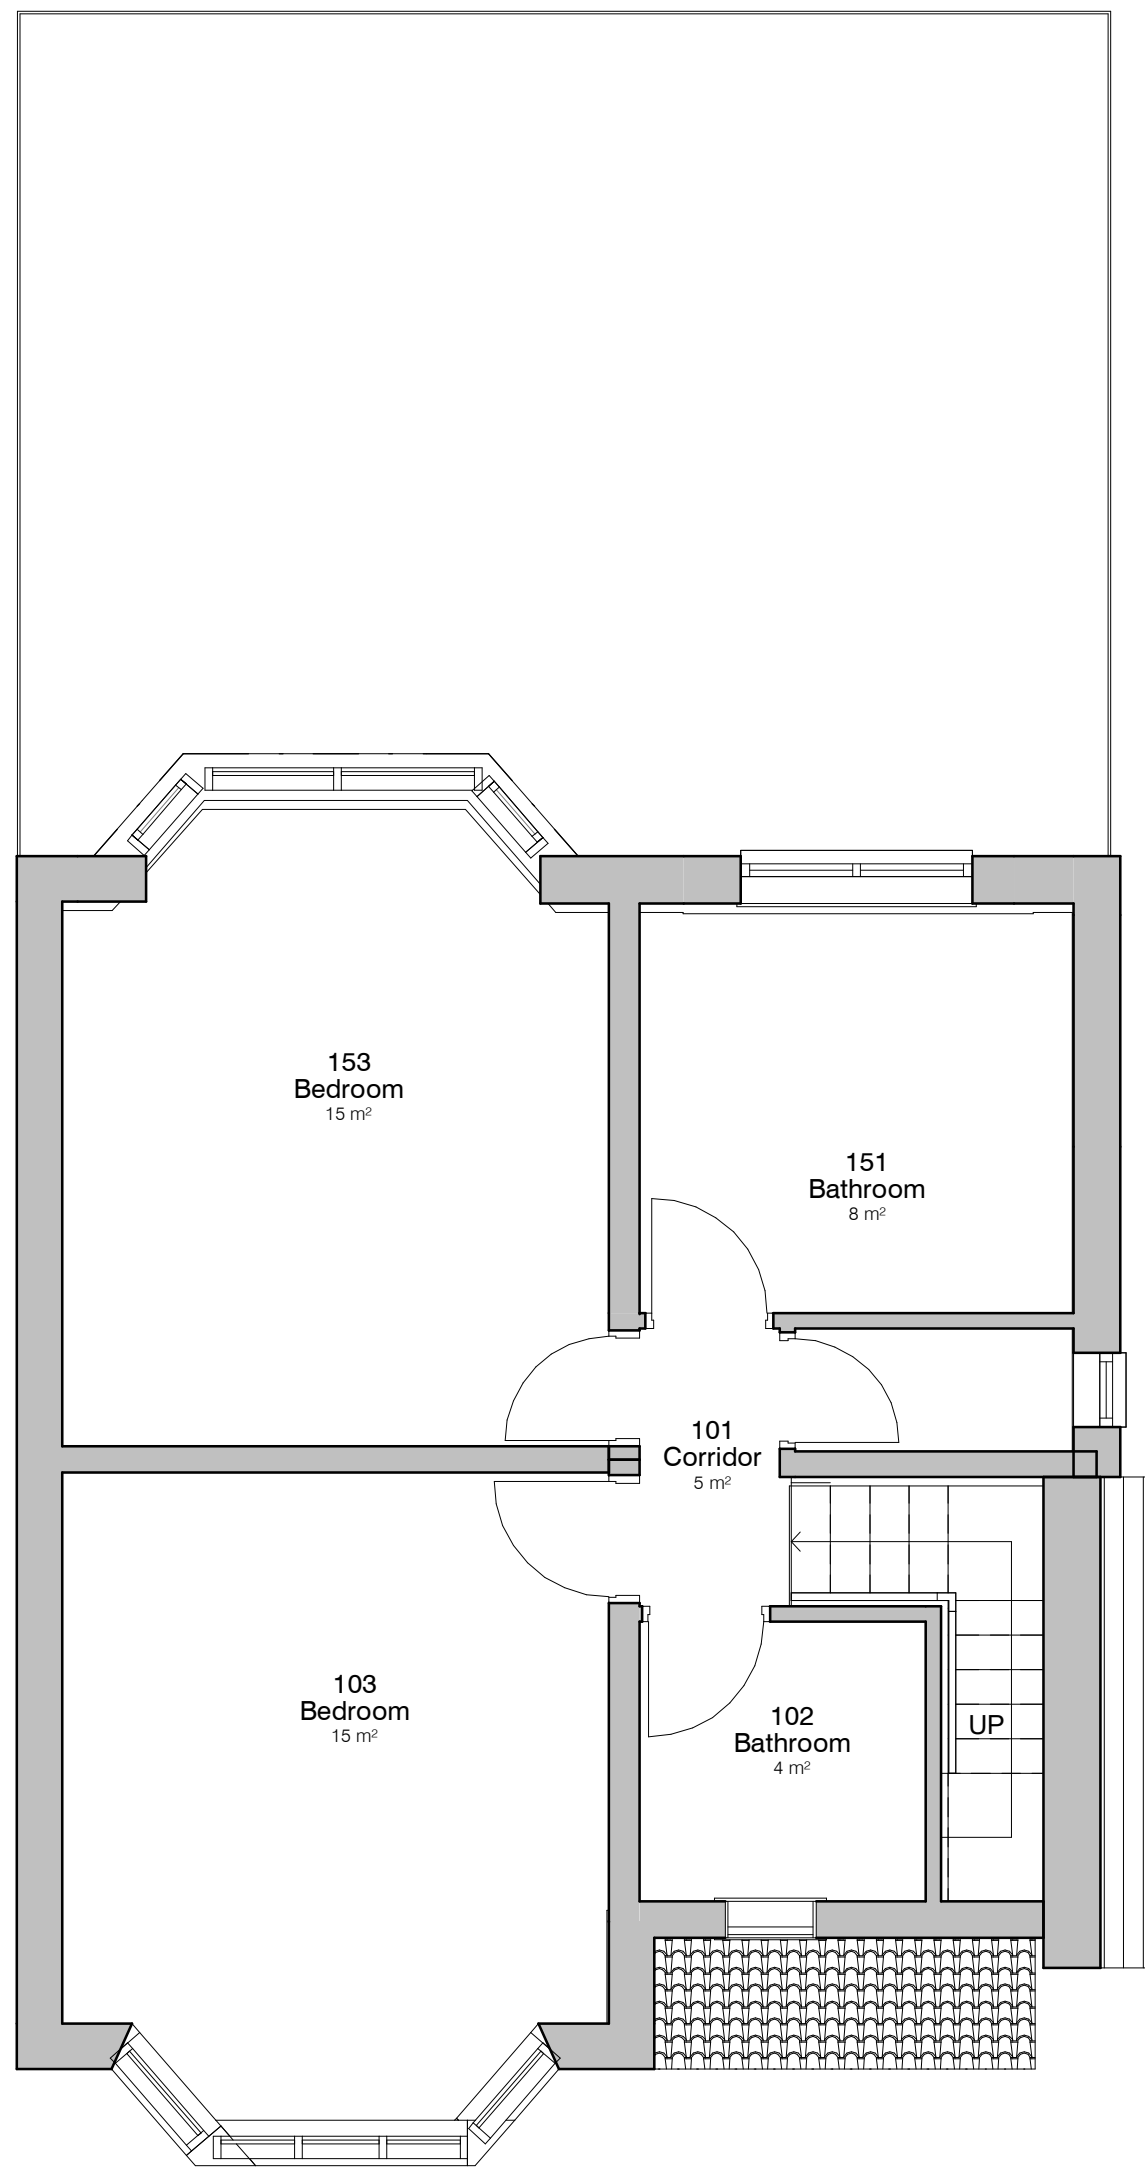

2. Level 1 - GA Proposed
1:50

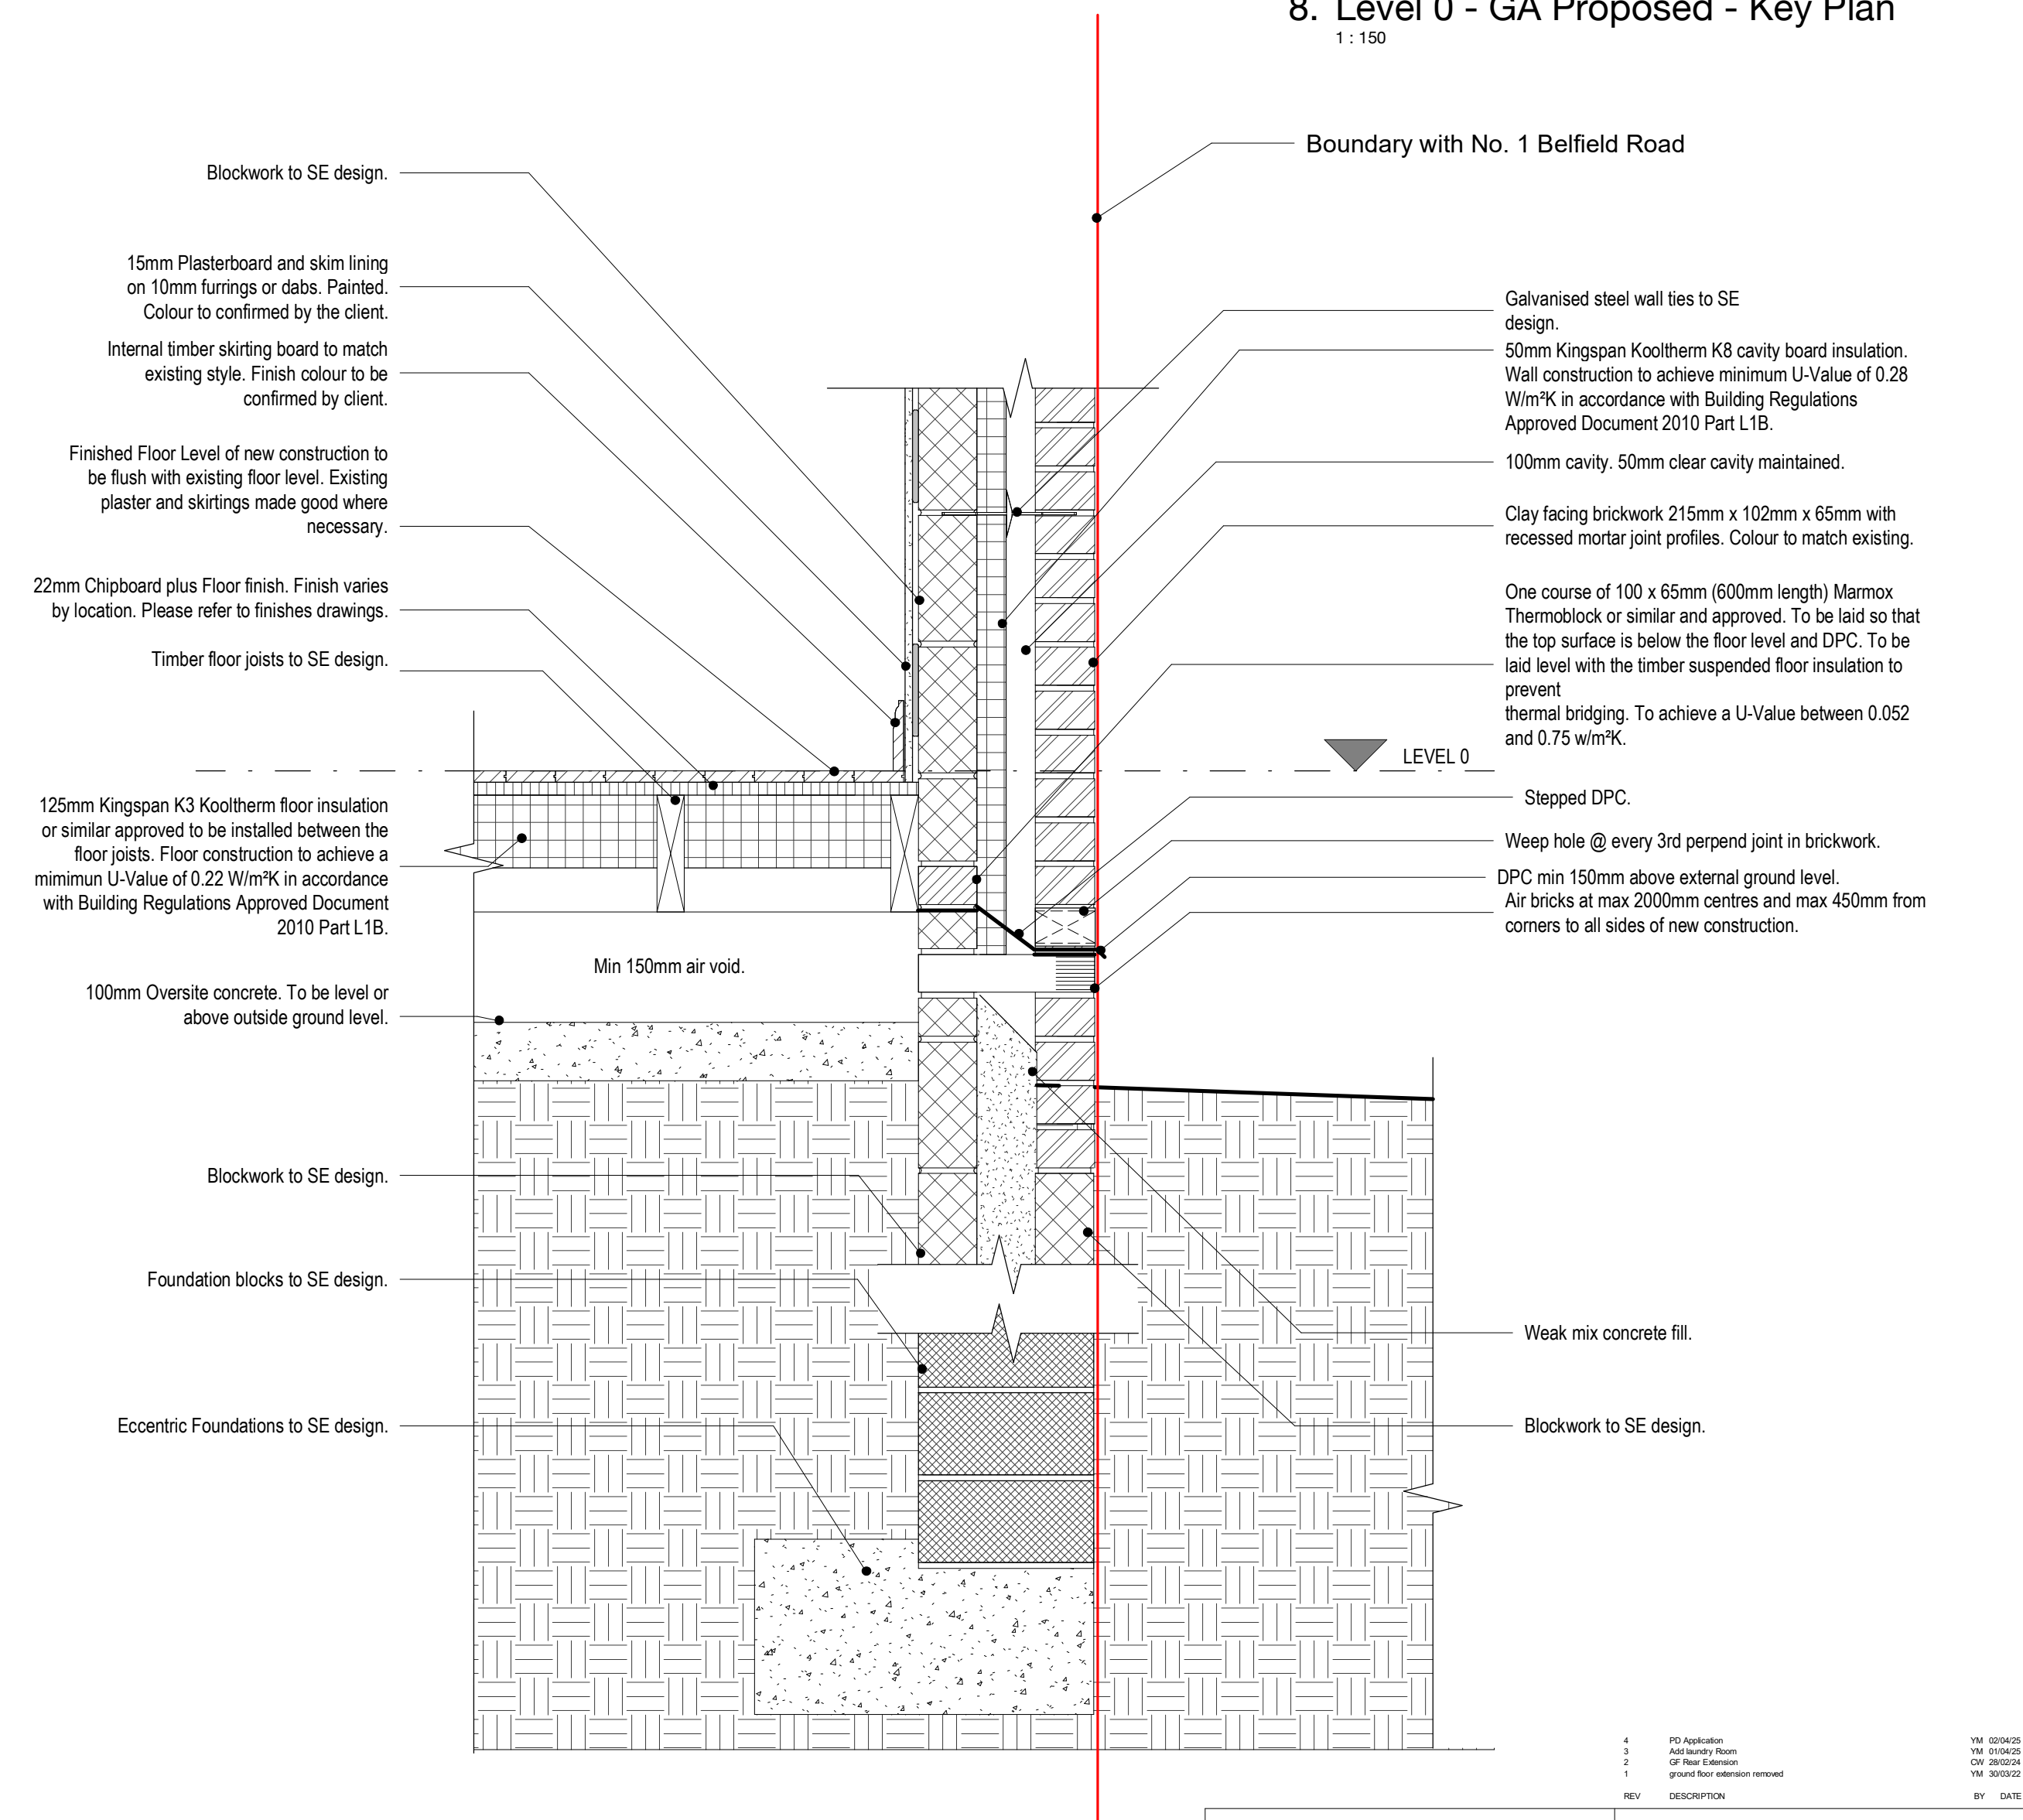

3. Boundary Foundation Detail
1:10

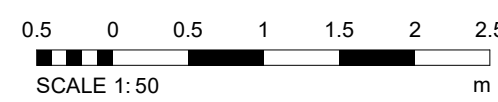

PROJECT	3 Belfield Road	SCALE @ A1	As indicated	DATE	1 March 2022	DRAWN BY	JS
CLIENT	Eli Shalom	STATUS					
TITLE	Proposed GA Plans and Elevations	PROJECT NO.	DA22009.	DRAWING NO.	003.	REV.	4
NOTES	THIS DRAWING MUST NOT BE REPRODUCED WITHOUT WRITTEN CONSENT OF DEBTAL ARCHITECTURE. ALL DIMENSIONS AND MATERIALS SHALL BE CHECKED AND CONFIRMED BY THE ARCHITECT PRIOR TO CONSTRUCTION. TO THE MAXIMUM EXTENT POSSIBLE, THE WORK SHALL BE IN ACCORDANCE WITH THE CURRENT STATUTORY REGULATION, RELEVANT CODES OF PRACTICE AND BEST PRACTICE. ALL DIMENSIONS ON THIS DRAWING ARE IN MILLIMETRES UNLESS OTHERWISE STATED.						

