




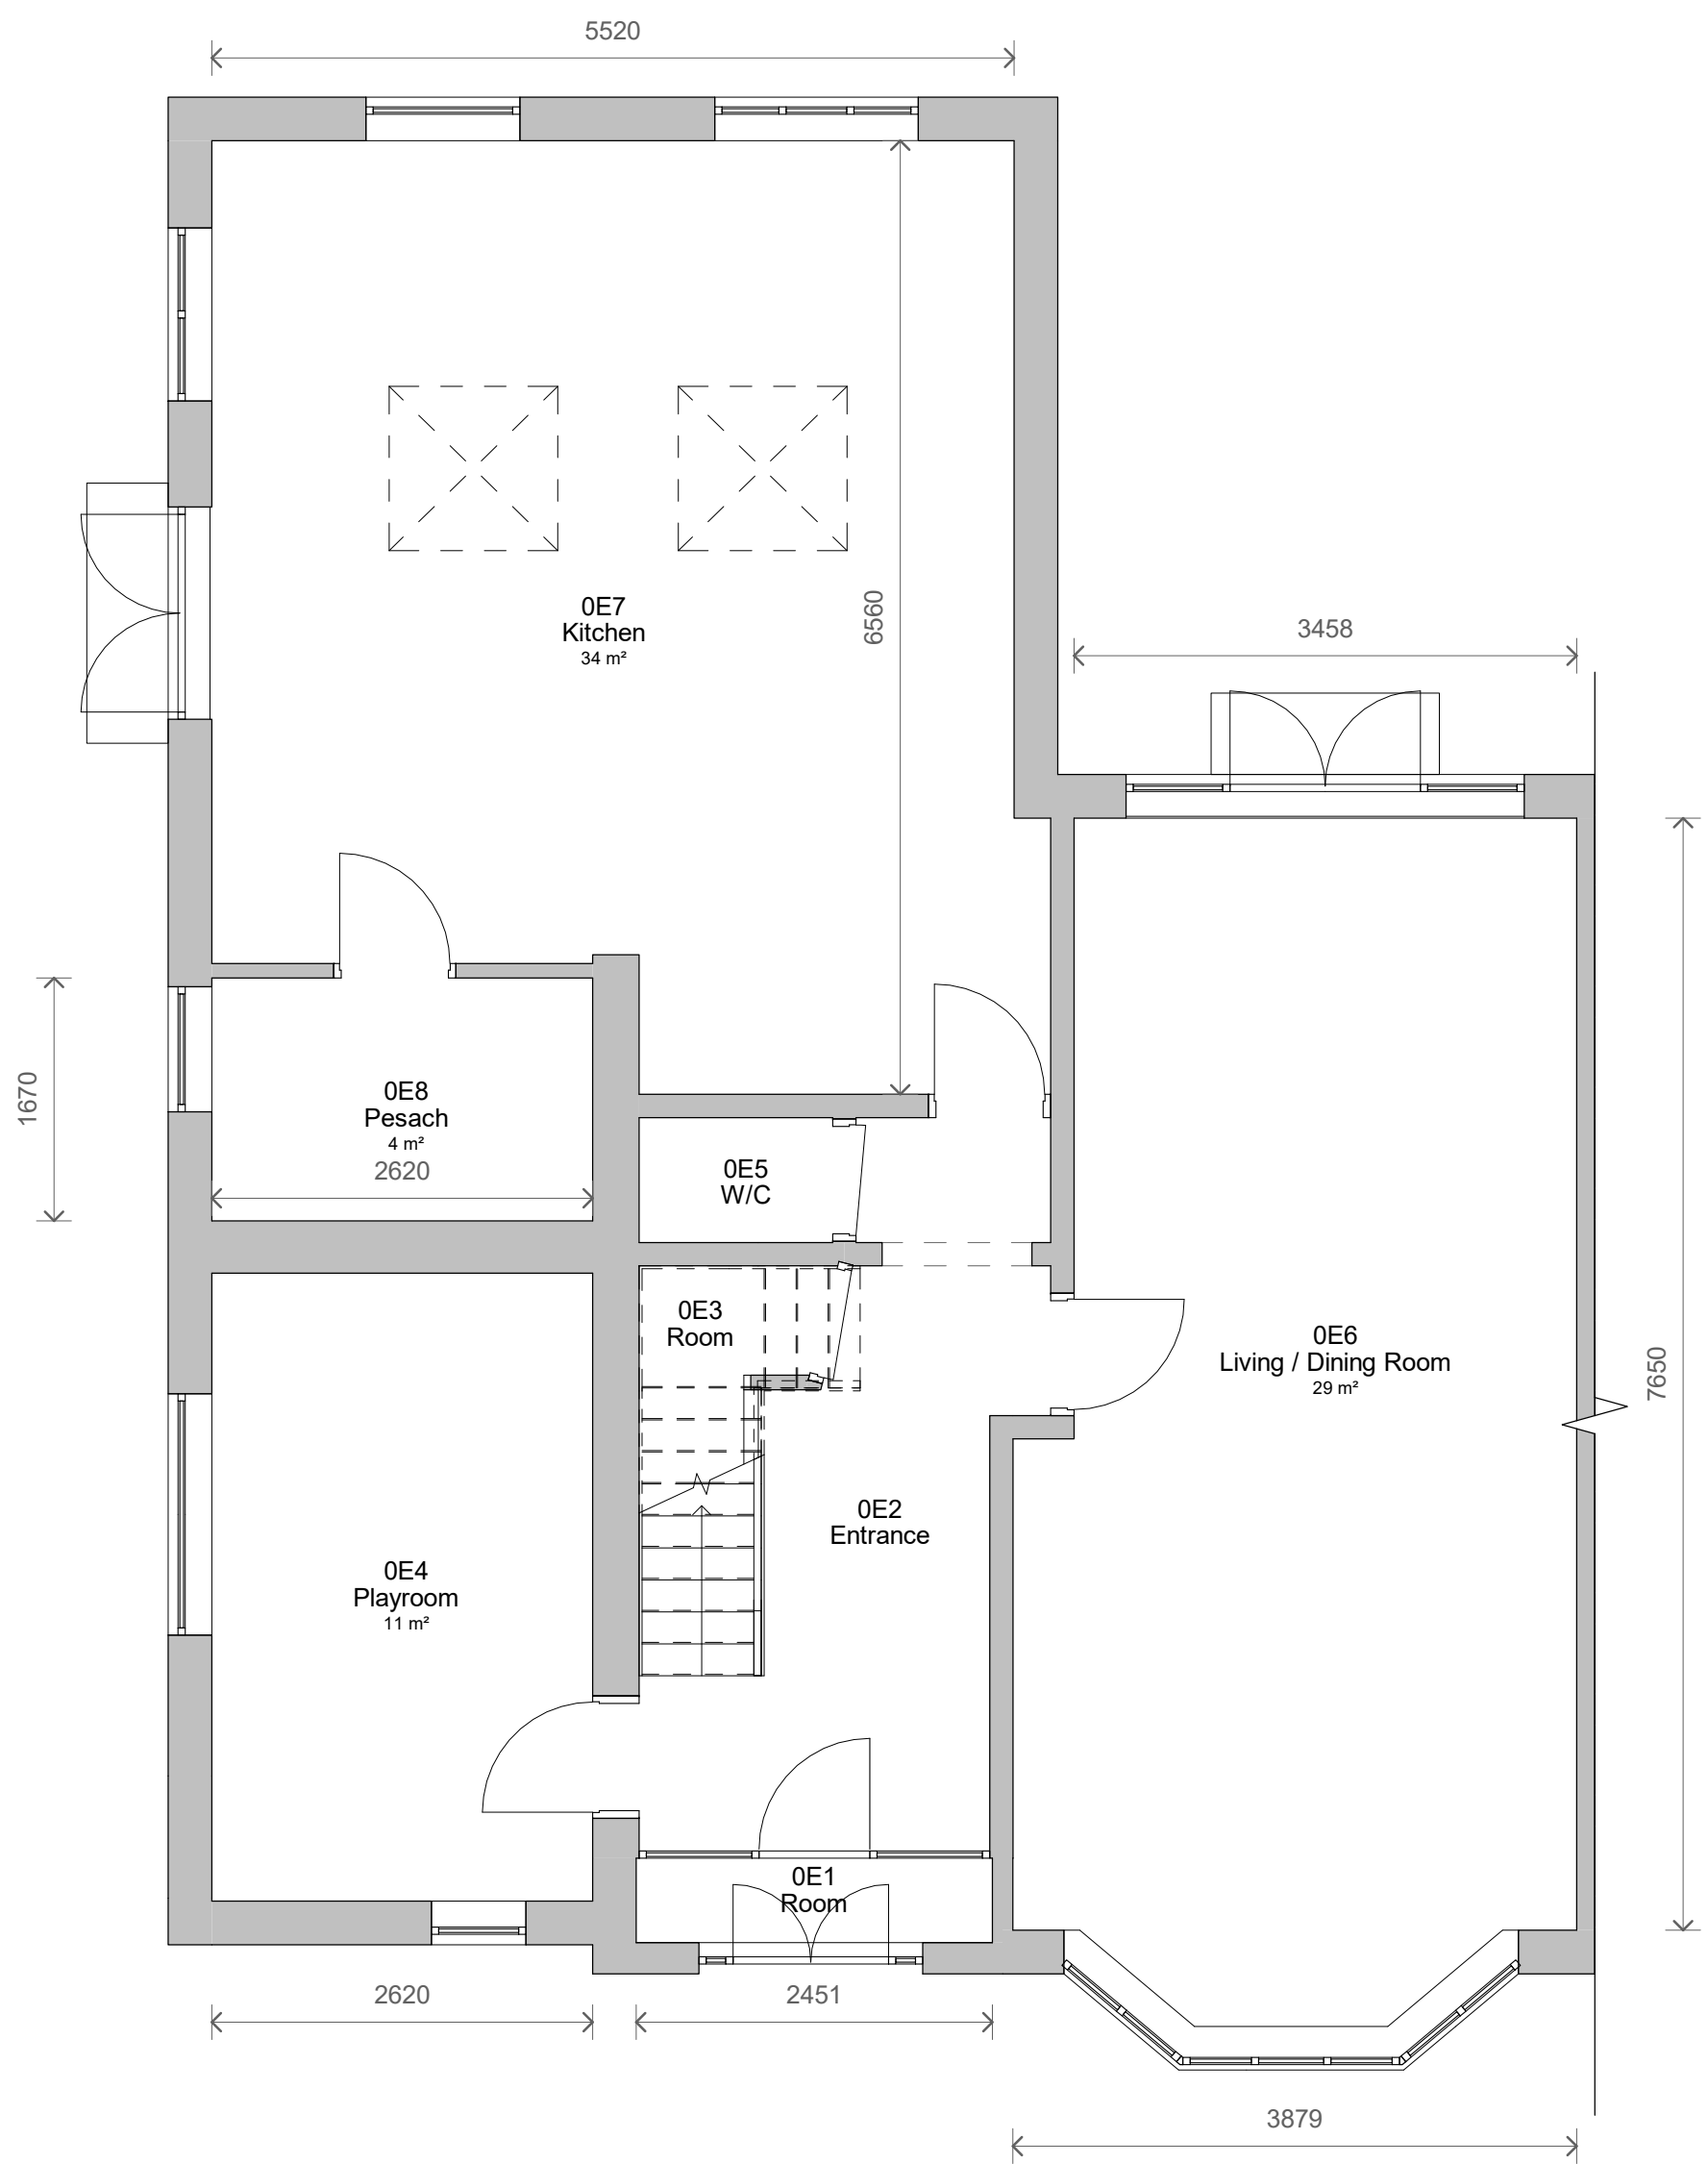

1 Level 0 - Existing
1 : 50

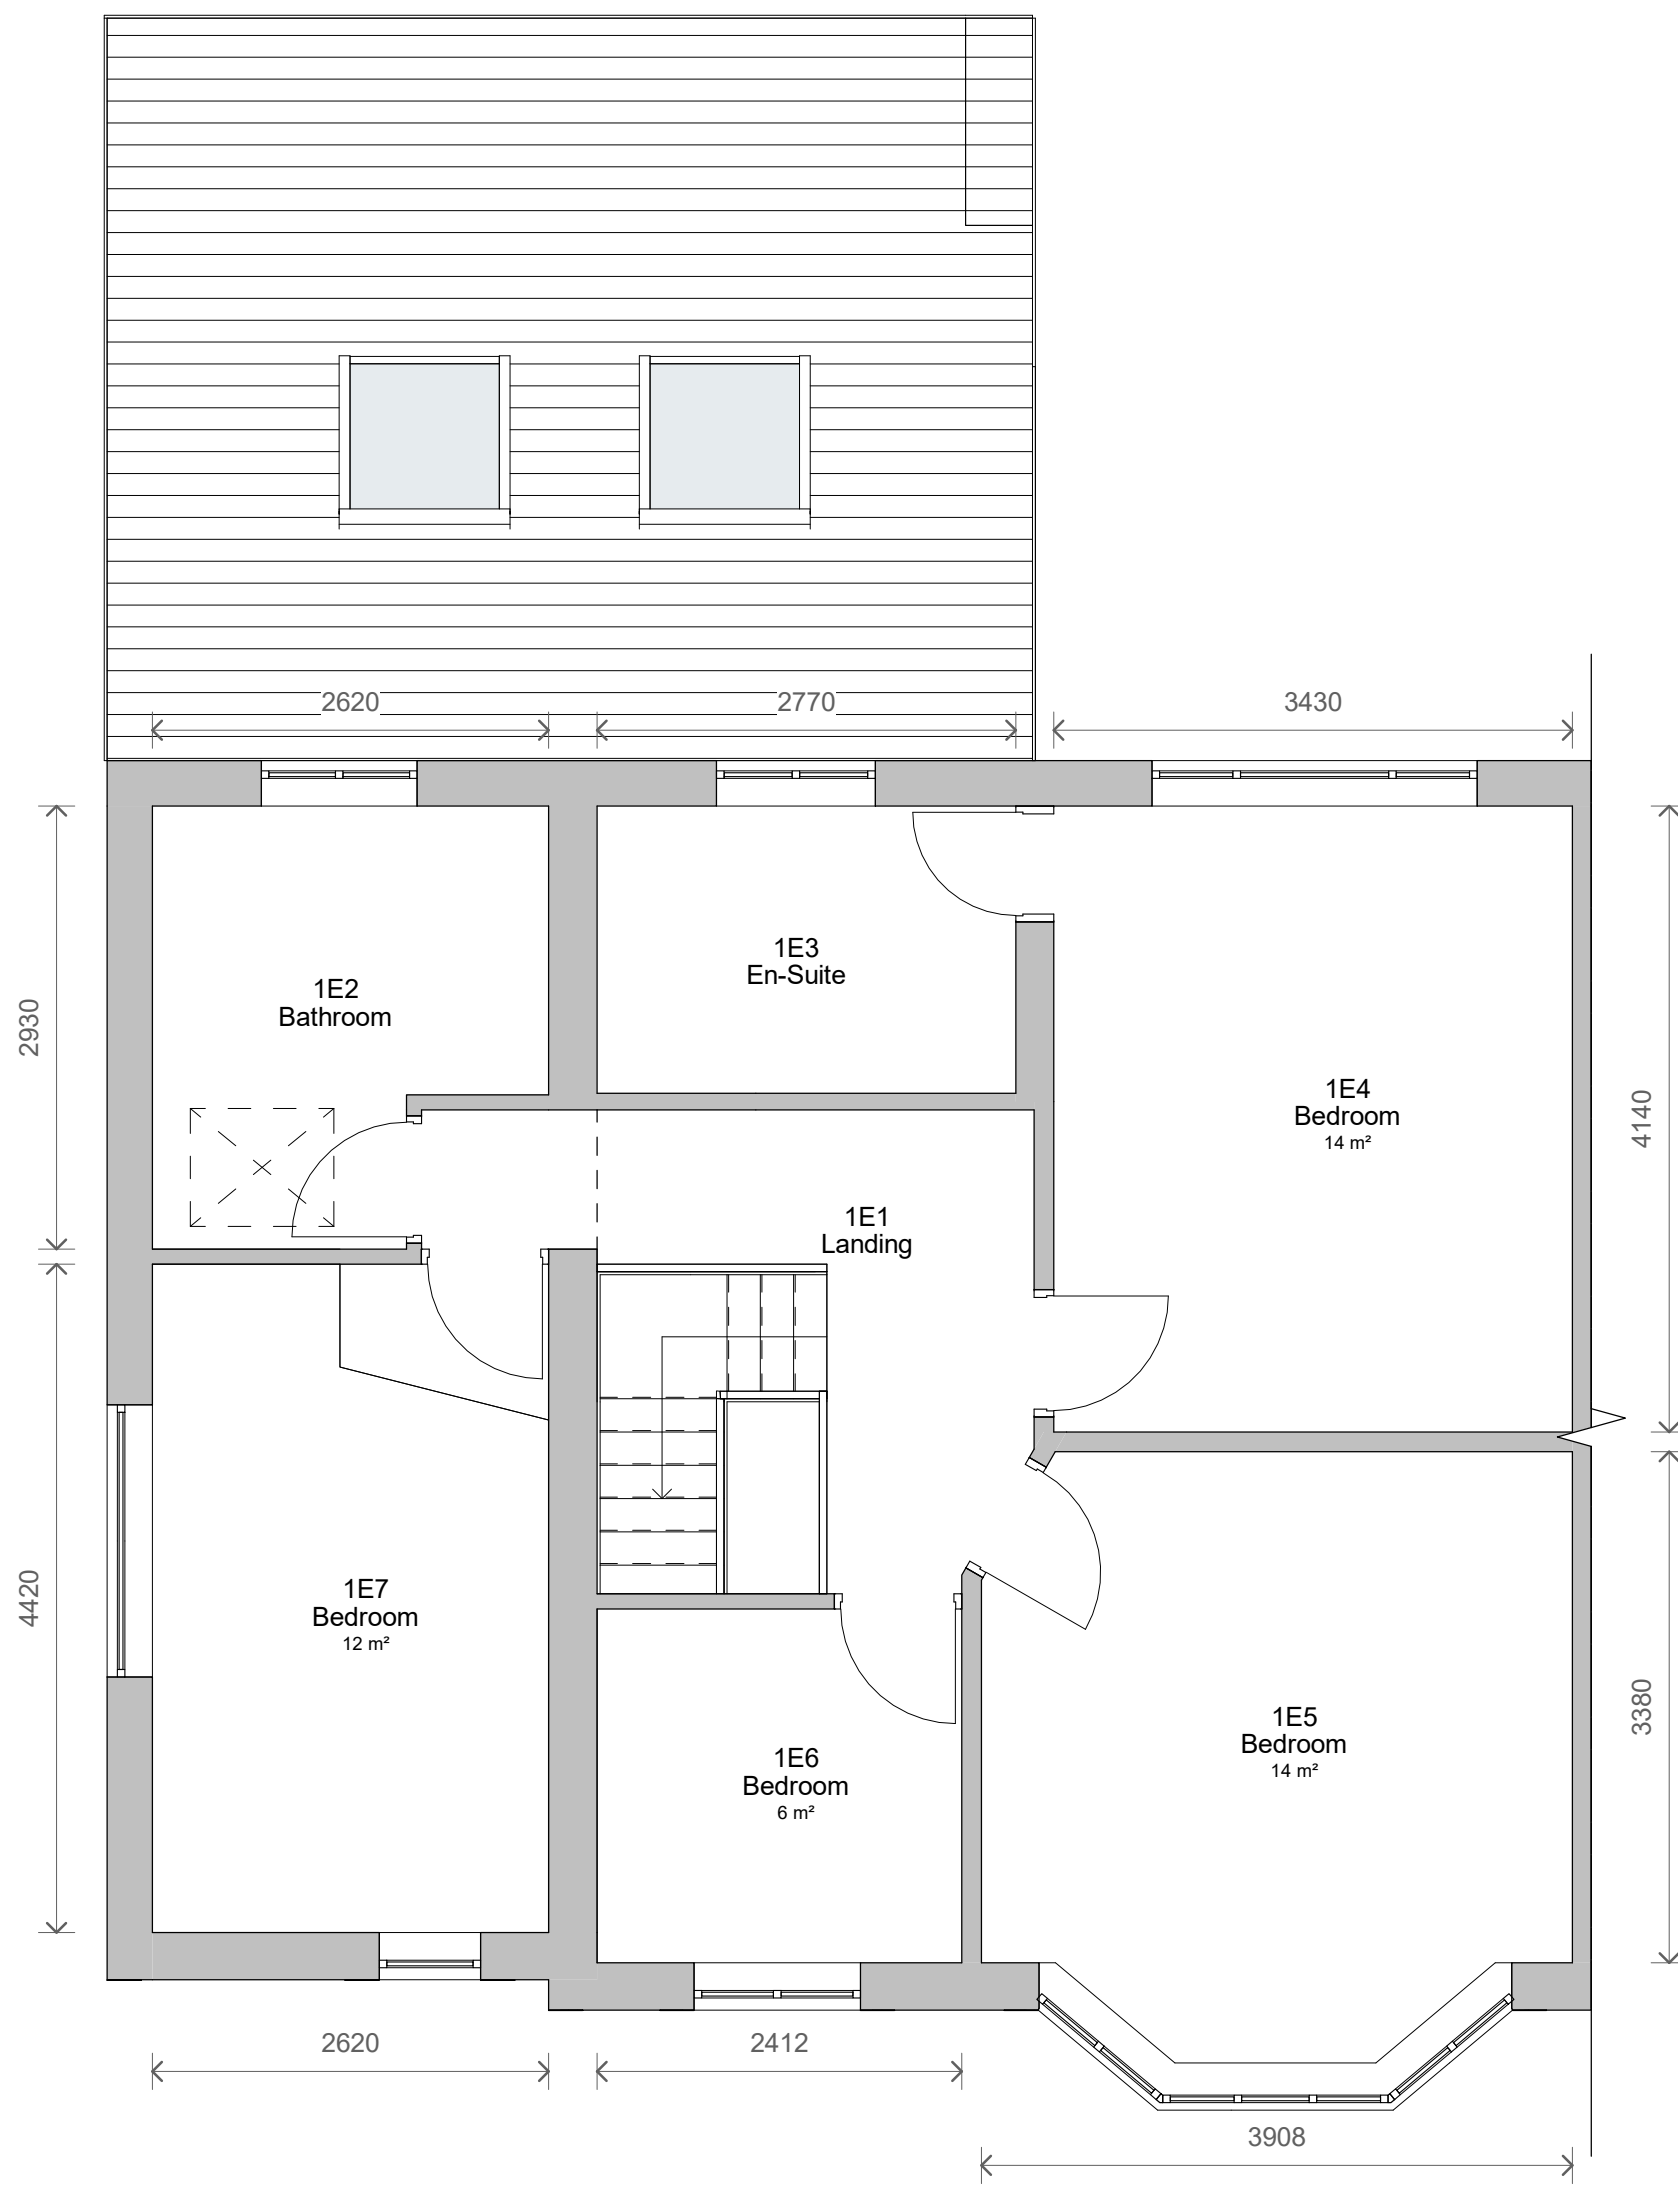

2 Level 1 - Existing
1 : 50

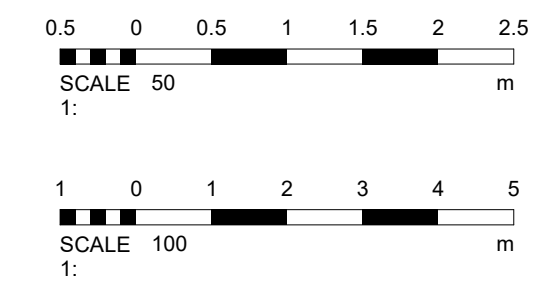

1 BUILDING REGS		23/12/2021
No.	Description	Date
PROJECT		
14 Ravens Close		
TITLE		
Existing Plans		
CLIENT		
Springer		
STATUS		
BUILDING REGS		
DRAWN BY	DATE	SCALE (@ A1)
TP	02/08/2021	1 : 50
PROJECT NUMBER	DRAWING NUMBER	REV
GSS21065.2	002	1
GOLD SKETCH		
S T U D I O S		
www.goldsketch.co.uk info@goldsketch.co.uk 0161 792 9595		
NOTES		
© COPYRIGHT. ALL RIGHTS RESERVED.		
THIS DRAWING MUST NOT BE REPRODUCED WITHOUT WRITTEN CONSENT.		
DRAWING TO BE USED FOR THE STATUS INDICATED ONLY.		
ALL DIMENSIONS ARE TO THE CENTRE OF WALLS UNLESS OTHERWISE SPECIFIED. ANY DISCREPANCIES TO BE REPORTED TO THE		
CLIENT IMMEDIATELY UPON DISCOVERY. THE CLIENT SHALL BE RESPONSIBLE FOR THE ACCURACY OF THE INFORMATION PROVIDED TO THE CONSULTANT. THE CONSULTANT SHALL BE RESPONSIBLE FOR THE ACCURACY OF THE INFORMATION PROVIDED TO THE CLIENT.		
LEGISLATION, BUILDING CODES OF PRACTICE AND BRITISH STANDARDS. ALL DIMENSIONS ON THIS DRAWING ARE IN MILLIMETRES (UNLESS OTHERWISE SPECIFIED).		