


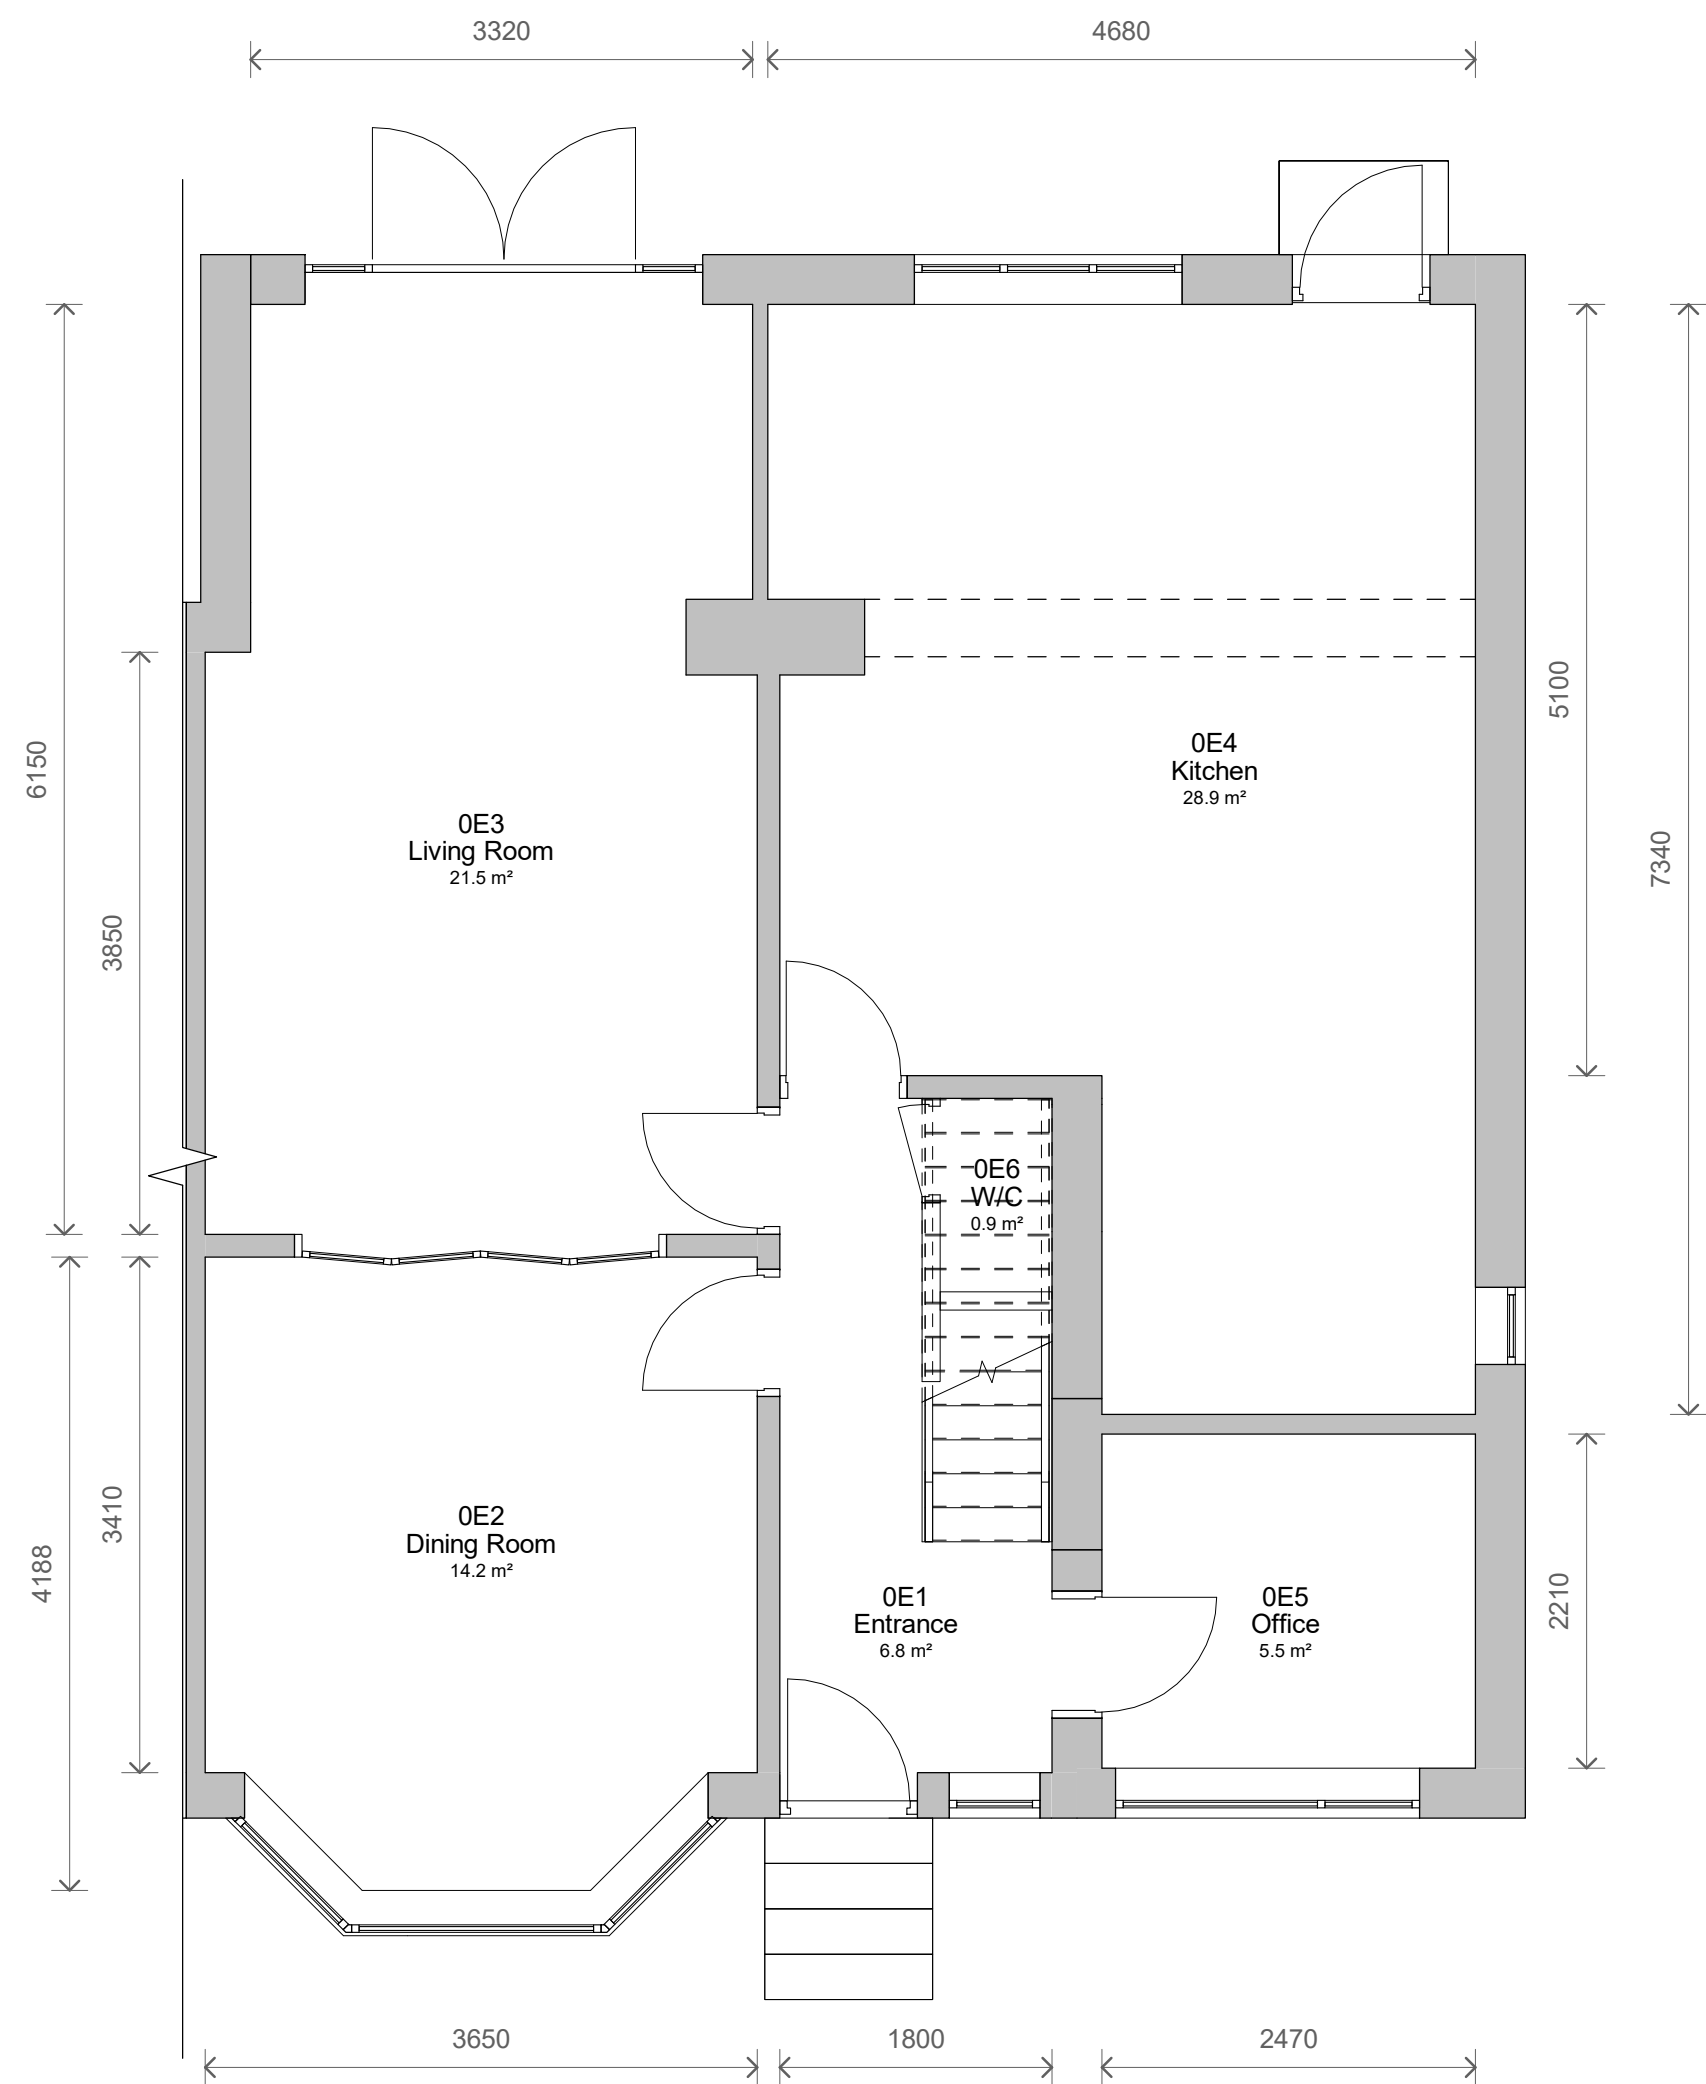


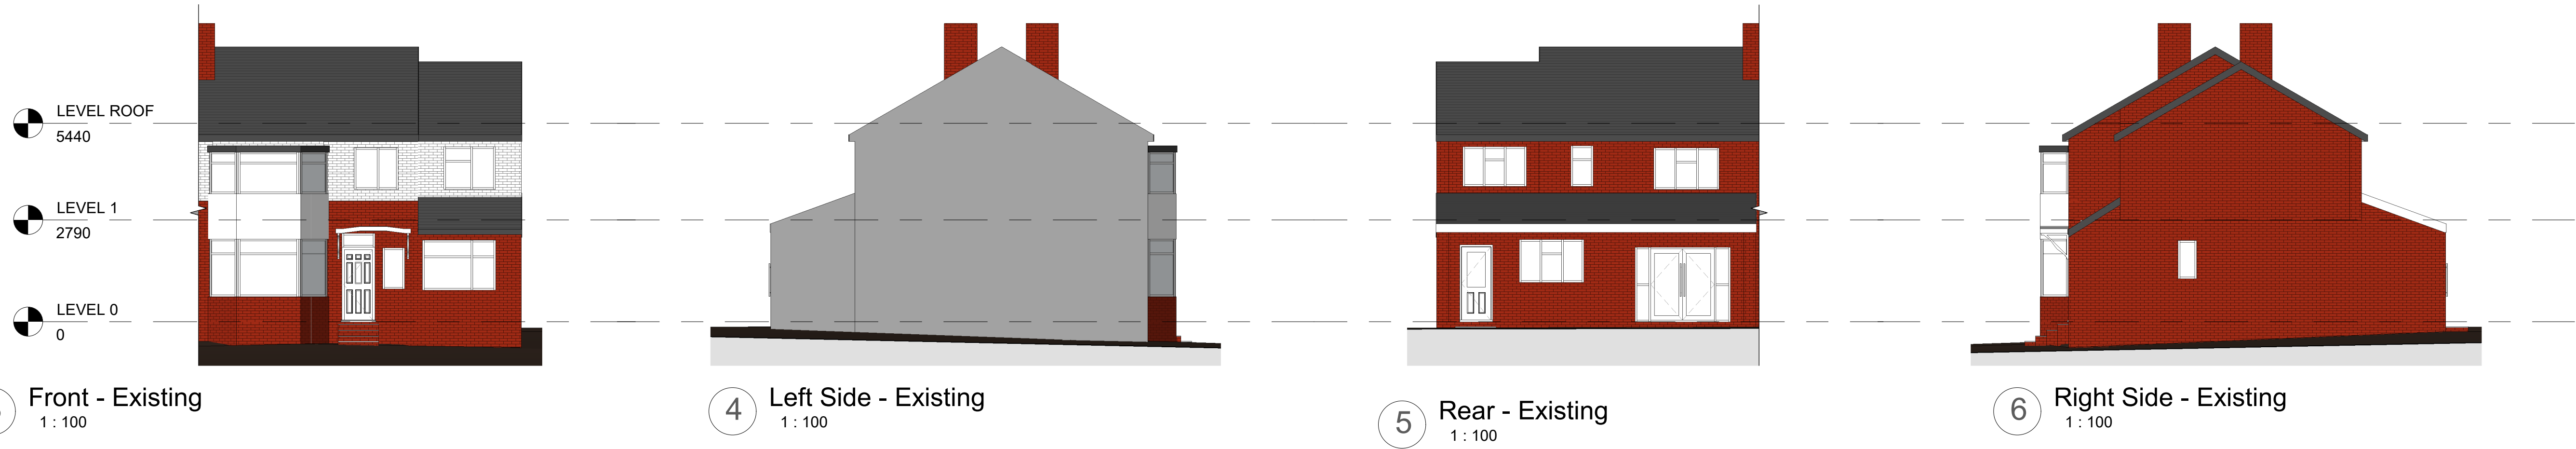

1 Level 0 - Existing
1 : 50

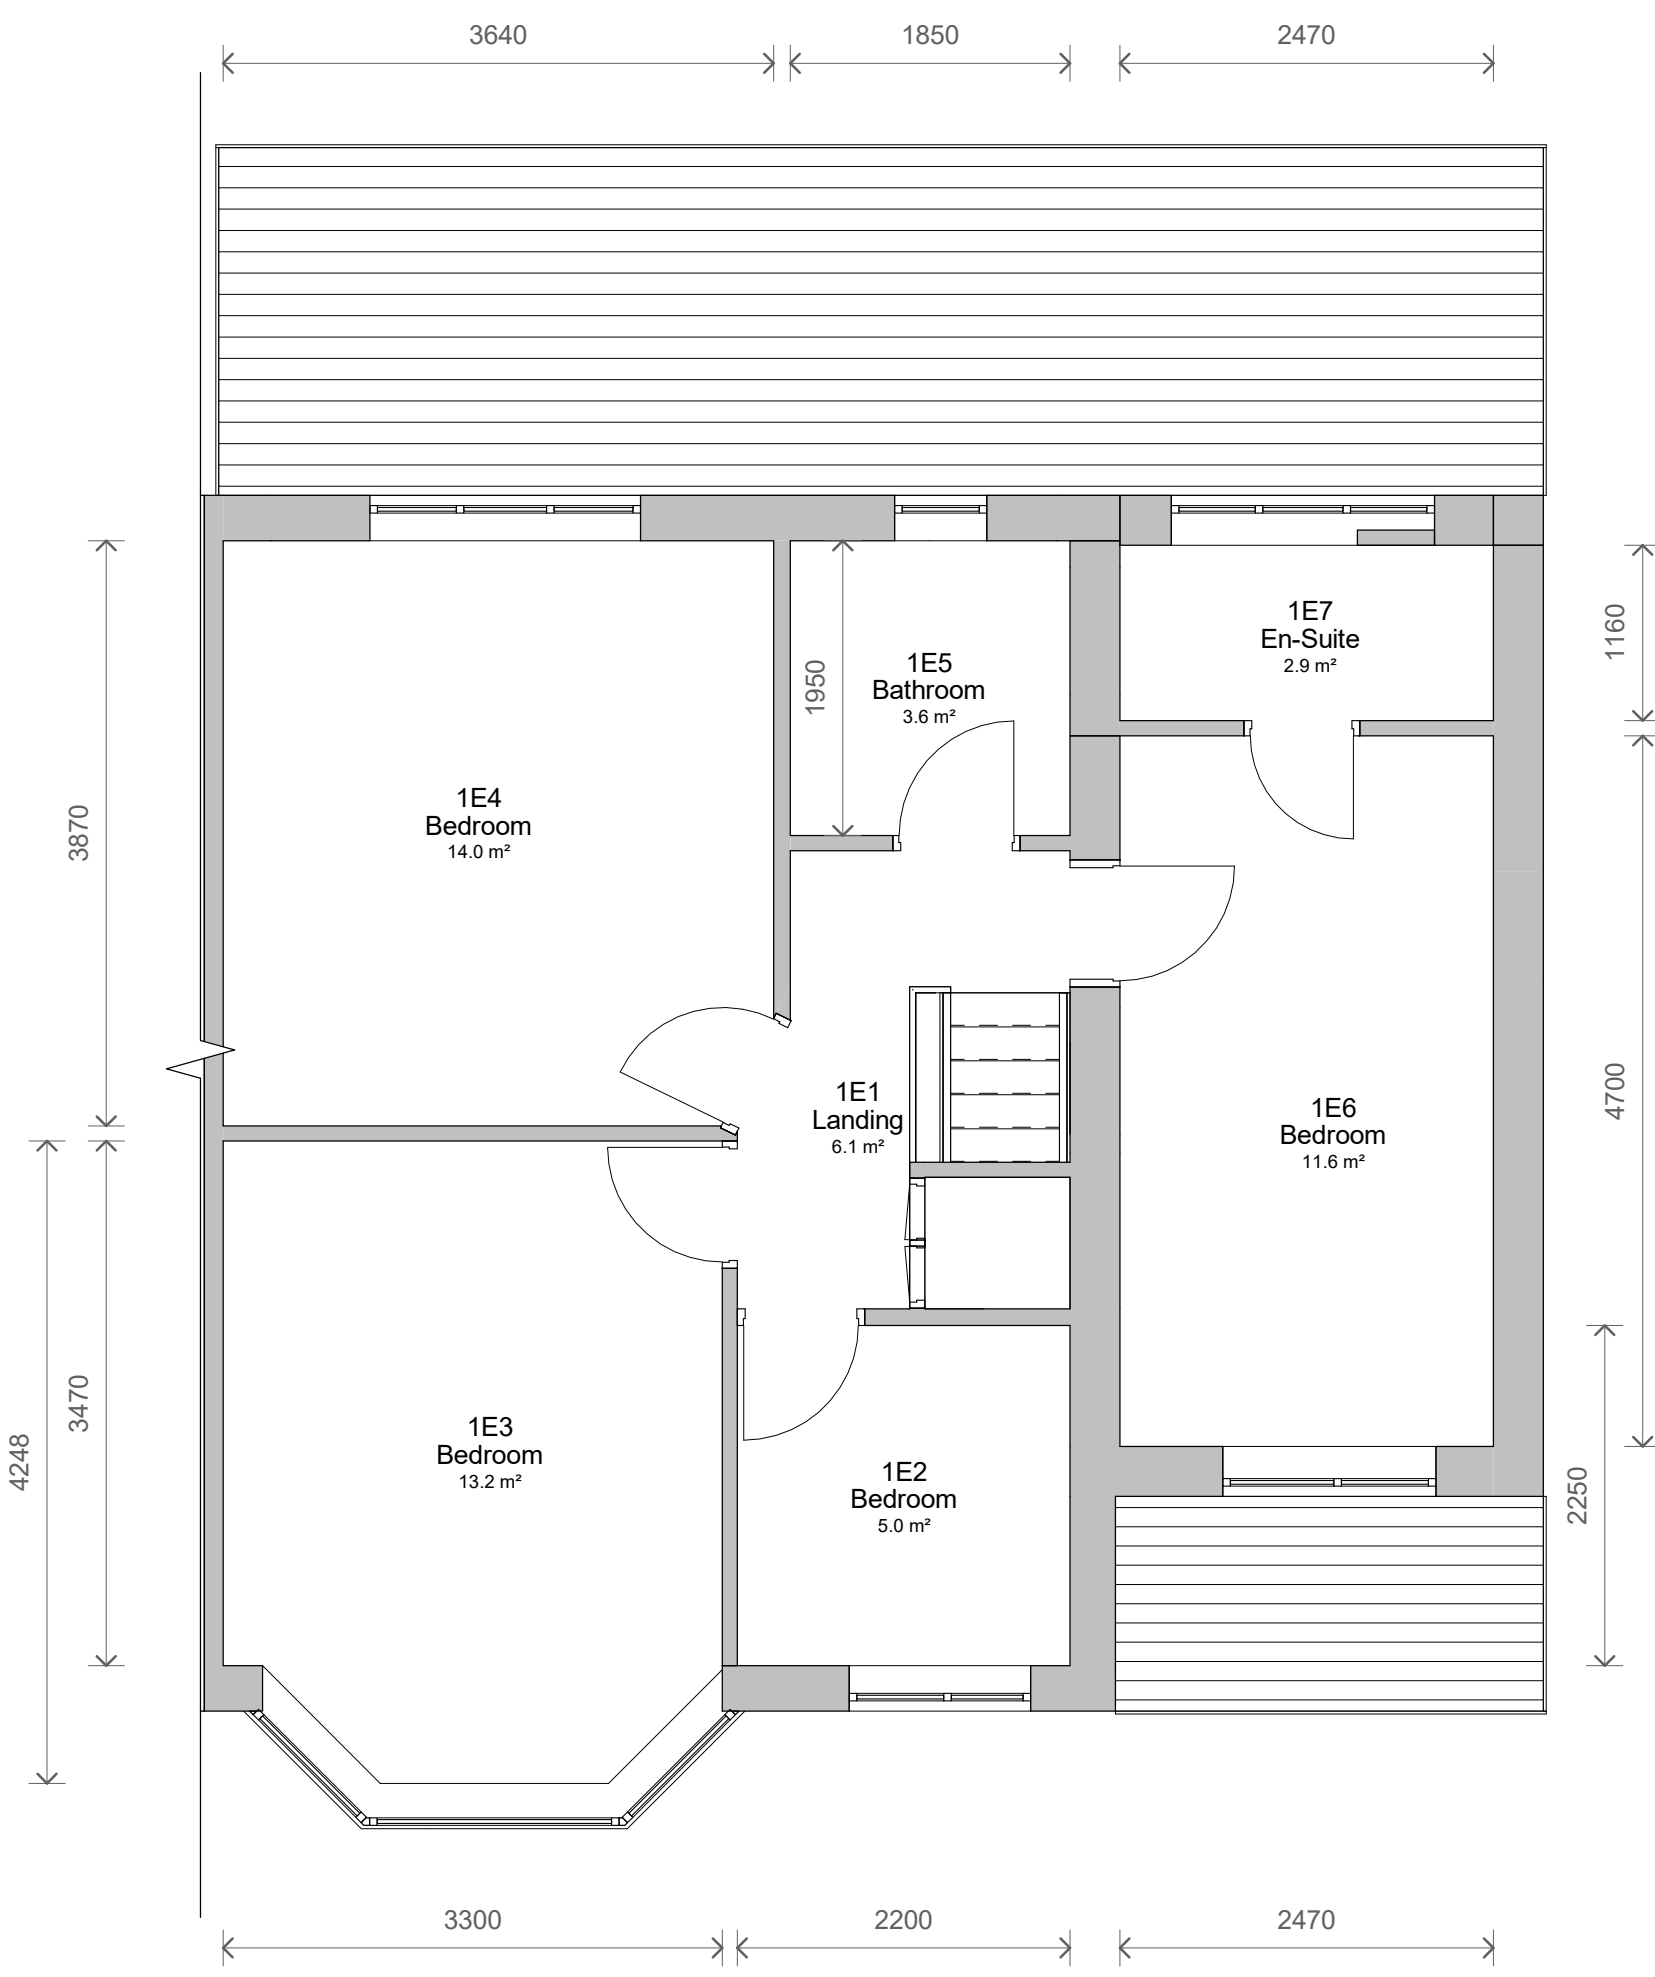

2 Level 1 - Existing
1 : 50

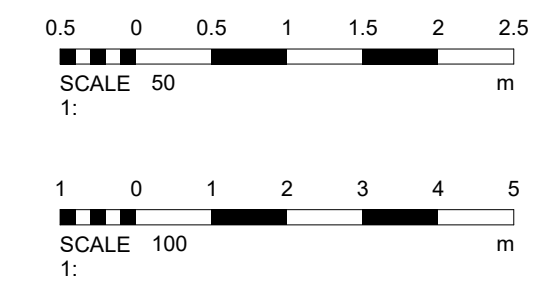

No. Description Date		
PROJECT		
50 Fairway		
TITLE		
Existing Plans and Elevations		
CLIENT		
Chissick		
STATUS		
DESIGN		
DRAWN BY	DATE	SCALE (@ A1)
TP	20/01/2022	As indicated
PROJECT NUMBER	DRAWING NUMBER	REV
GSS21122	002	
GOLD SKETCH		
S T U D I O S		
www.goldsketch.co.uk info@goldsketch.co.uk 0161 792 9595		
NOTES		
© COPYRIGHT. ALL RIGHTS RESERVED.		
THIS DRAWING MUST NOT BE REPRODUCED WITHOUT WRITTEN CONSENT.		
DRAWING TO BE USED FOR THE SITE AS INDICATED ONLY.		
ALL DIMENSIONS ARE TO FACE UNLESS OTHERWISE SPECIFIED. ANY DISCREPANCIES TO BE REPORTED TO THE		
CLIENT IMMEDIATELY. THE COMPANY SHALL BE RESPONSIBLE FOR ANY WORK. ALL WORK AND MATERIALS TO BE IN ACCORDANCE WITH CURRENT BUILDING		
REGULATION AND LOCAL CODES OF PRACTICE AND BRITISH STANDARDS. ALL DIMENSIONS ON THIS DRAWING ARE IN MILLIMETERS (UNLESS		
OTHERWISE STATED).		