


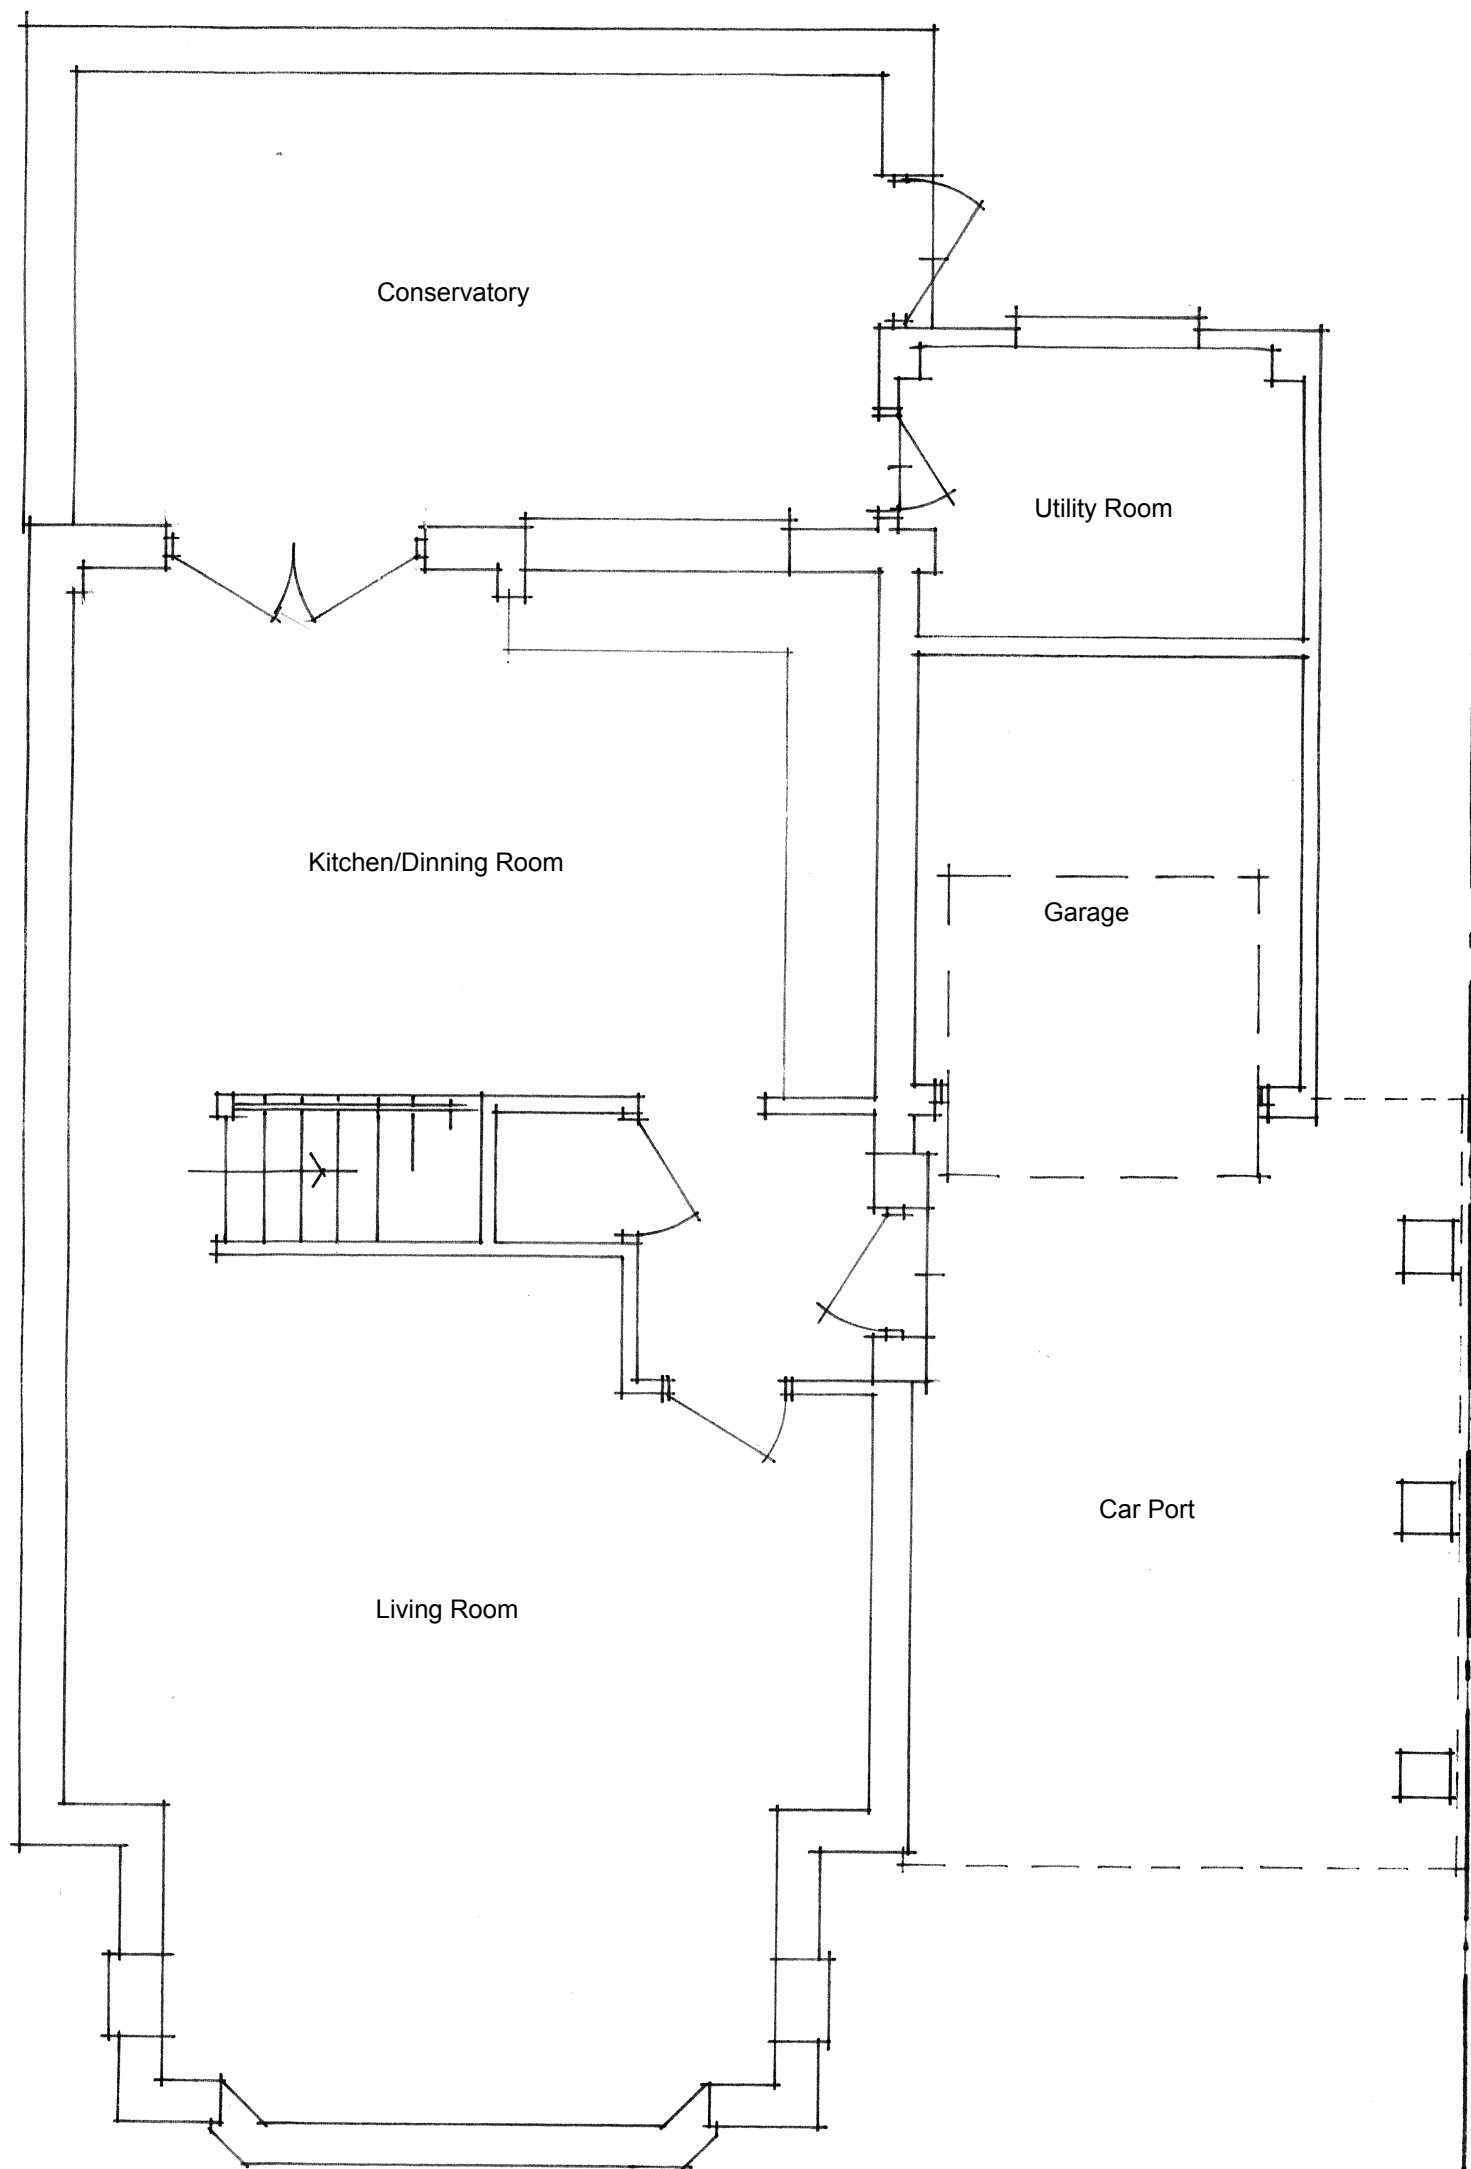

Existing Ground Floor Plan 1:50 @ A4