



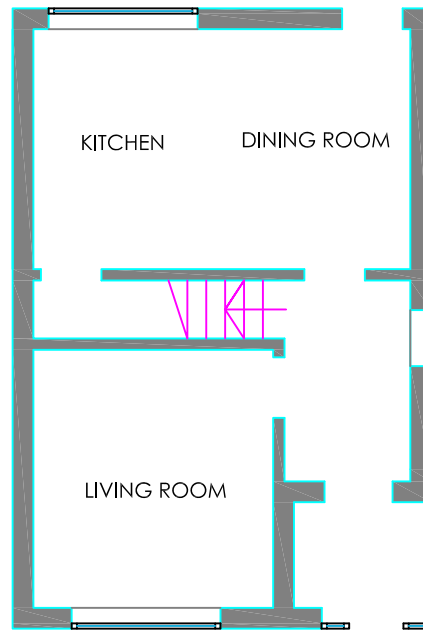


EXISTING GROUND FLOOR PLAN

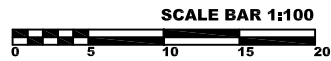


EXISTING FIRST FLOOR PLAN

5 Marton Grange
Existing Plans
Scale: 1:100 @ A4


SCALE BAR 1:100
0 5 10 15 20

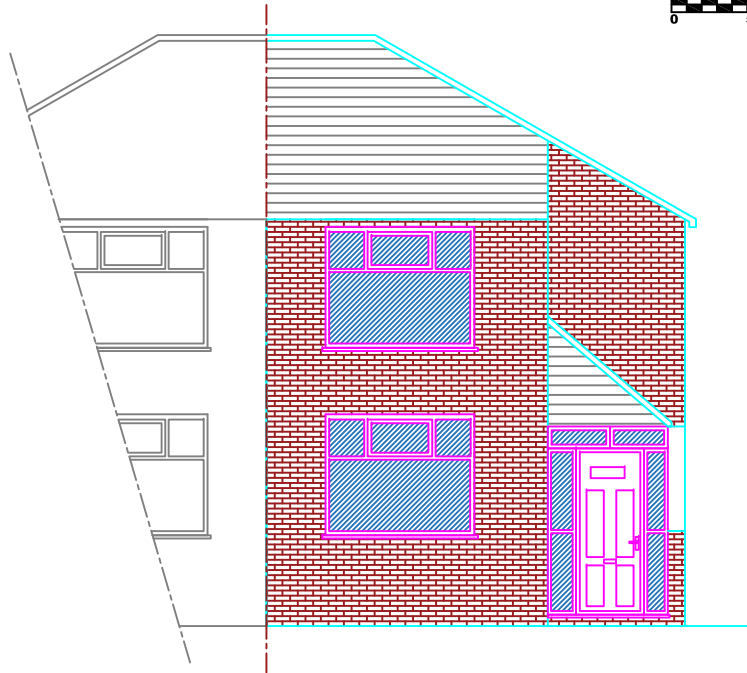

EXISTING FRONT ELEVATION


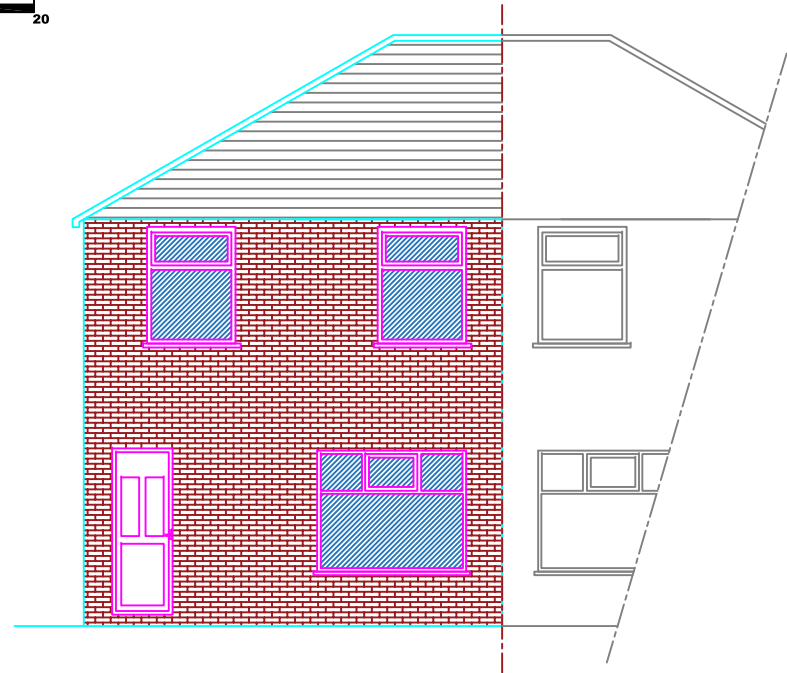


EXISTING REAR ELEVATION


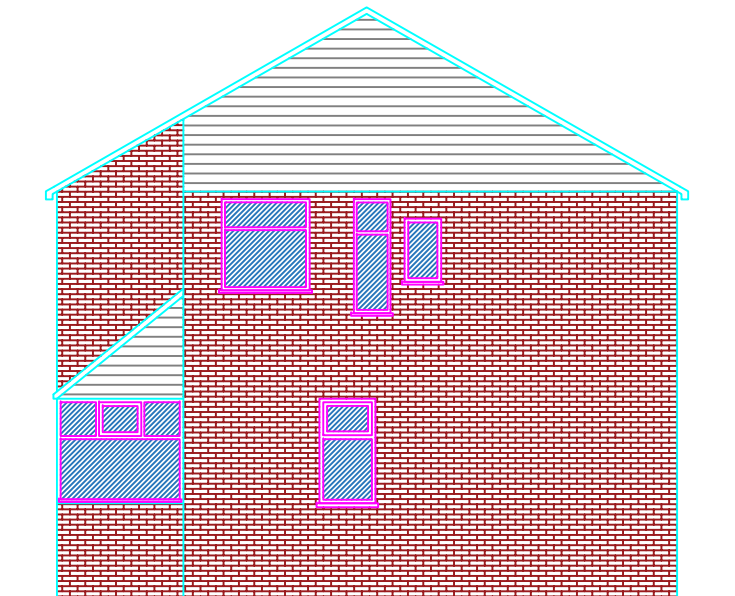


EXISTING SIDE ELEVATION



5 Marton Grange
Existing Elevations
Scale: 1:100 @ A4

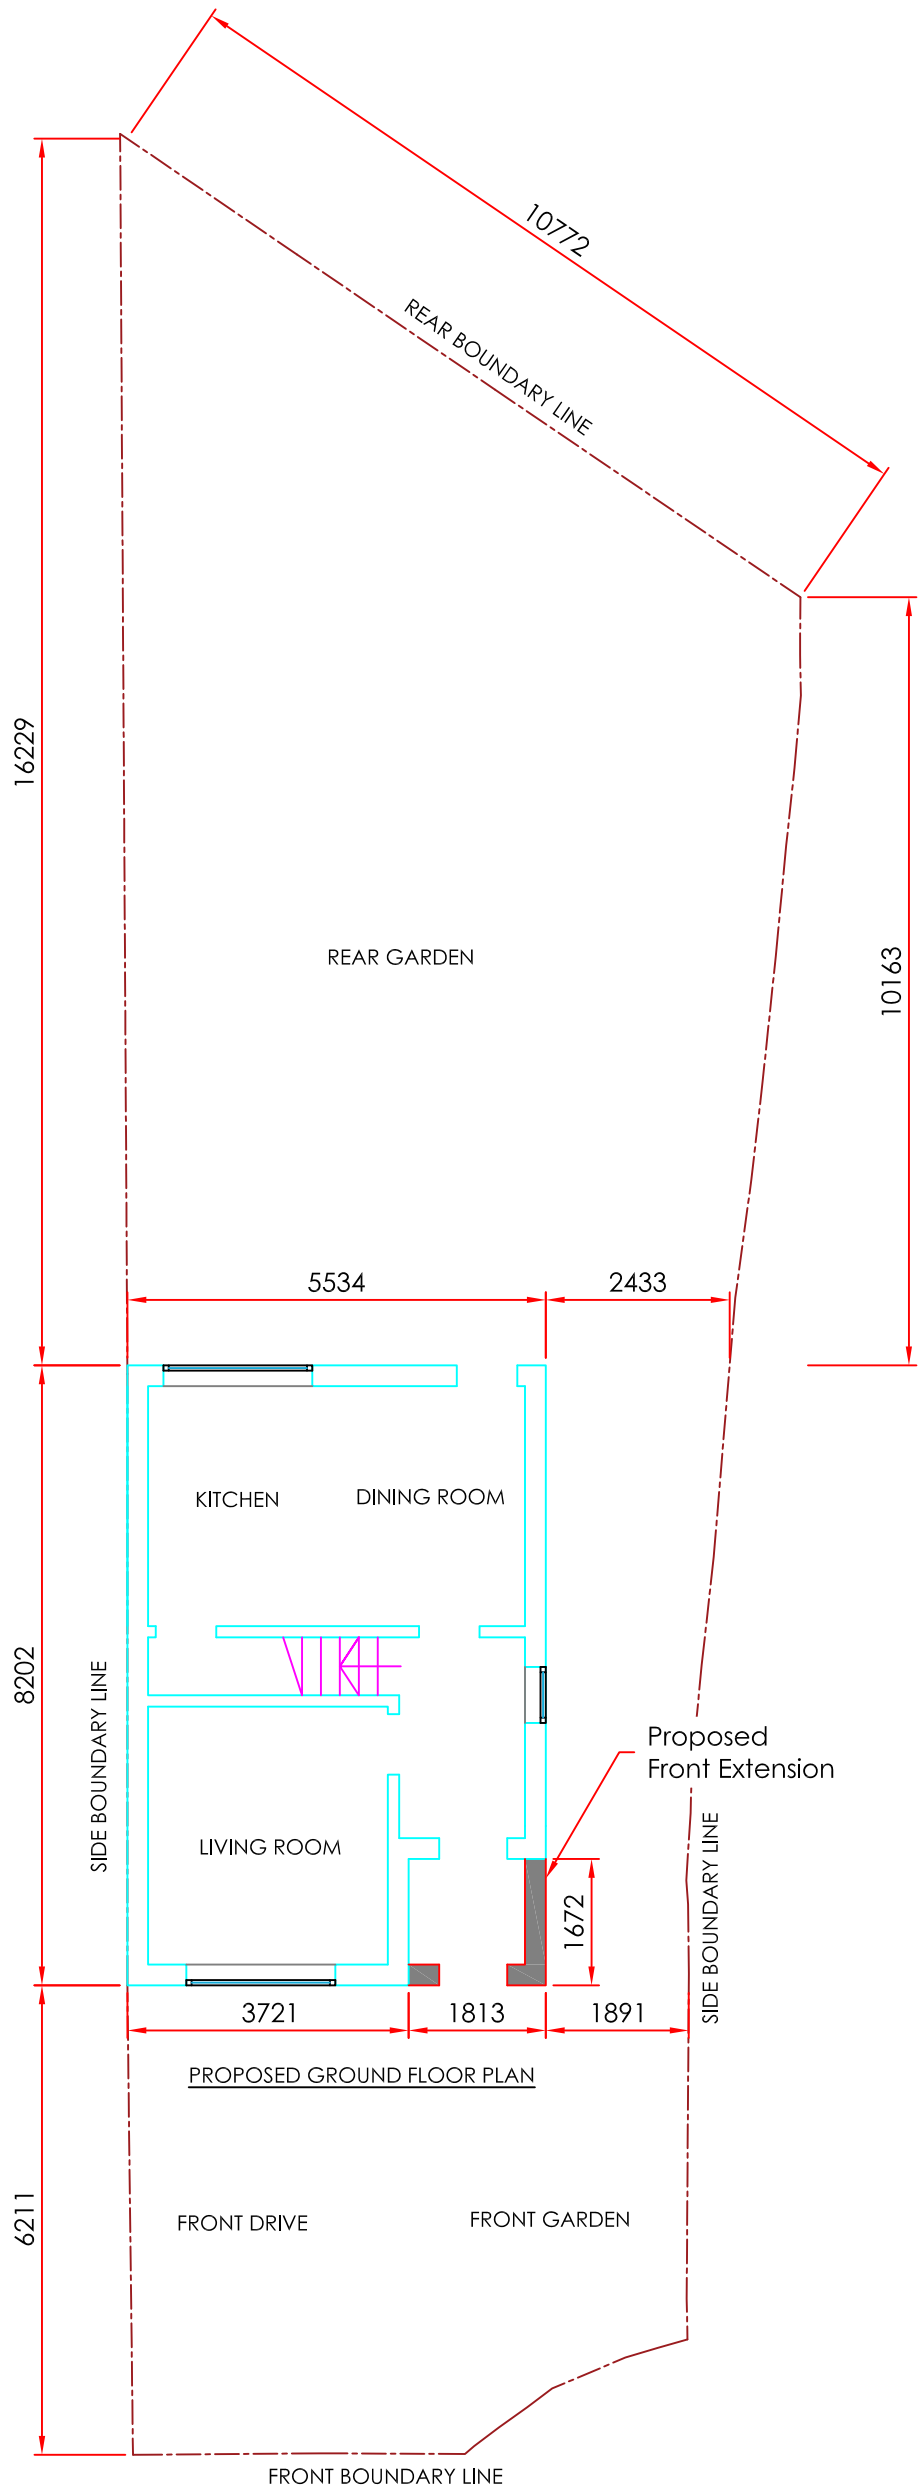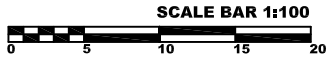

5 Marton Grange
Proposed Ground Floor Plan
Scale: 1:100 @ A3

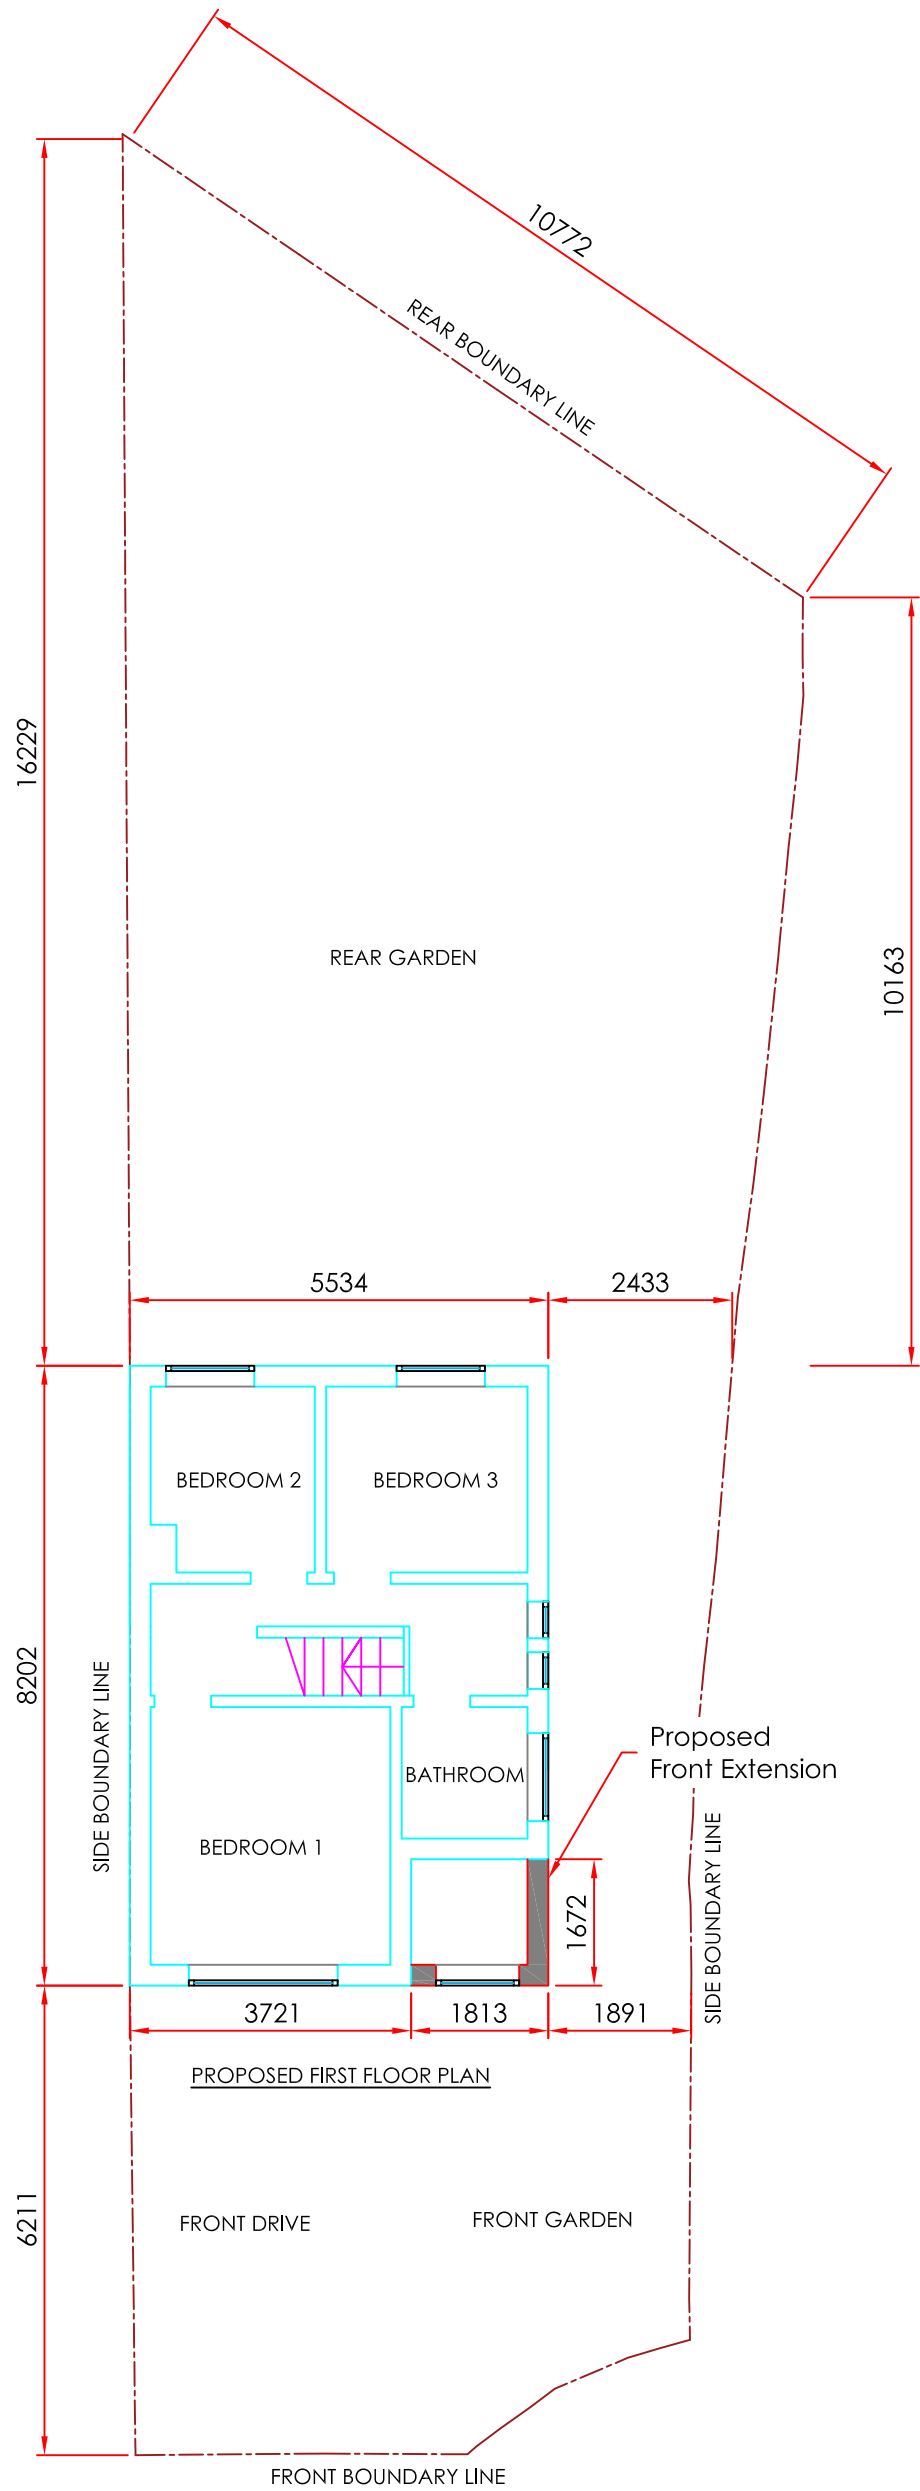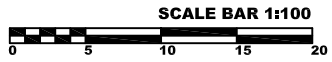

5 Marton Grange
Proposed First Floor Plan
Scale: 1:100 @ A3

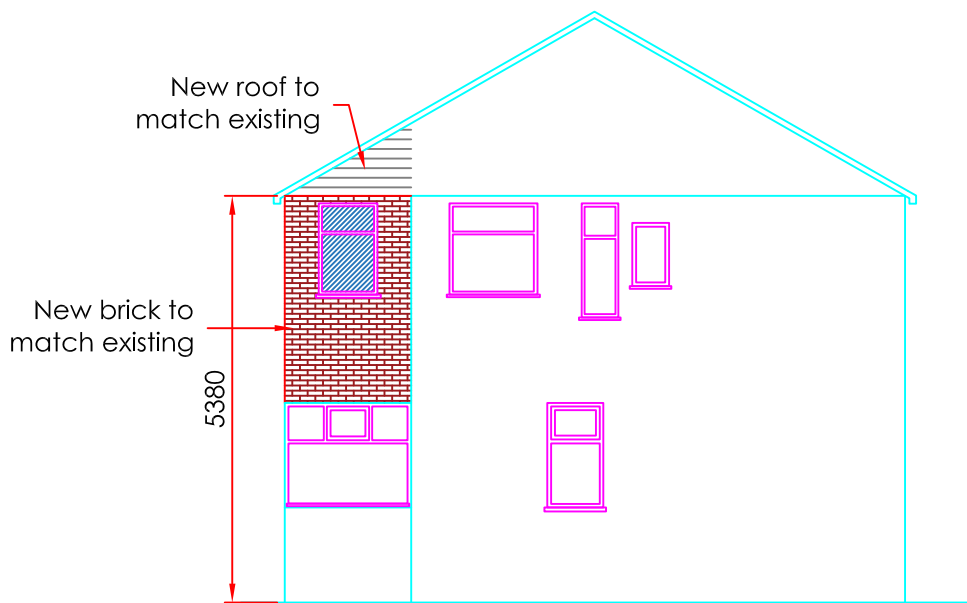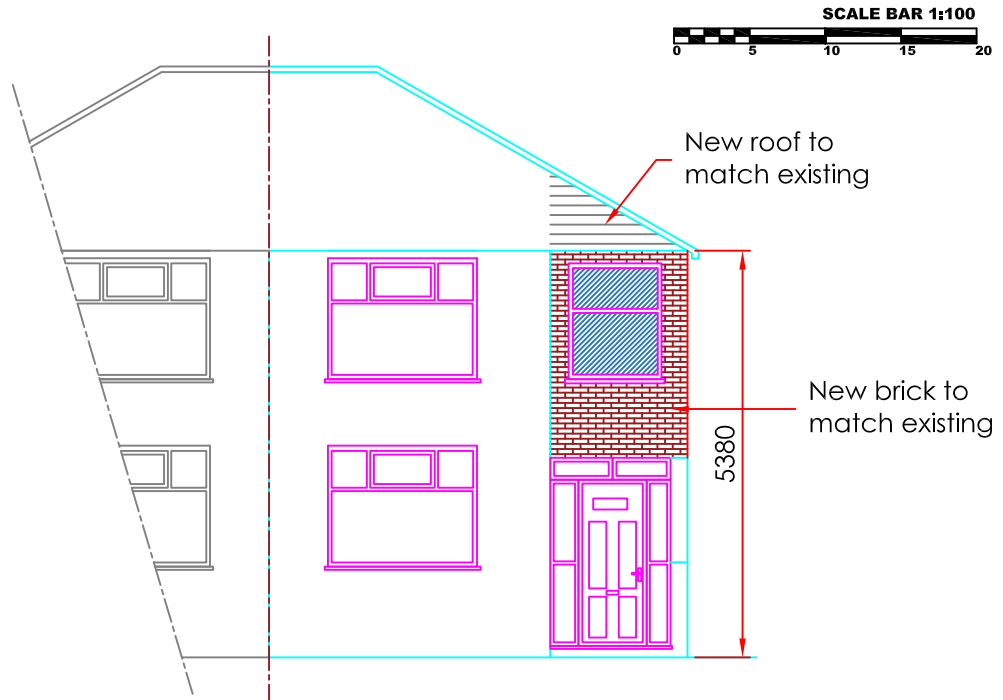

5 Marton Grange
Proposed Elevations
Scale: 1:100 @ A4