
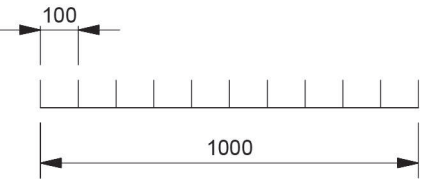


STREET HUB DIMENSIONED ELEVATIONS

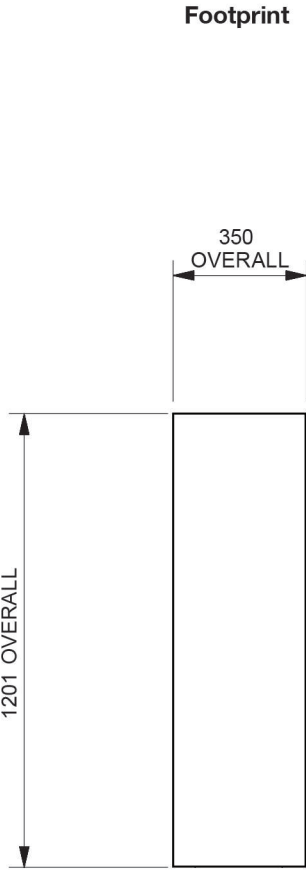

SCALE 1:20 @ A3

Drawing Number: STH-001