
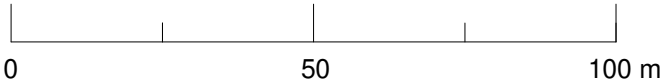


Notes: This drawing is the copyright Paddock Johnson Partnership Limited and may not be used without their prior written consent.
Written dimensions to be taken in preference to scaled dimensions.
Due to the inaccuracies of scanning, scanned images should not be scaled.

REV: DATE: DESCRIPTION: BY:

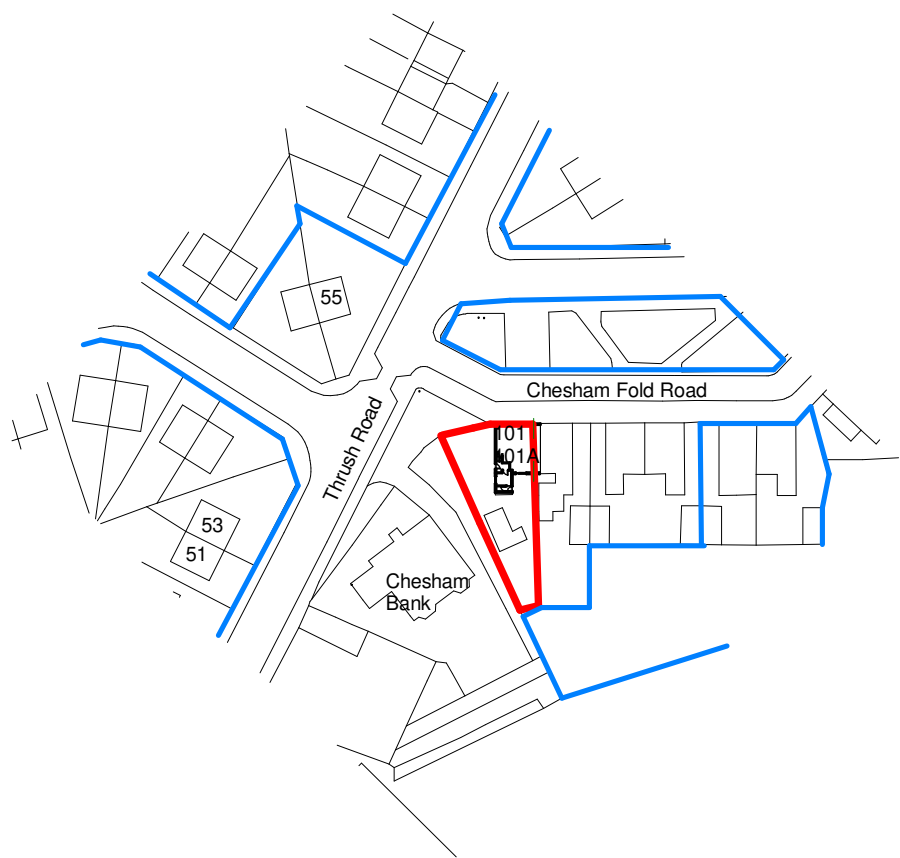

N
© Crown copyright and database rights 2022 OS 1000060149

STATUS:
PLANNING

PROJECT: Flat Conversion 101A Chesham Fold Road, Bury BL9 6JZ	DRAWING NUMBER: 22115-PJA-00-ZZ-A-DR-1103	SCALE: 1 : 1250@A3	DATE: 09/11/22	PADDOCK JOHNSON Studio 2, The Lyceum, Bath Street, Port Sunlight, Merseyside, CH62 4UJ 0151 643 1234 admin@paddockjohnson.com www.paddockjohnson.com Paddock Johnson Partnership Limited. Registered in England and Wales. No. 06684275
DRAWING TITLE: Site Location Plan	BY: GR	CHECKED: MK		