




1 Elevation D - Existing  
1:100



2 Elevation D - Proposed  
1:100




3 Elevation E - Existing  
1:100

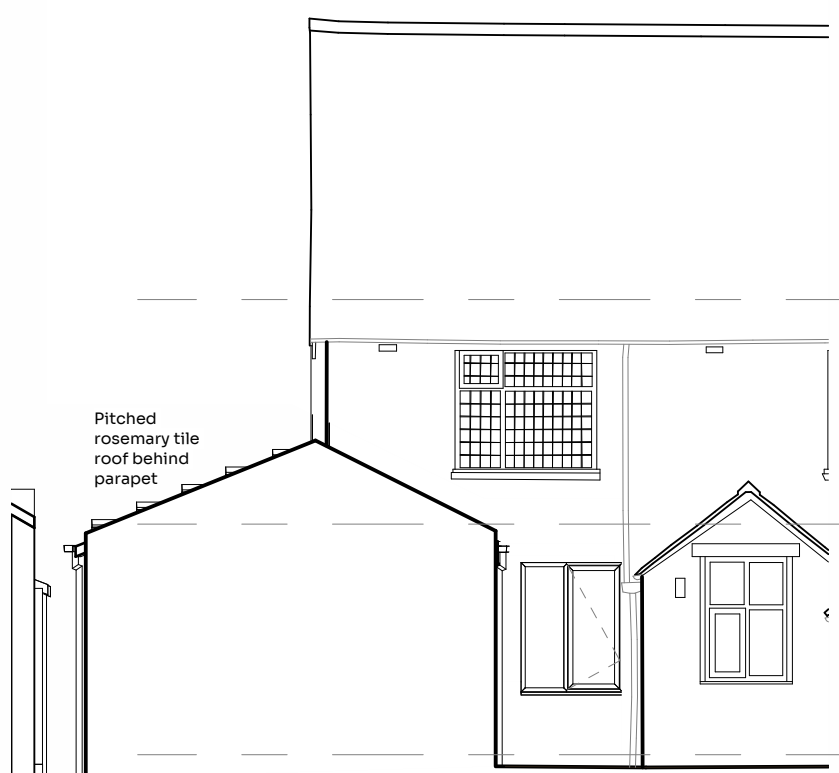


4 Elevation E - Proposed  
1:100




5 Elevation F - Existing  
1:100

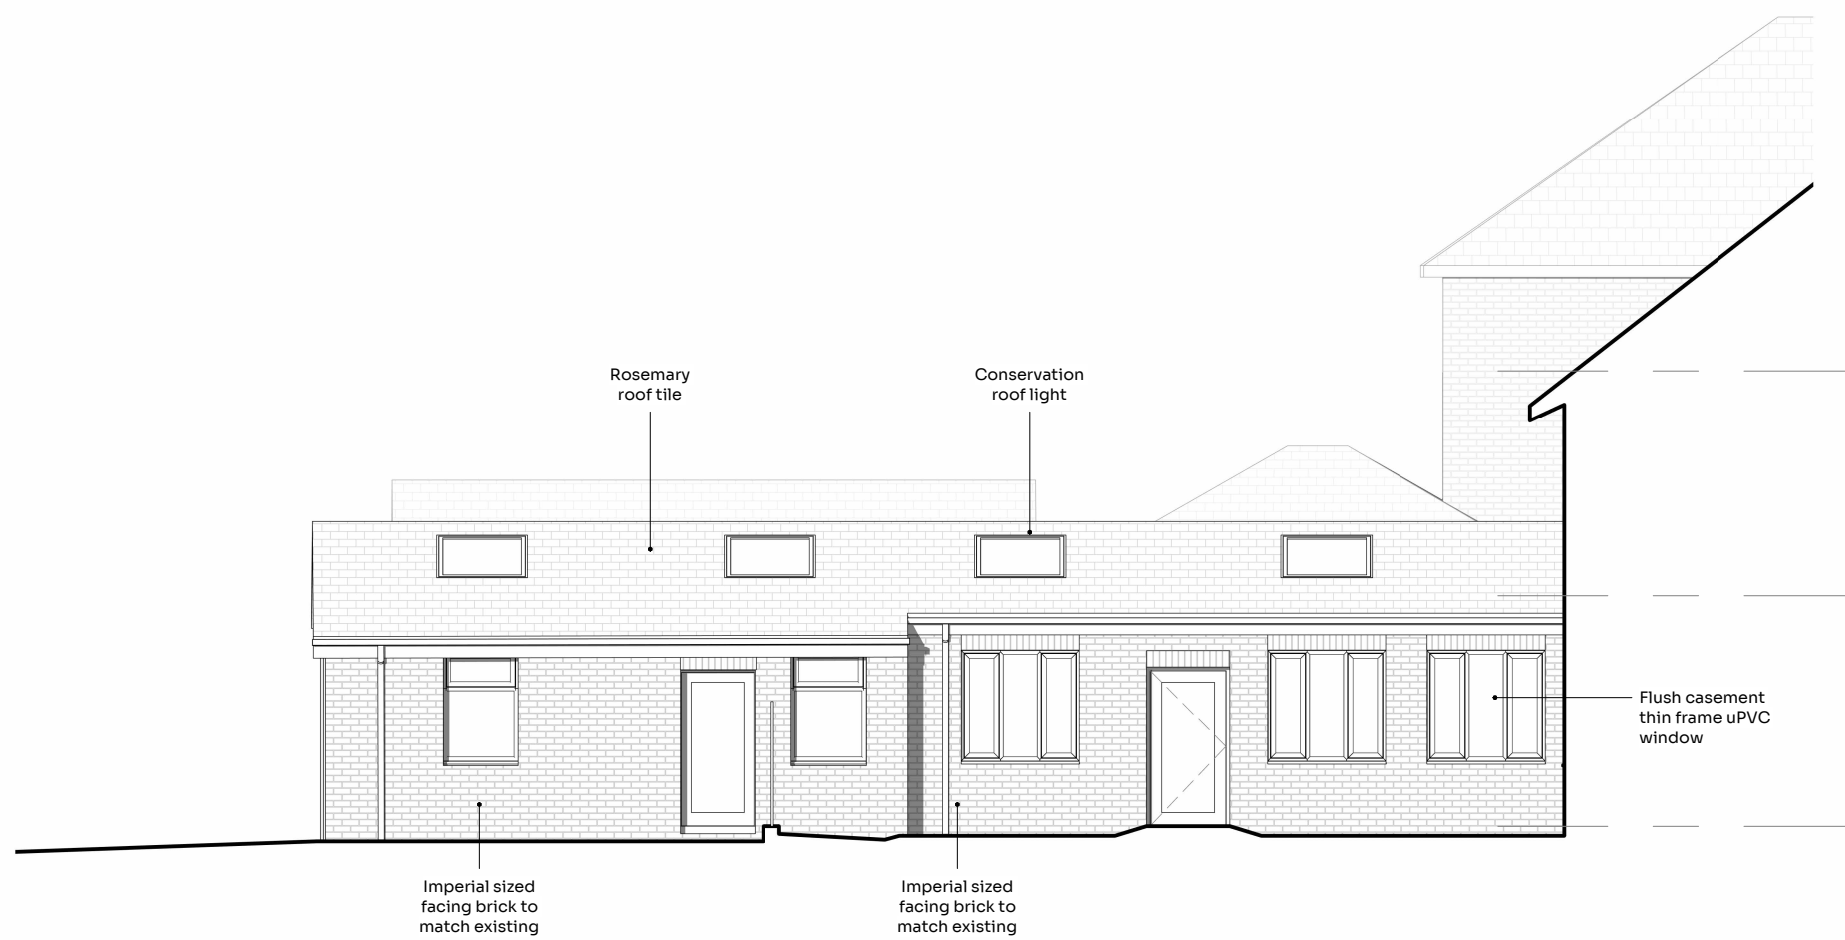

6 Elevation F - Proposed  
1:100

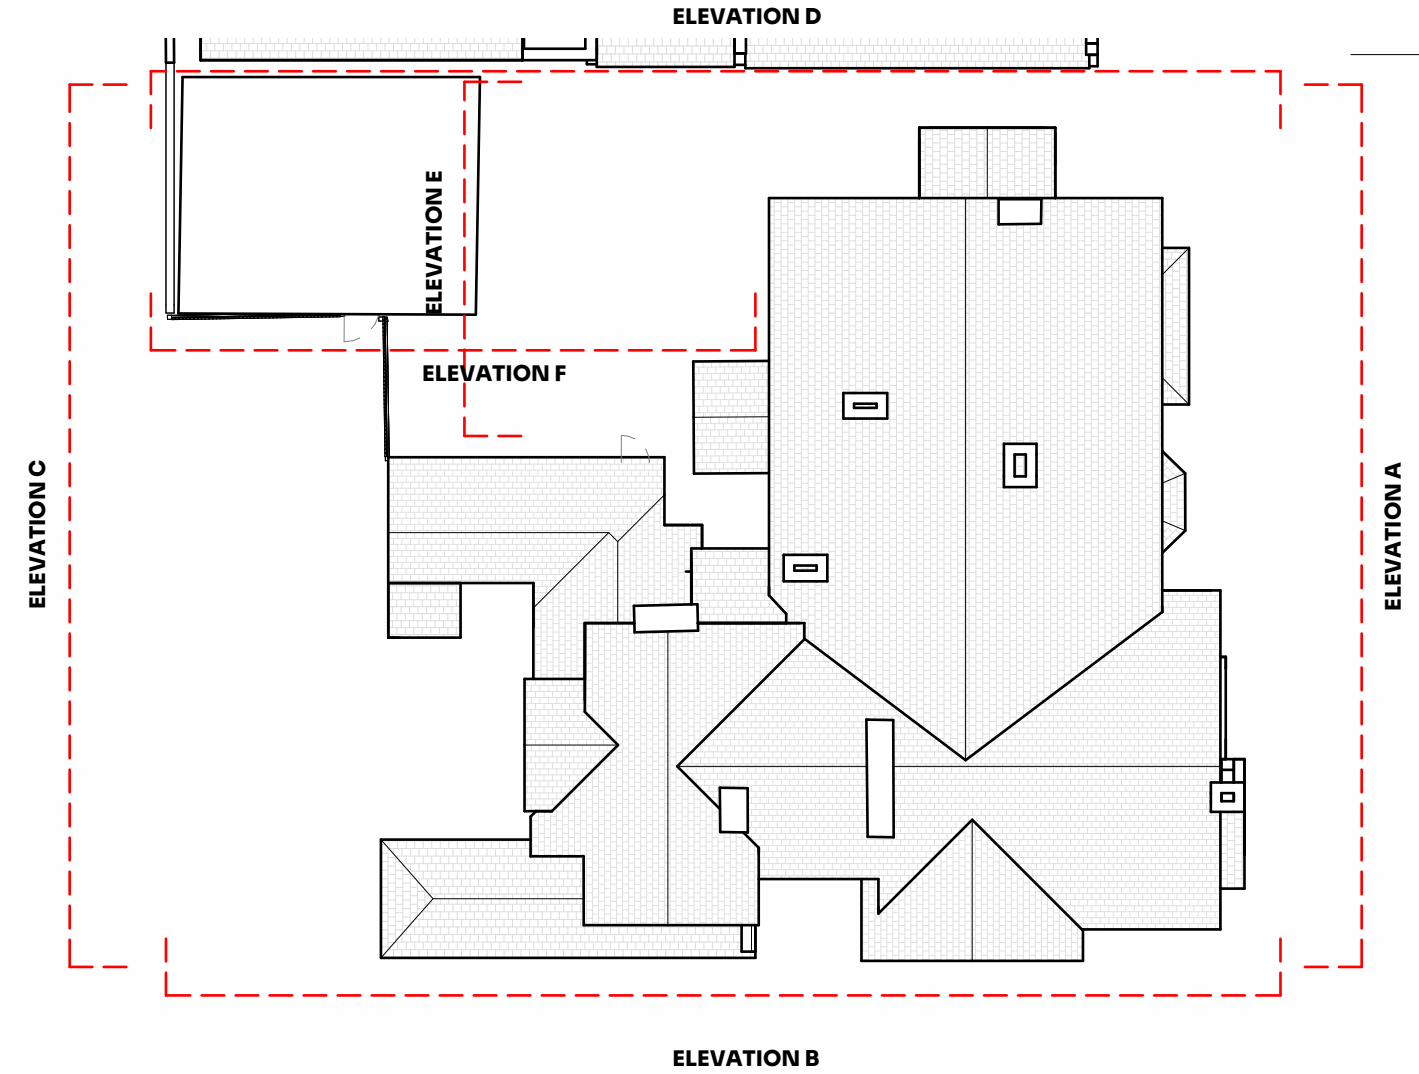

7 Elevation Reference Plan - Existing  
1:200

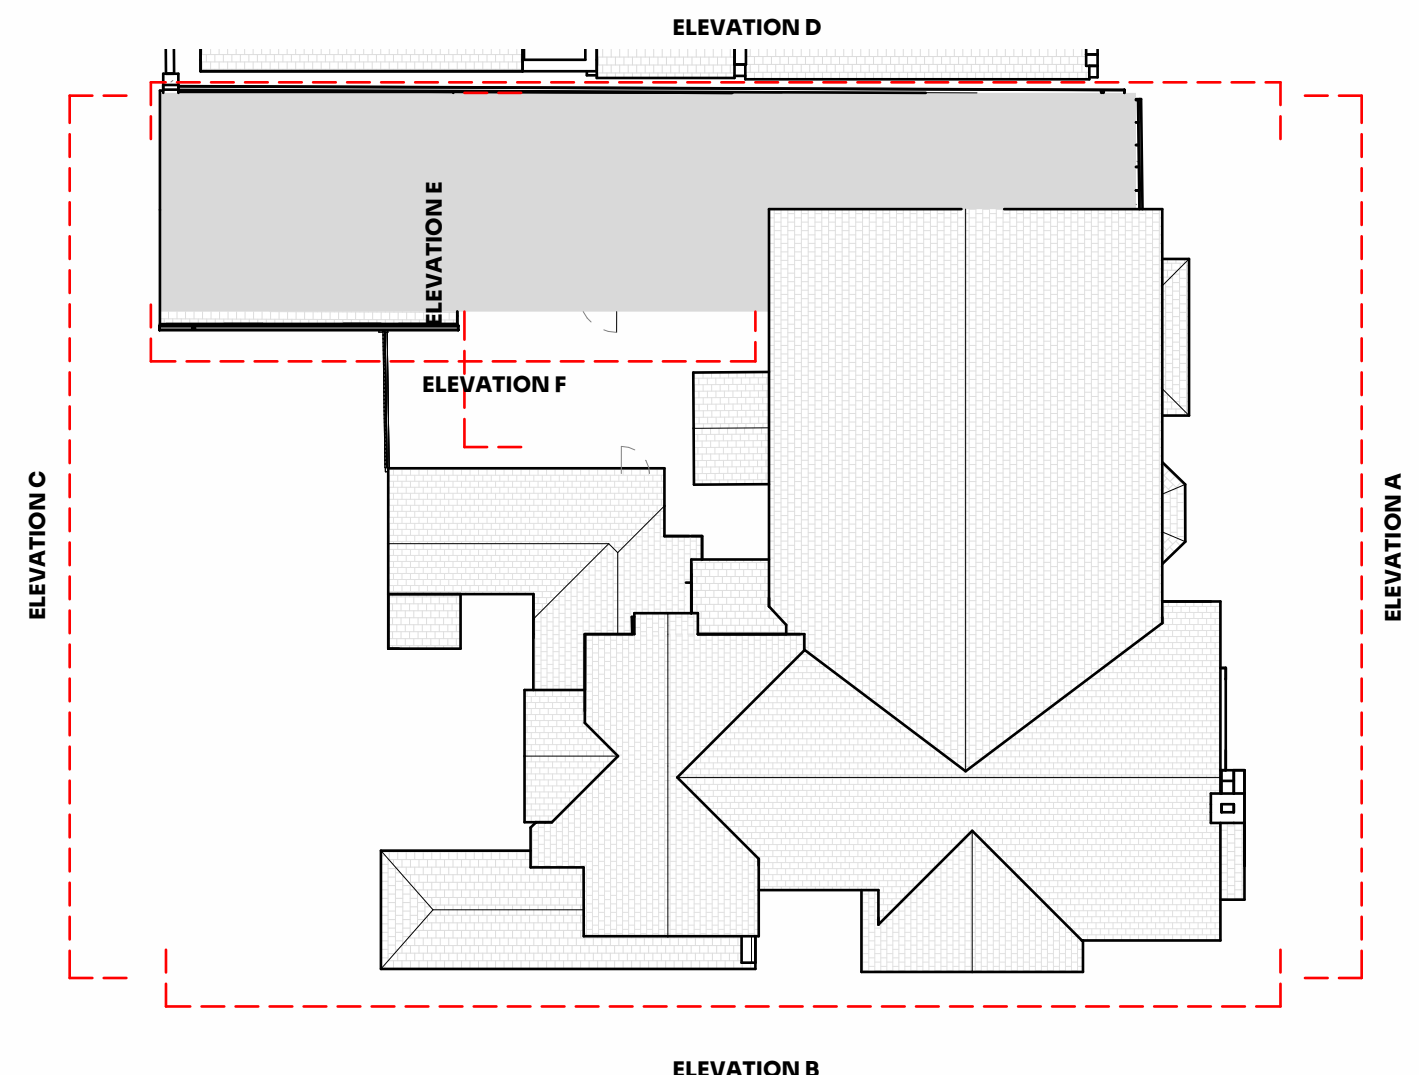

8 Elevation Reference Plan - Proposed  
1:200

| PL1   | Issued to IPA | JC              | 12 06 26    |
|---|---------------|-----------------|-------------|
| PL2   | Issued to IPA | JC              | 29 09 26    |
| REV   | Details       | By              | Date        |
| Stamp:   |               |                 |             |
| ISSUED FOR PLANNING   |               |                 |             |
| Project No:   |               |                 |             |
| JC250   |               |                 |             |
| Project:   |               |                 |             |
| HAMILTON CARE HOME   |               |                 |             |
| Drawing No:   |               | Revision:       |             |
| 2001   |               | PL2             |             |
| Title:   |               |                 |             |
| ELEVATIONS, SHEET 2   |               |                 |             |
| Project Address:   |               |                 |             |
| 211-213 Bury New Rd, Whitefield, Manchester M45 8GW   |               |                 |             |
| Scale on A1:   |               | Drawn by:       | Checked by: |
| As indicated   |               | JC              | JC          |
| Architecture Planning   |               | CIAT            |             |
| +44161 225 2000   |               | +44161 225 2000 |             |
| To be read with JCD specification and all relevant documents. Check all dimensions on site, report discrepancies before starting work. No liability accepted for unauthorised changes or works. This drawing is confidential, do not copy or reuse without written permission. Property of JCD Design Group Ltd, return on request. © JCD Design Group Ltd |               |                 |             |

