



Approx' INST FLOOR AREAS • LOUNGE/DINING/KITCHEN = 22.80
 • BATH 3.42
 • UTILITY 3.42
 • BED 13.80
 • WARDROBE 4.56
 • AS/CORROIDS 4.21
 TOTAL = 52.21 M²

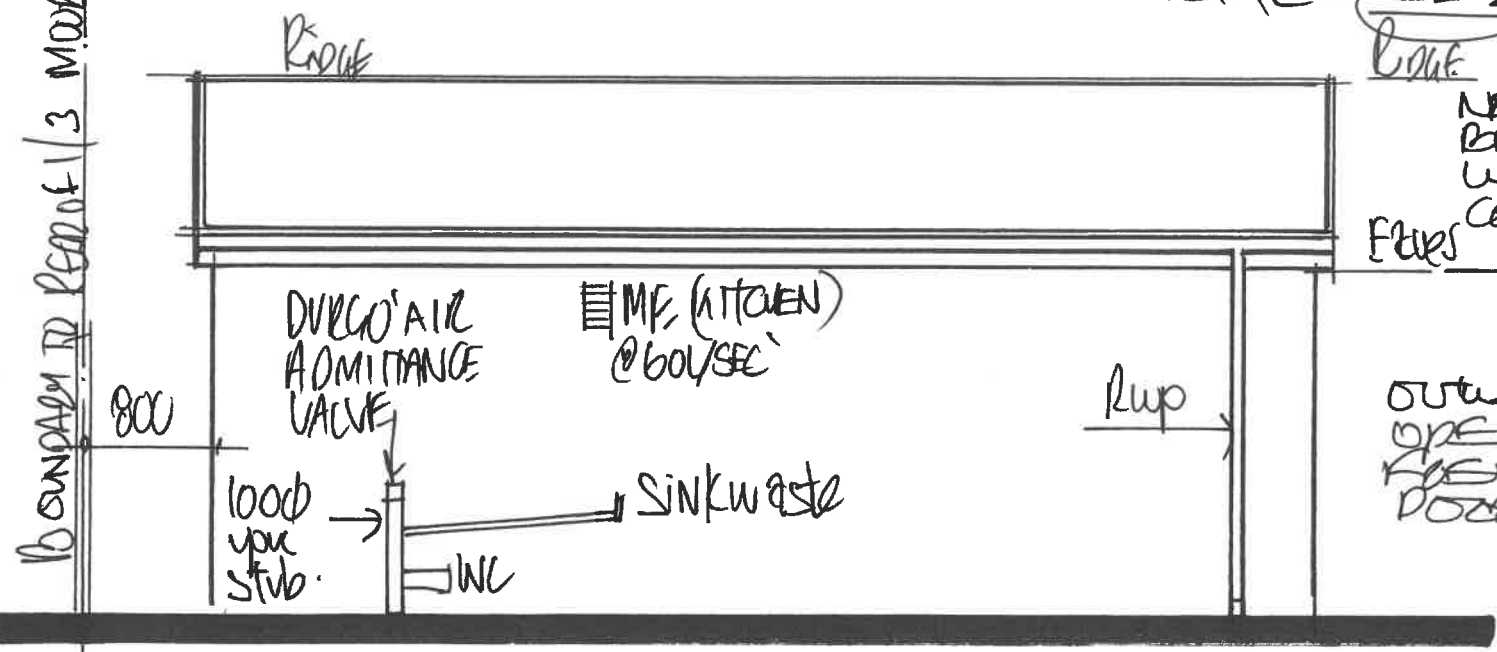


1:50 PROPOSED "REAR VIEW" FROM S MOORSIDE

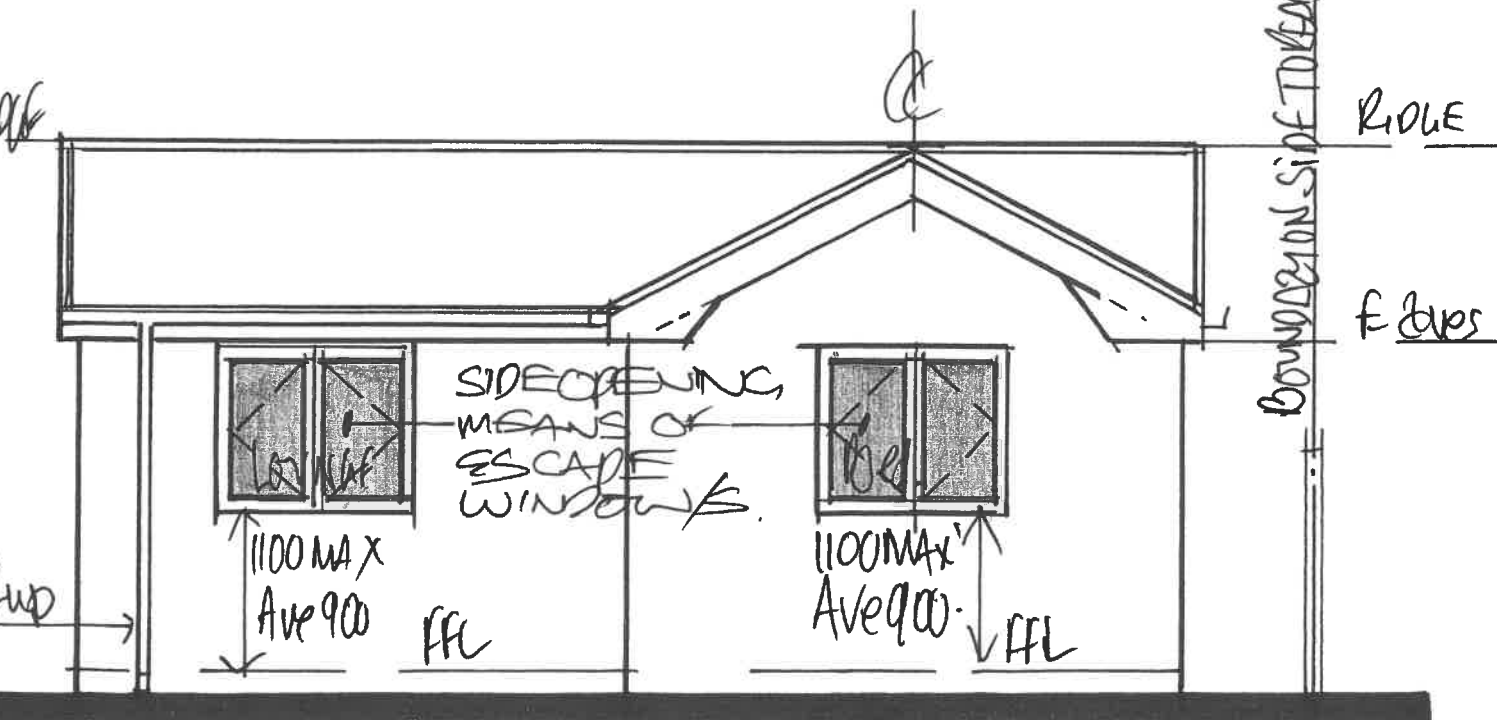

1:50 PROPOSED "FRONT VIEW" FROM HOUSE (N 28)

D R G N^o: 4

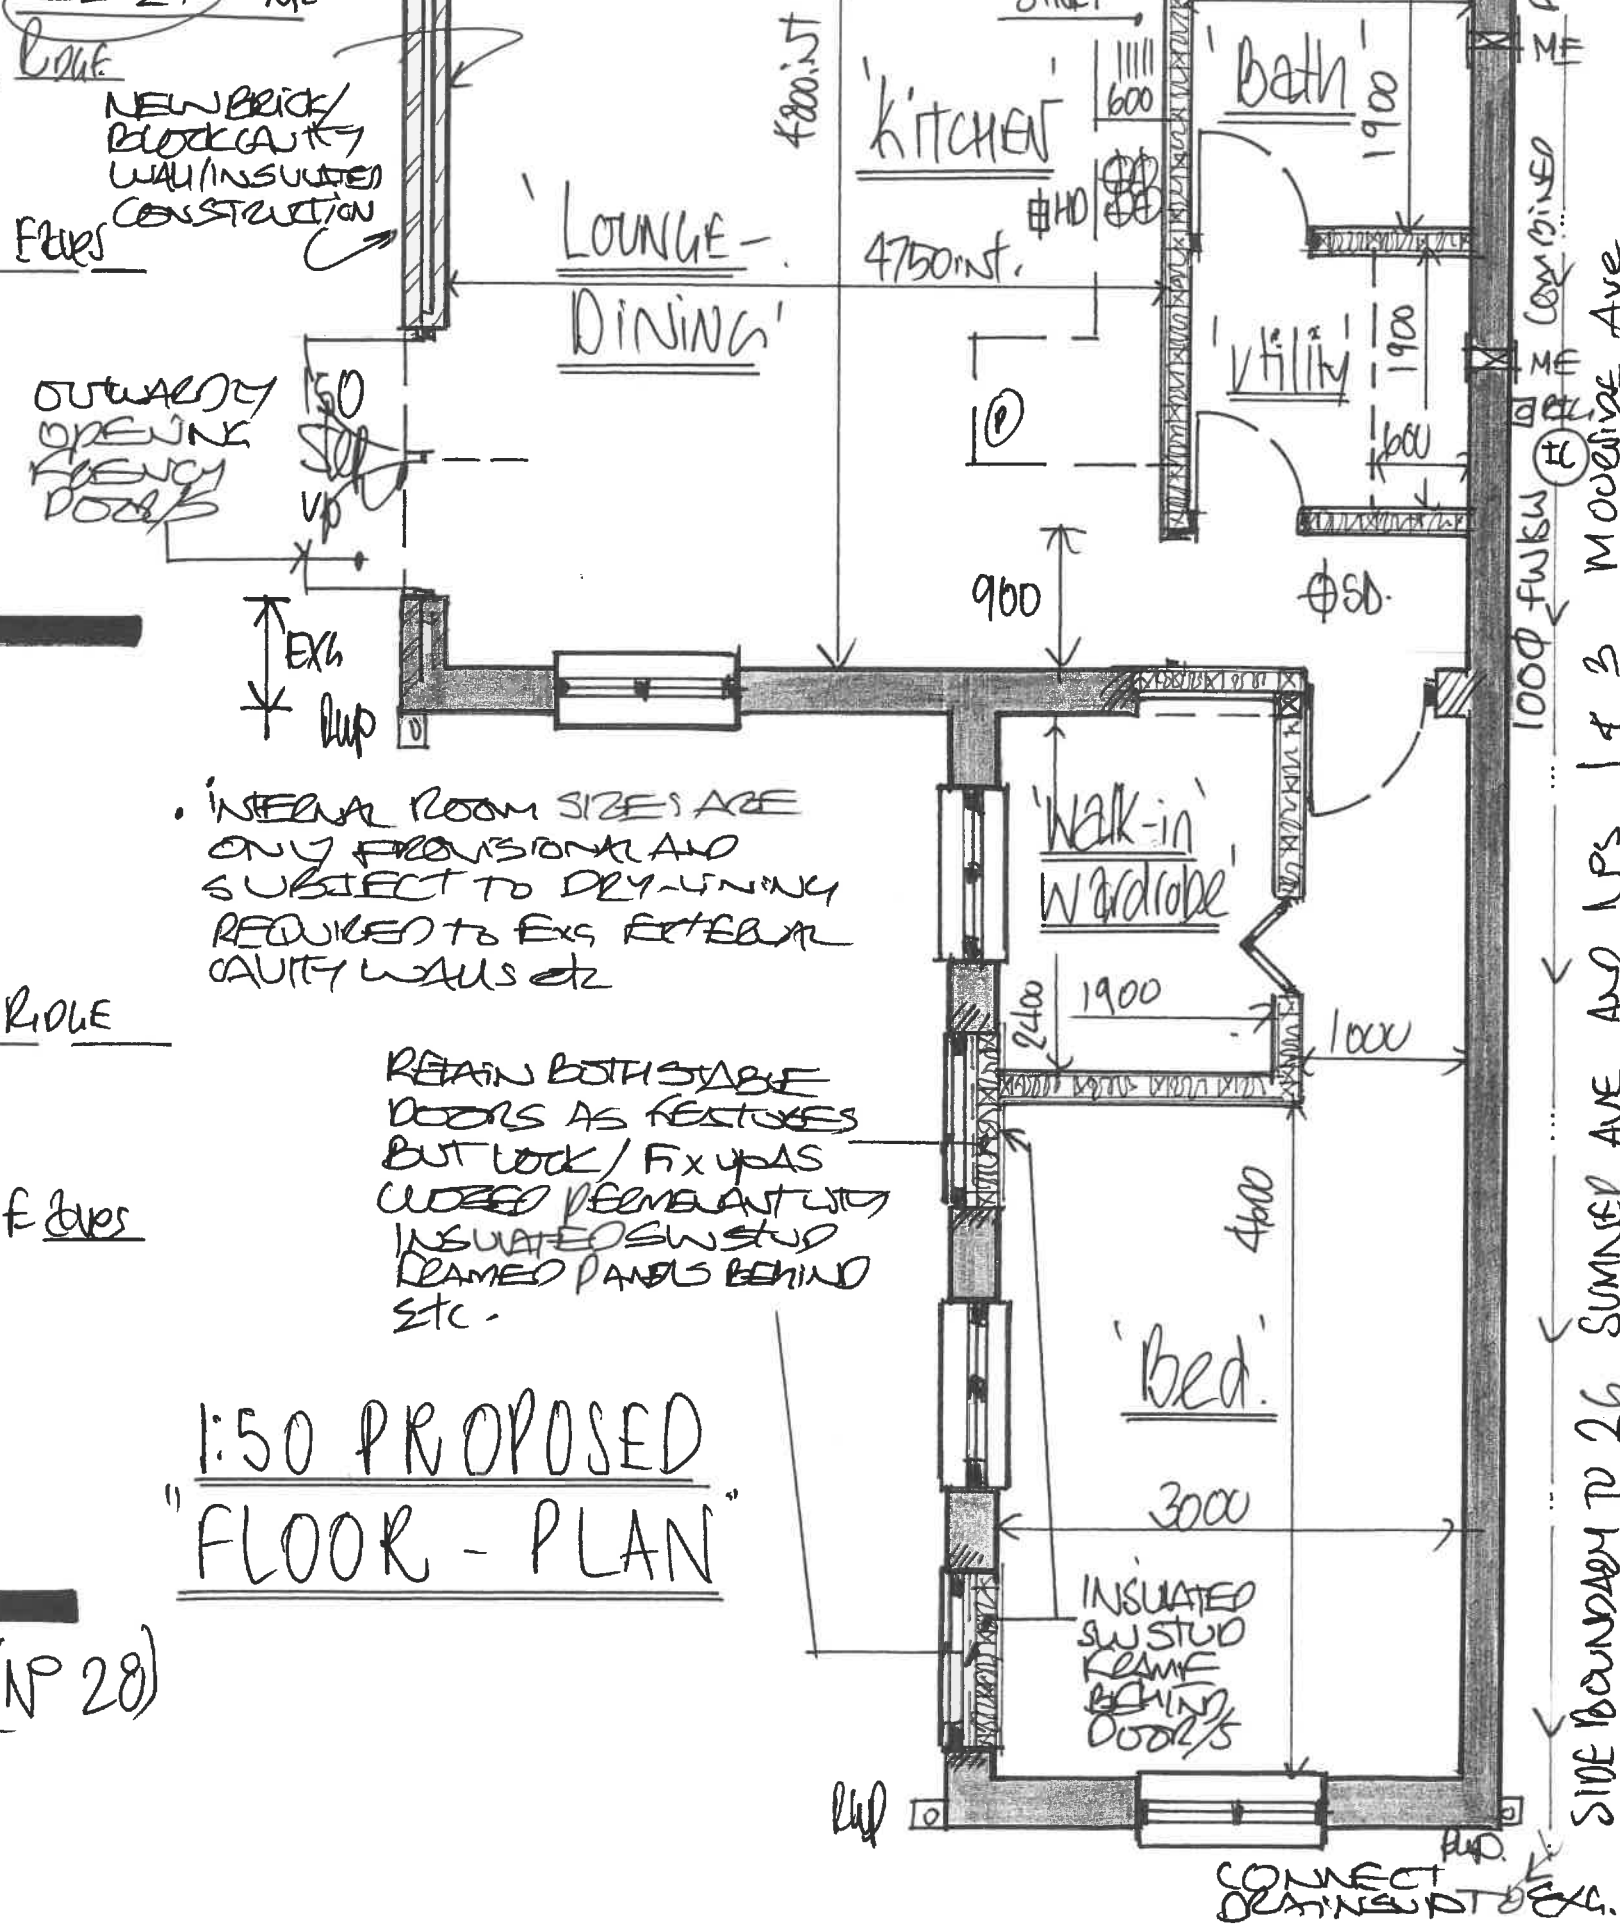

• INTERNAL ROOM SIZES ARE ONLY PROVISIONAL AND SUBJECT TO DRY-UNING REQUIRED TO EXS EXTERNAL CAVITY WALLS ETC

RETAIN BOTH STABLE DOORS AS FEATURES BUT LOCK/FIX UP AS CLOSED PERMANENTLY INSULATED Cavity WALLS ETC

1:50 PROPOSED "FLOOR - PLAN"