




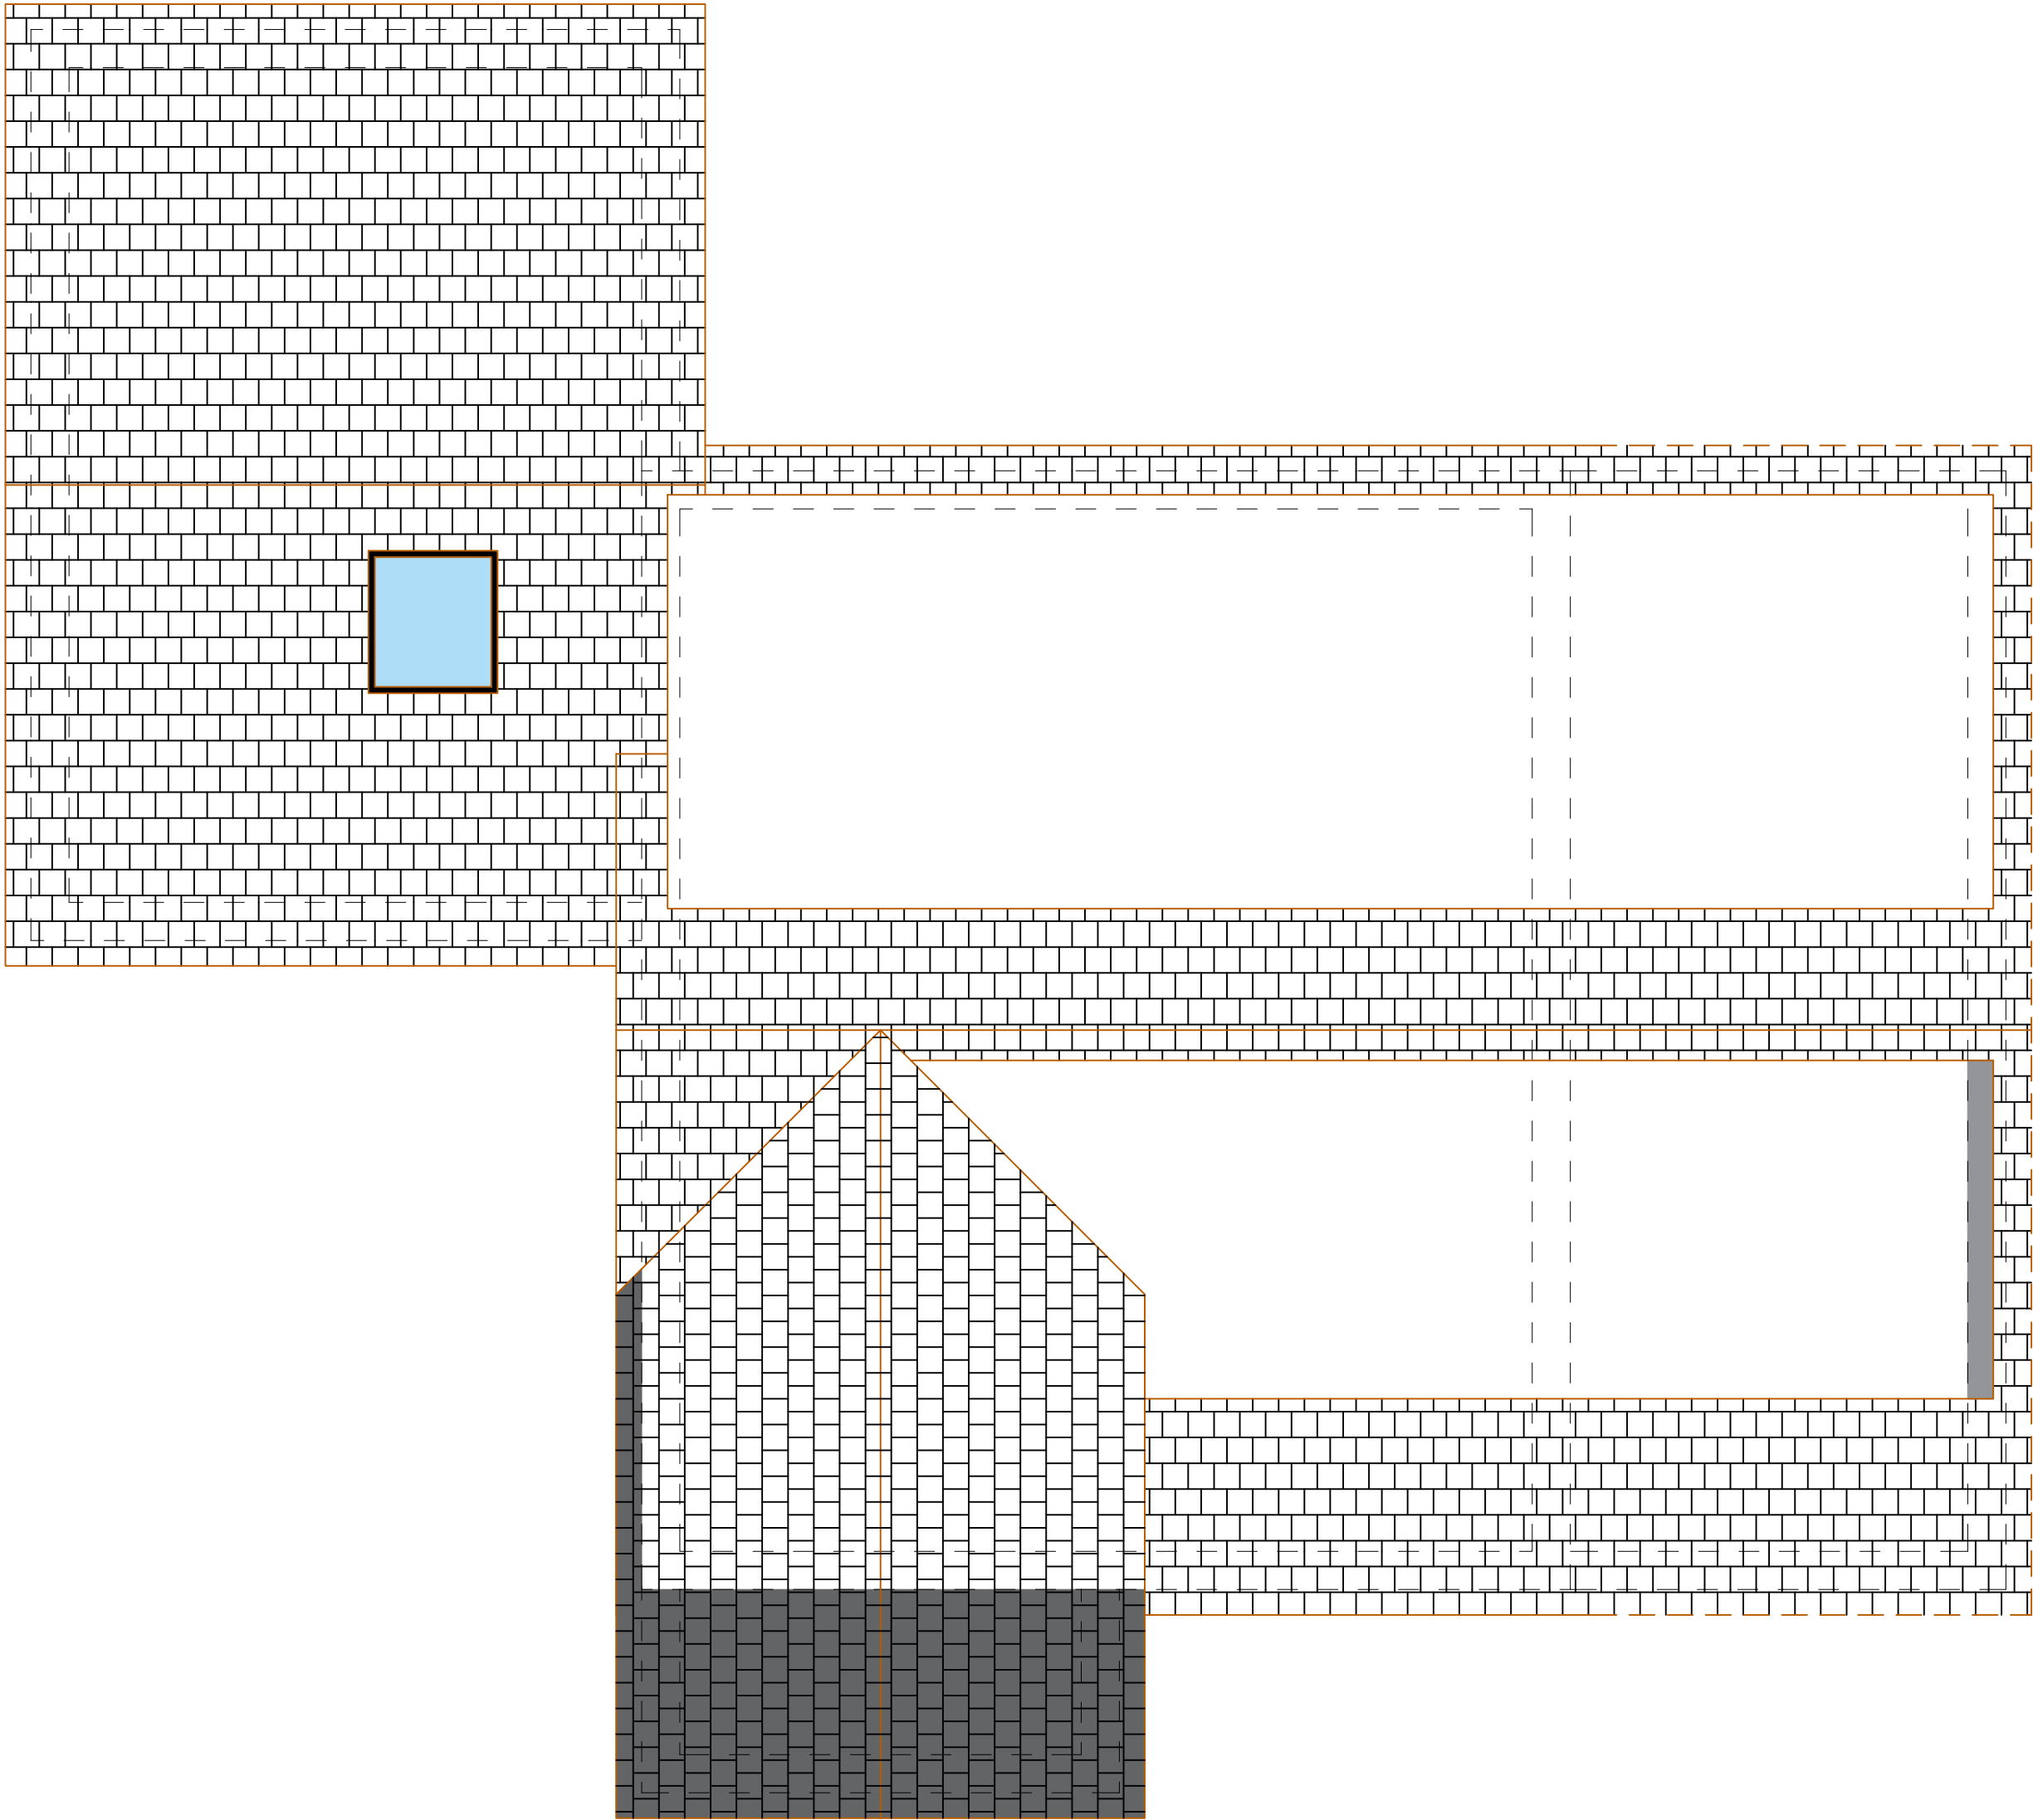


PROPOSED ROOF PLAN

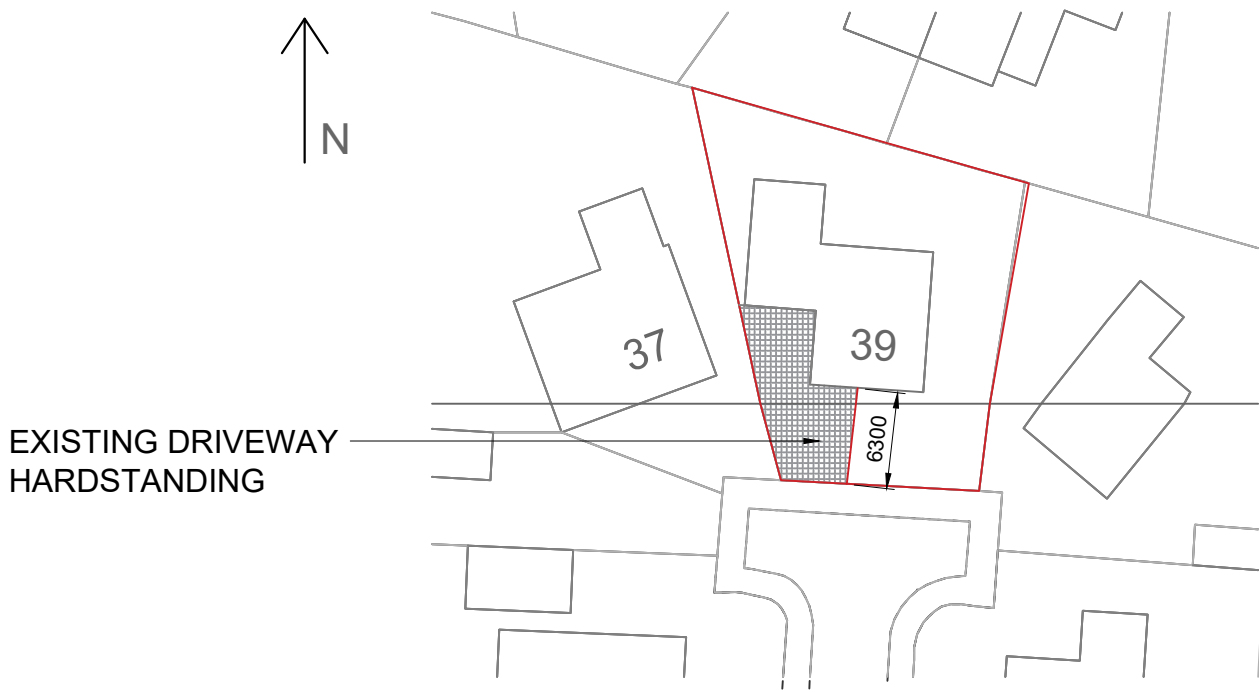


EXISTING SITE PLAN

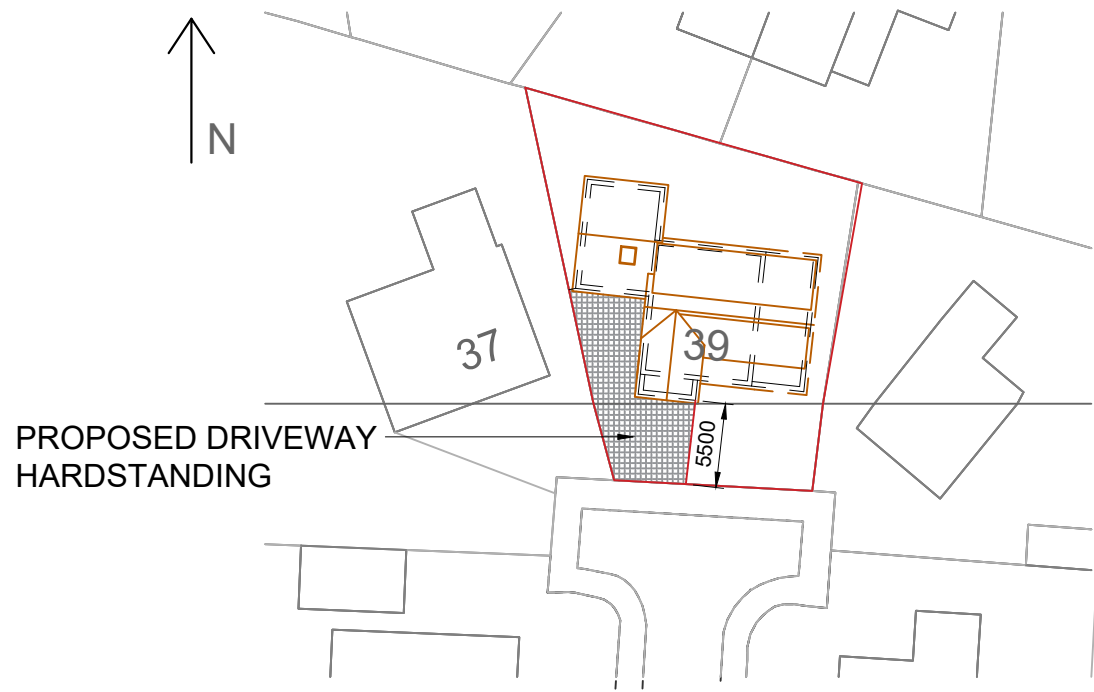

PROPOSED SITE PLAN

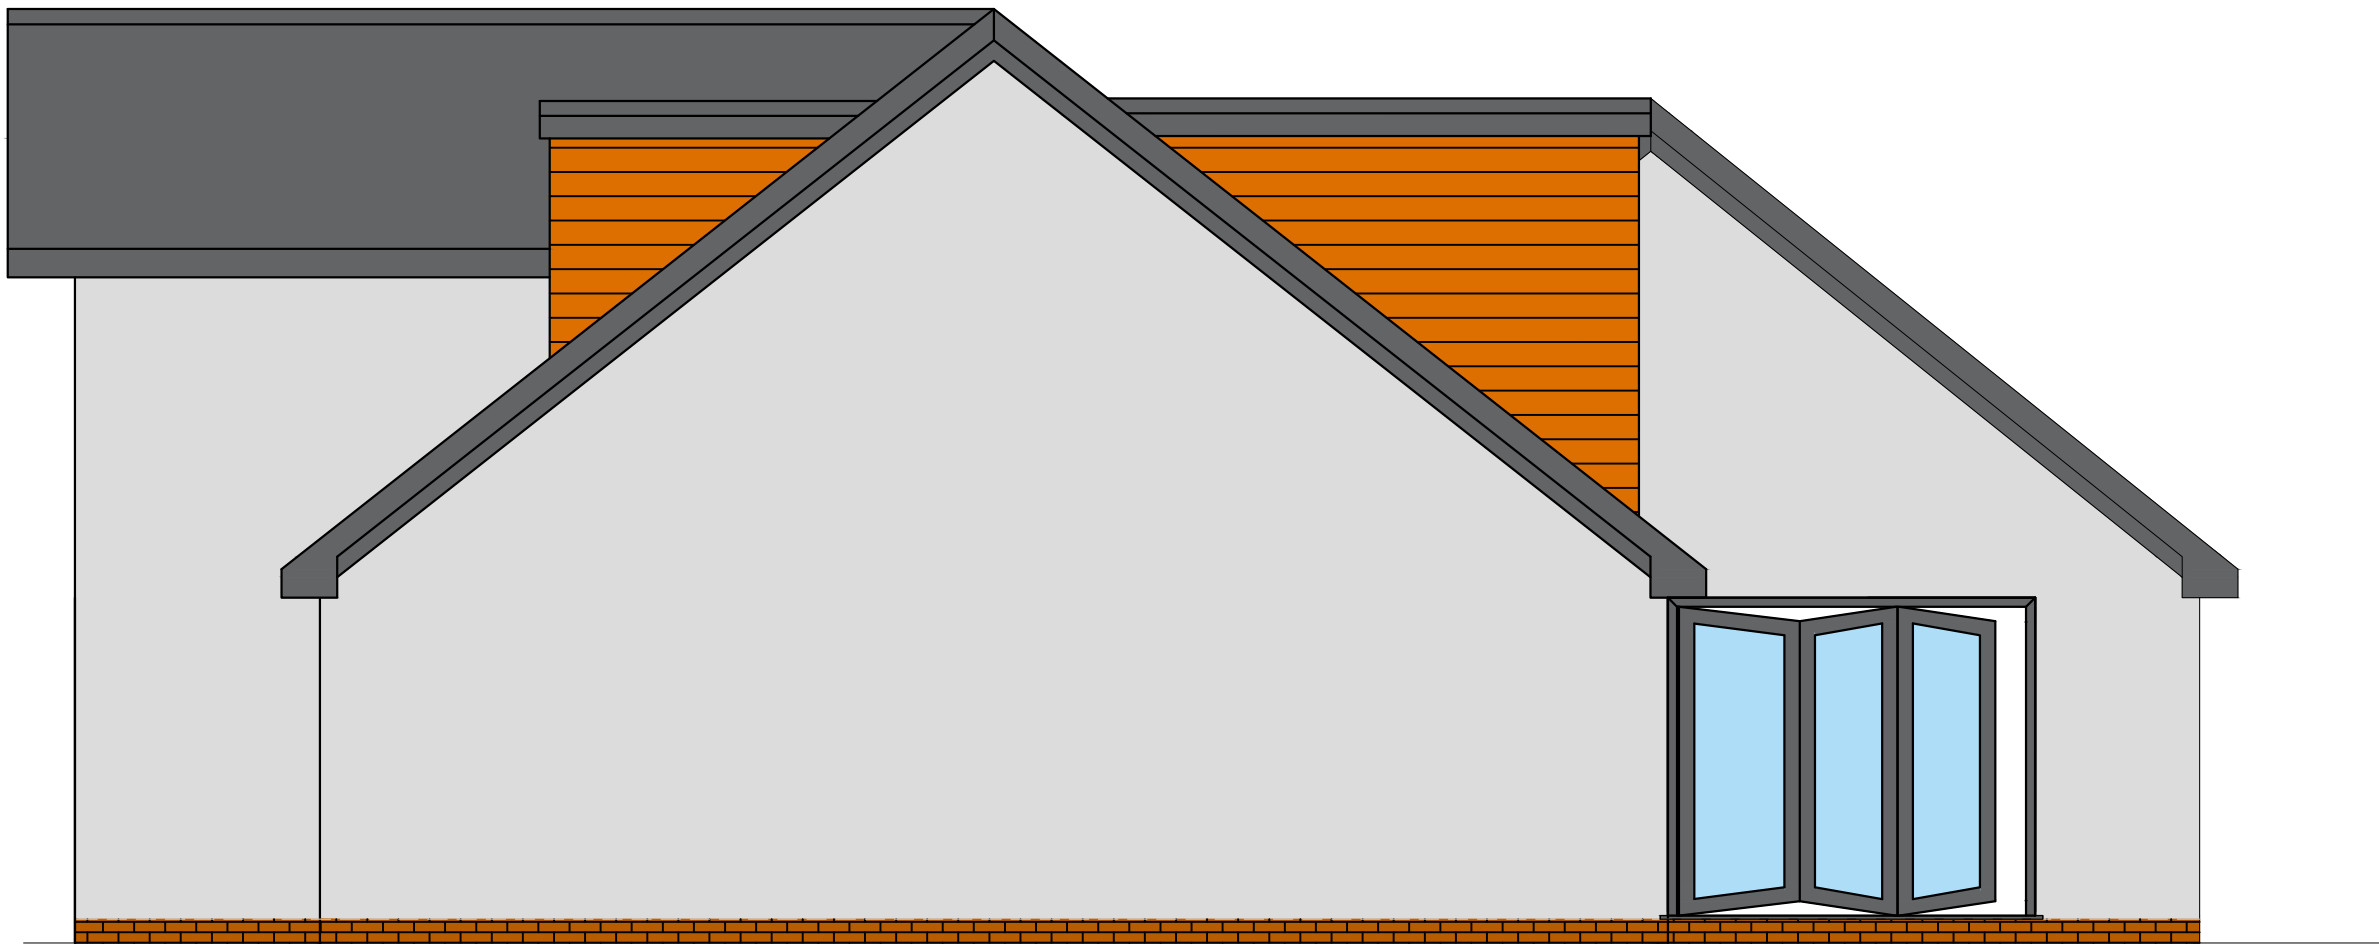

PROPOSED SIDE ELEVATION

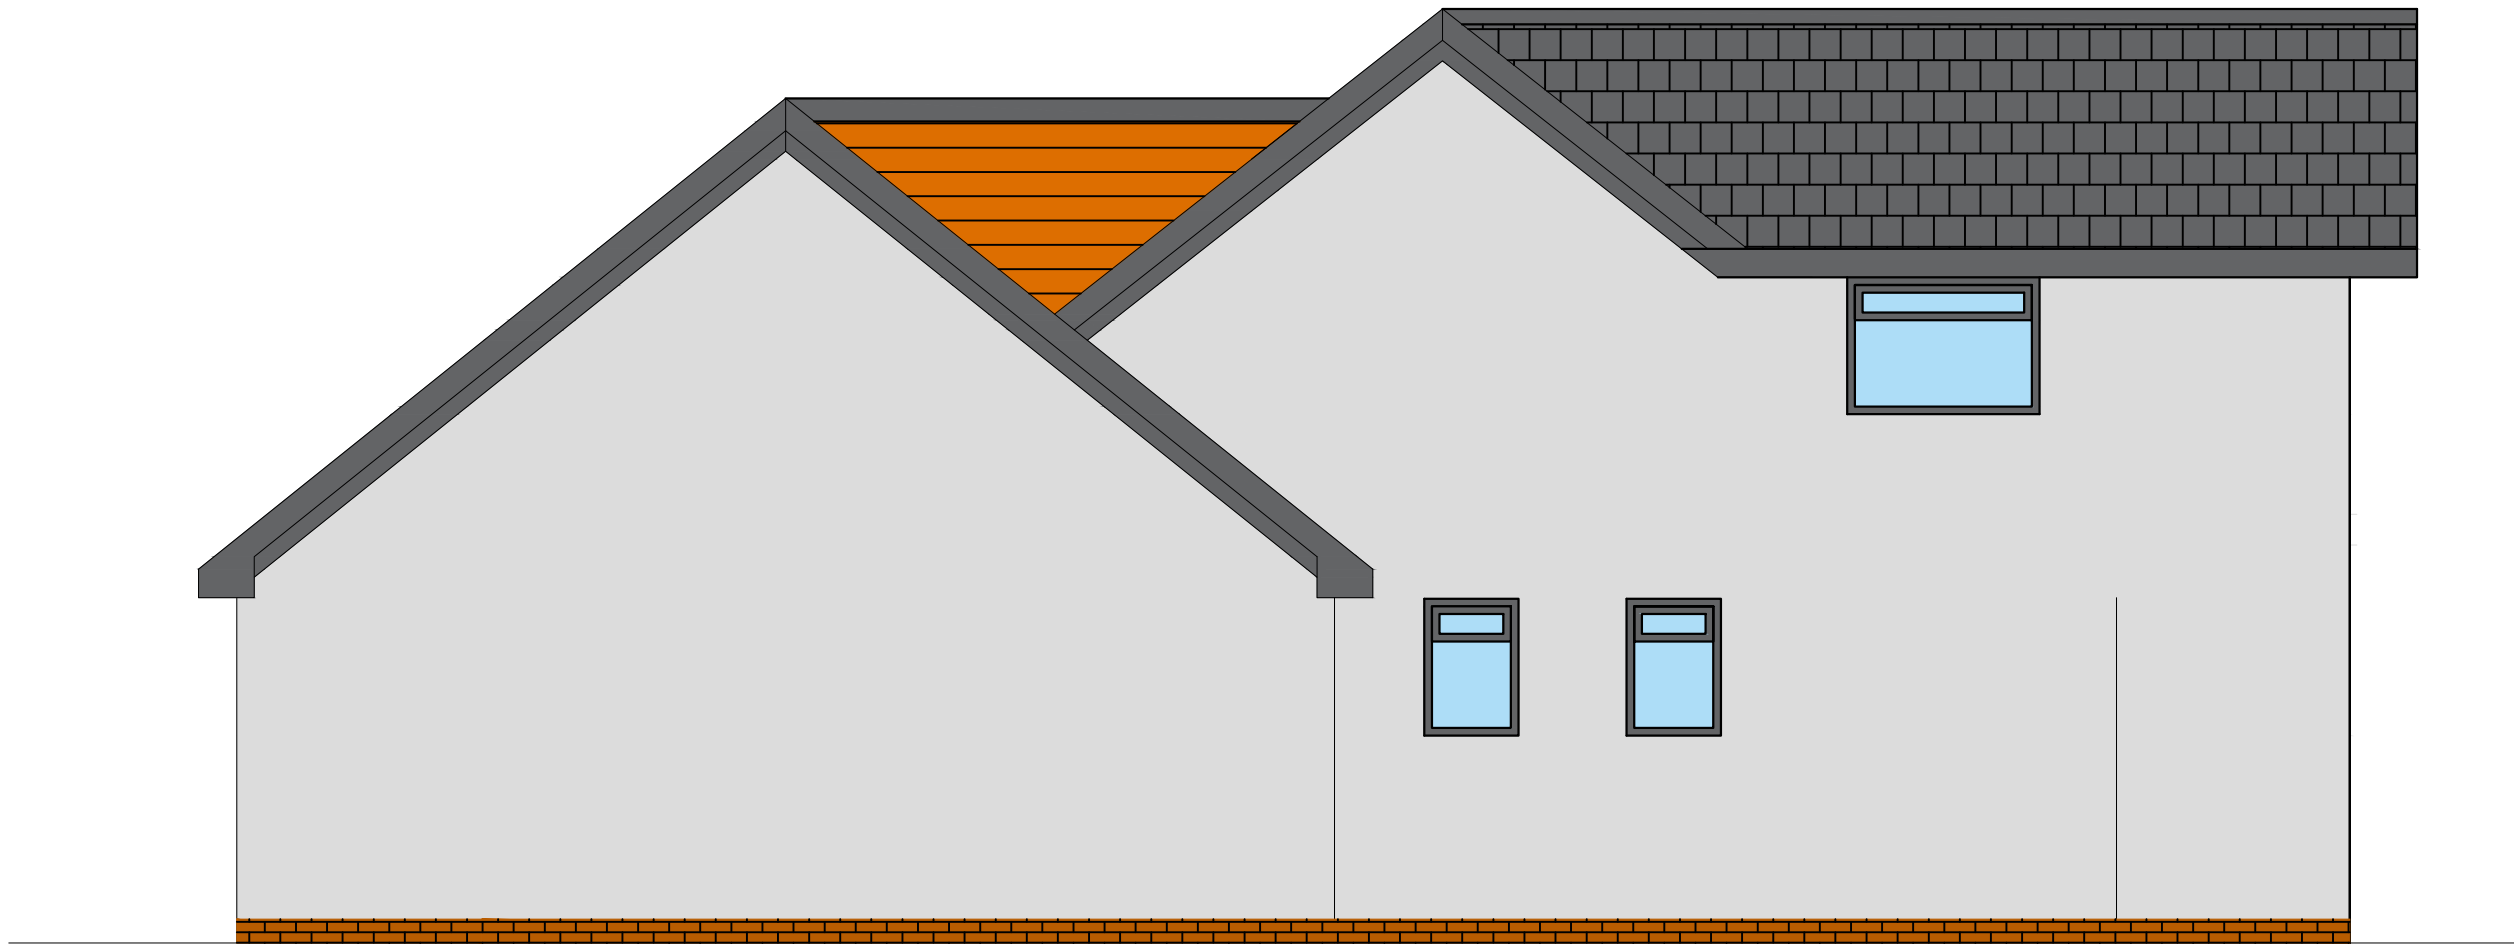

PROPOSED SIDE ELEVATION