
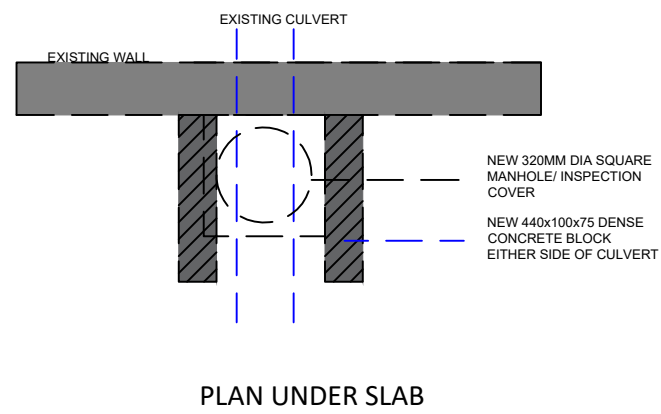
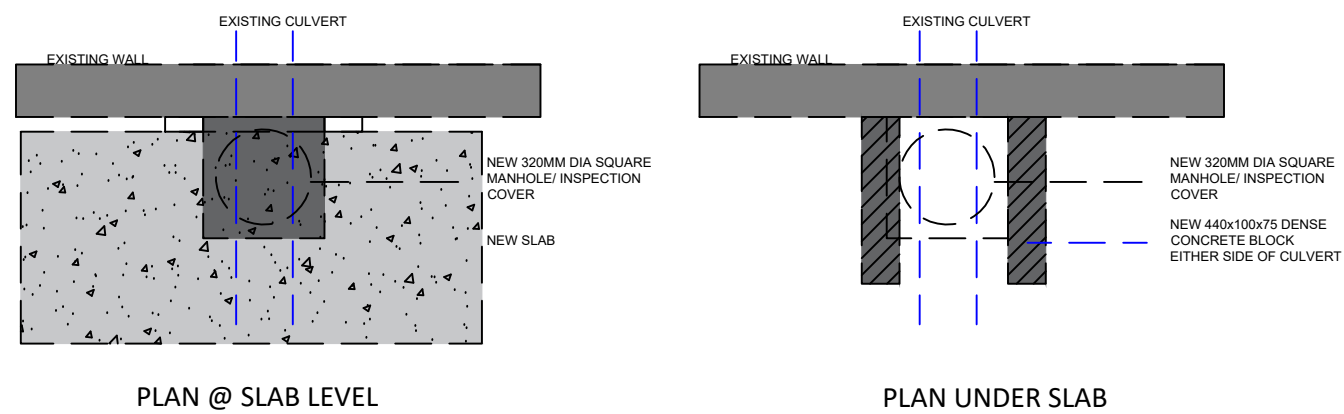
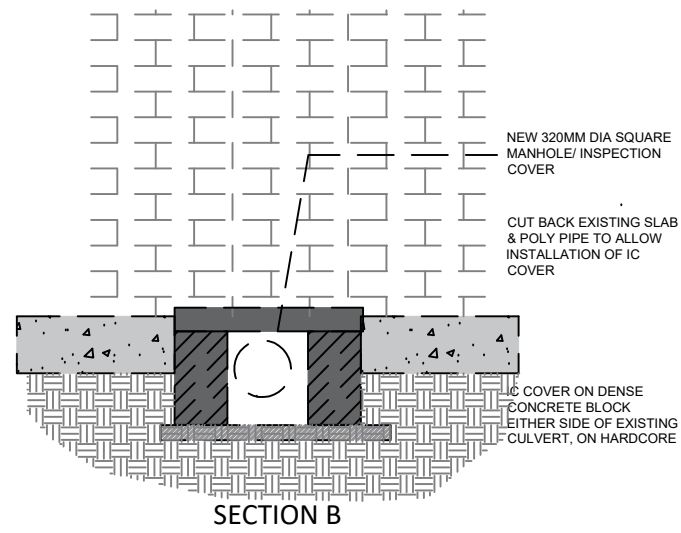


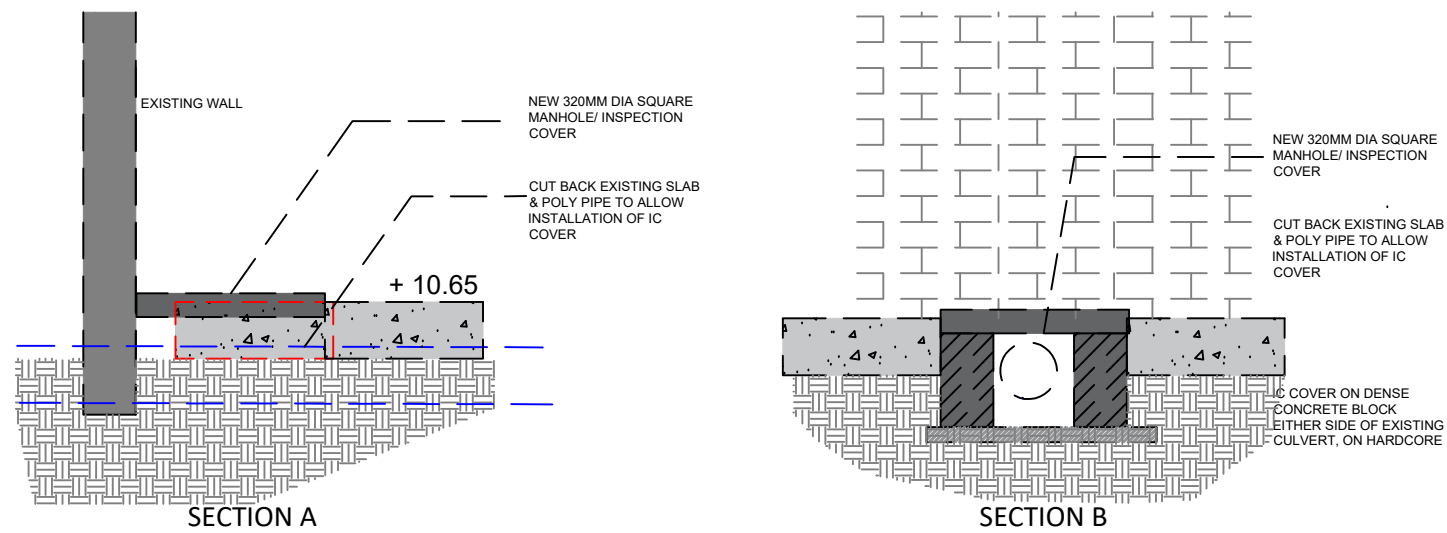

DETAILS 1:20

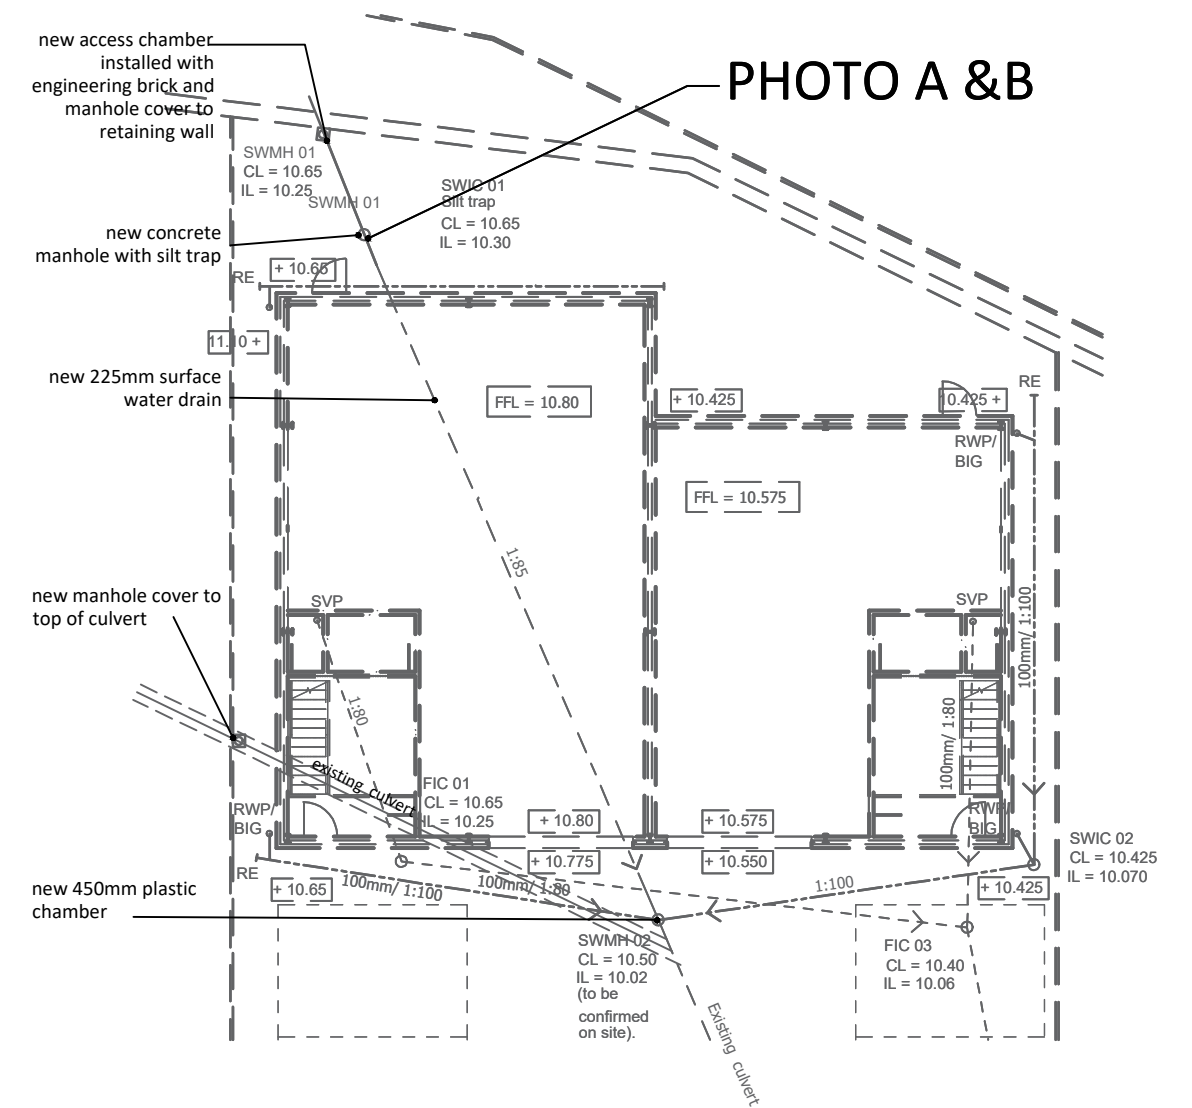


PHOTO A & B

Client:	Pavetec Solutions Ltd.
Project Name:	8-10 Spring Vale Street
Drawing Title:	PROPOSED DETAILS @A3