
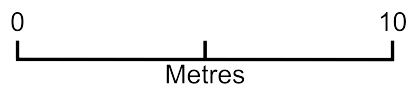


Existing site layout

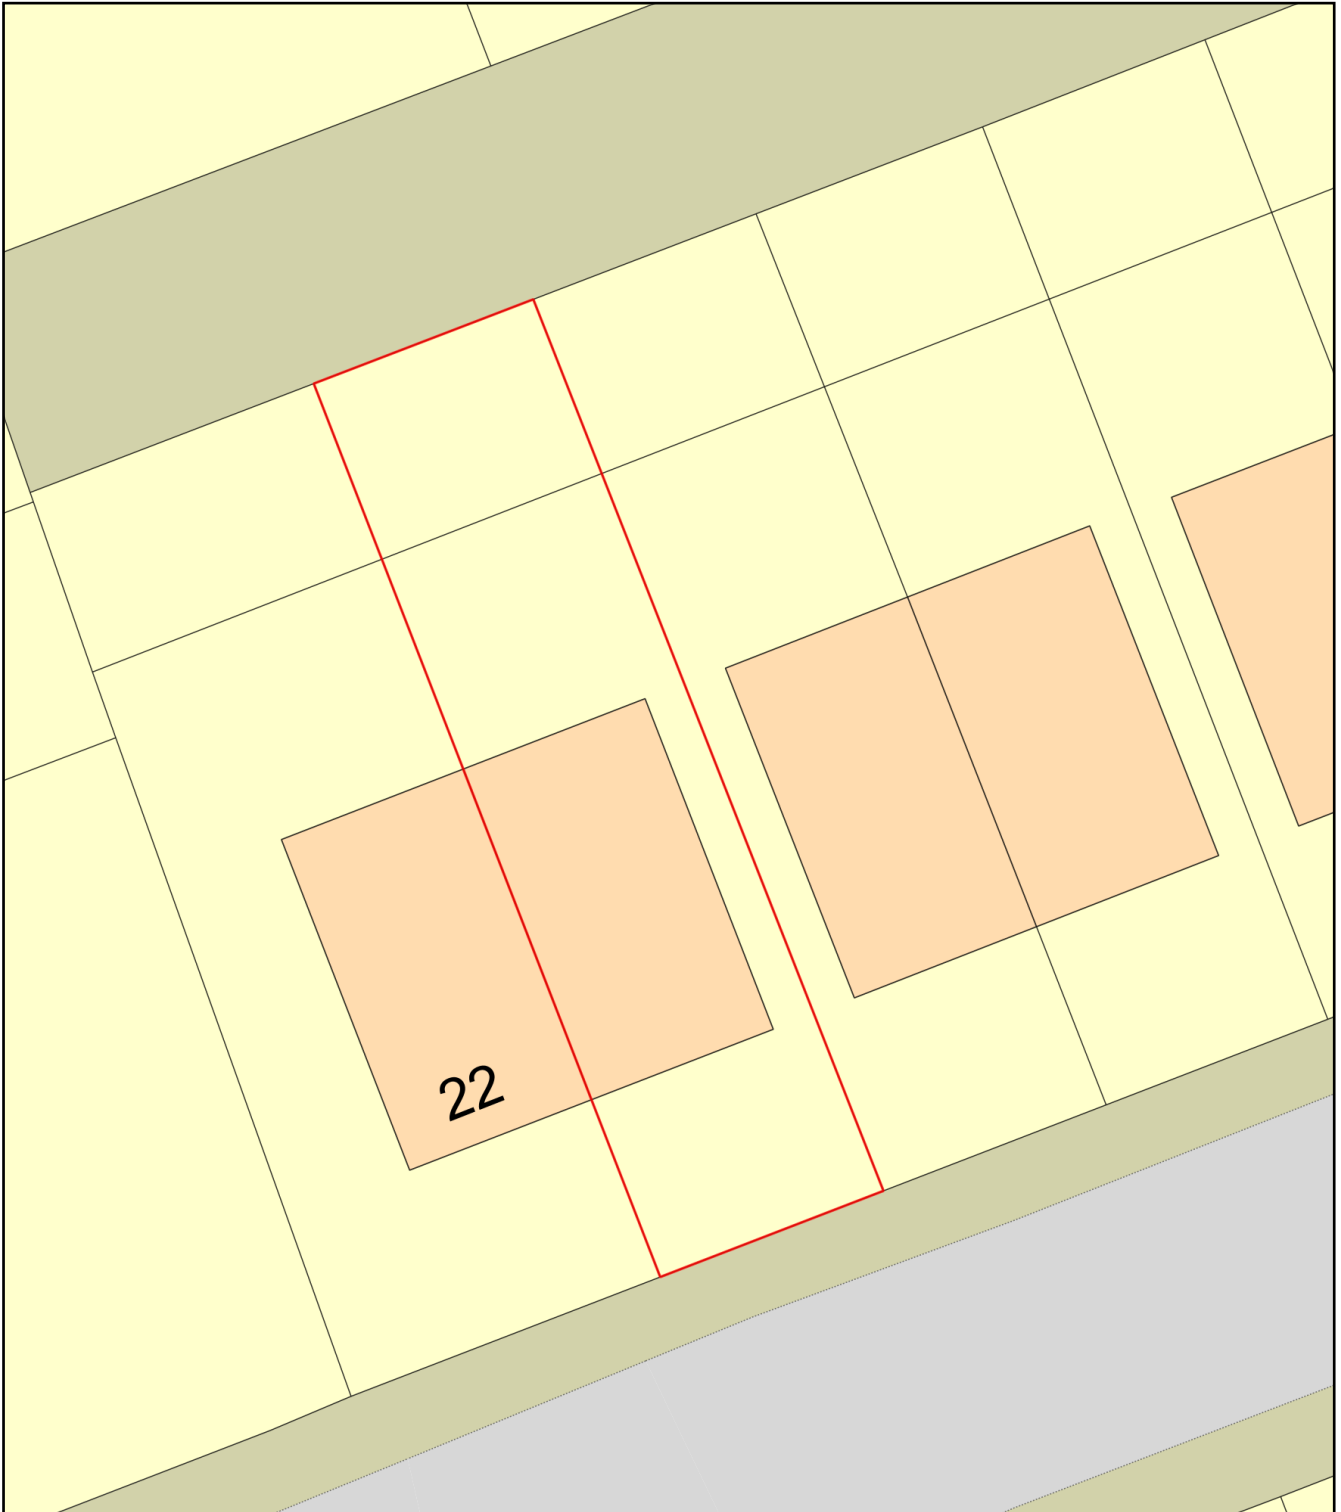

Plan Produced for: Numaan Kala

Date Produced: 08 Dec 2023

Plan Reference Number: TQRQM23342232116556

Scale: 1:200 @ A4