
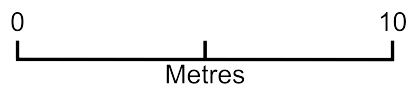


Proposed heat pump layout

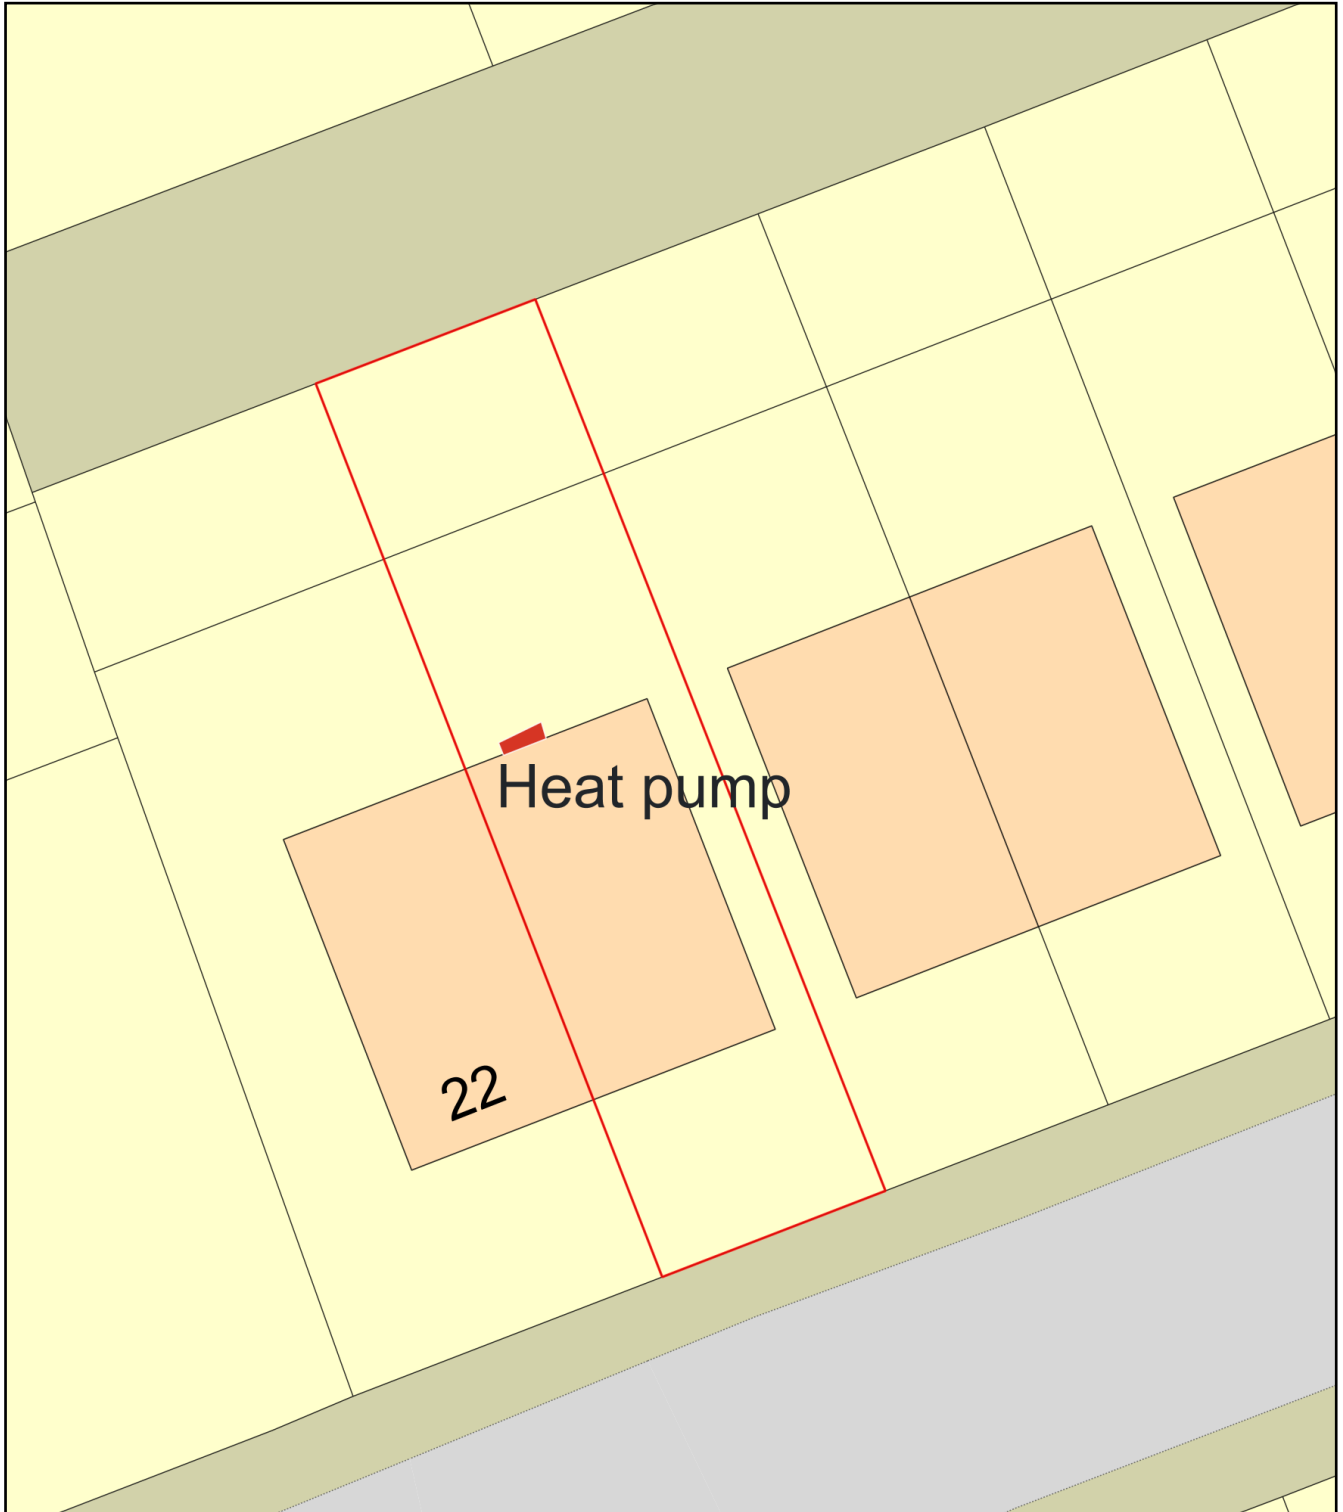

Plan Produced for: Numaan Kala

Date Produced: 08 Dec 2023

Plan Reference Number: TQRQM23342231531798

Scale: 1:200 @ A4