


Location Plan
Scale 1:1250

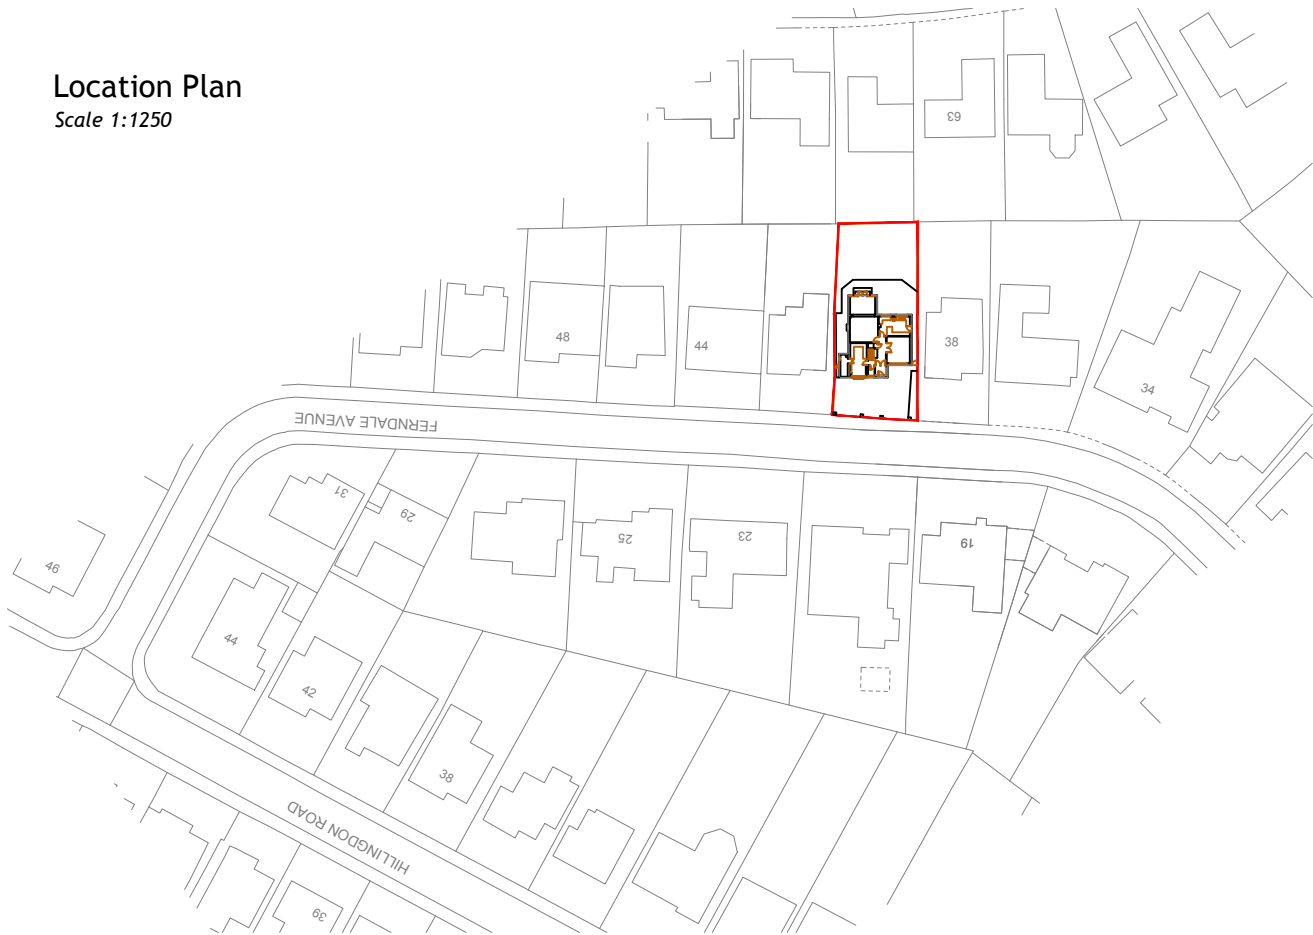

Aerial View

Block Plan
Scale 1:500



EDIFICE

Building Consultants Limited

email: nick@edificebc.co.uk

mobile: 07917125231

Architecture

Project Management

Consultancy

All levels and dimensions must be checked on site by contractor prior to commencement of works. Any variations must be reported to Edifice BC Ltd.

All information herein is in the copyright of Edifice BC Ltd. Copying in full or in part is forbidden without the written permission from Edifice BC Ltd.

PROJECT

Proposed Development at:

40 Ferndale Avenue

Whitefield

Bury

DRAWING TITLE

Existing Location and Block Plans

CLIENT

Mr J Bowden and Ms D Davy

DATE	Oct '22	DRAWING No	REV
DRAWN BY	NH	810-1.01	
SCALE	1:1250/500@A3		