


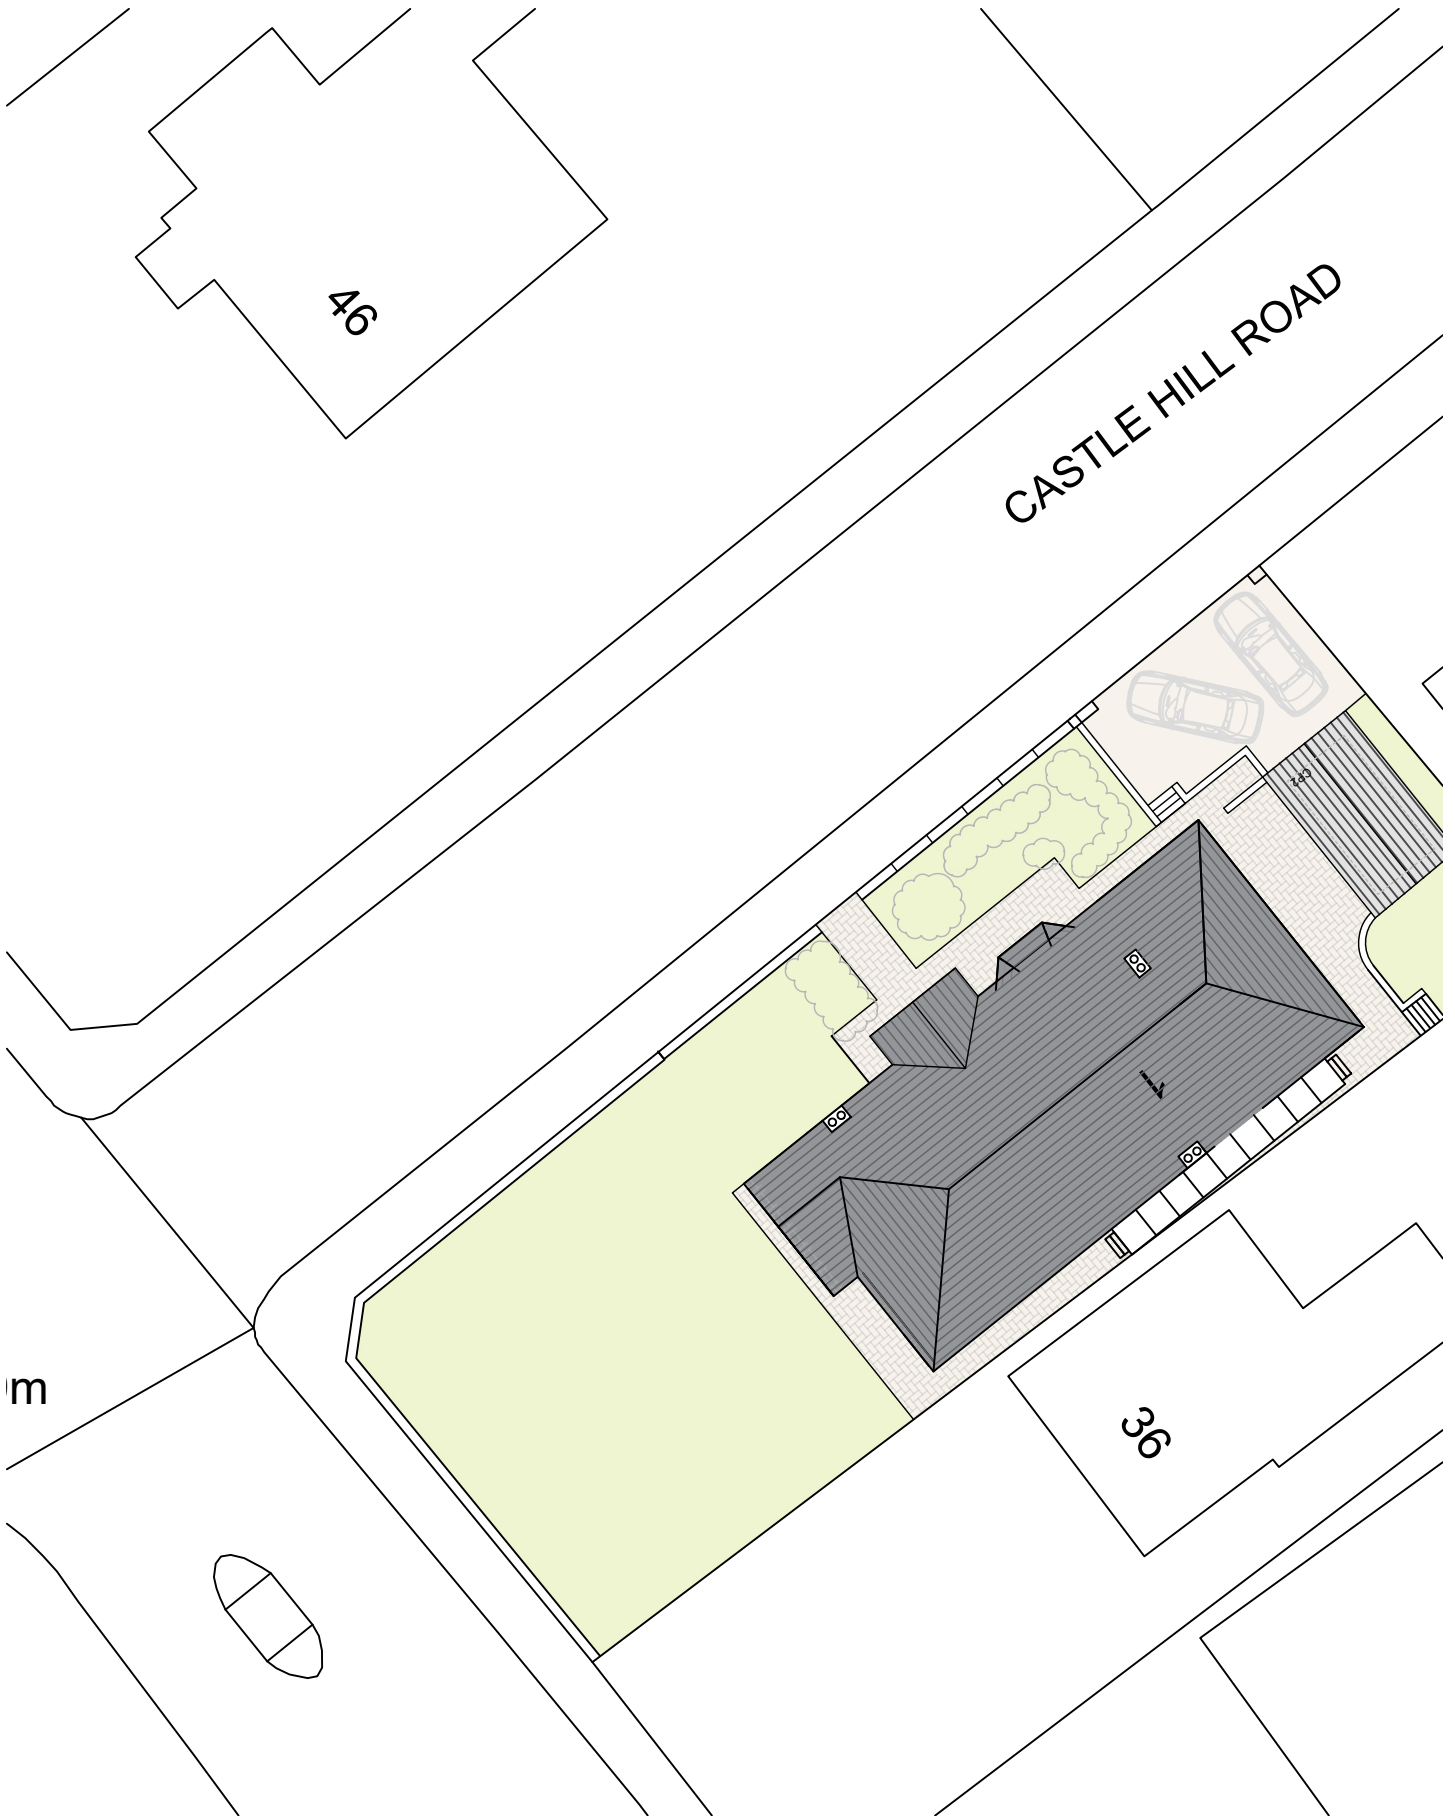

Client
Atif Aftab

Project
1 Castle Hill Road
Prestwich
Manchester
M25 0FR

Drawing
Block Plan

Date
15.08.2024

Job No - Dwg No - Rev

24055 - BP

Drawn by
HA

Scales
1:250 @ A4

PEAK
ARCHITECTURE
Planning & Architectural
Design Services

22 Hebrew Road, Burnley,
Lancashire, BB10 1NW

Tel: 01282 123456

Mob: 07927289422

Email:

Info@peakarchitecture.co.uk

Website:

www.peakarchitecture.co.uk