



Location Plan (Scale - 1:1250)





Site Plan (Scale - 1:500)

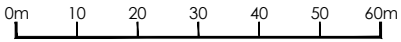

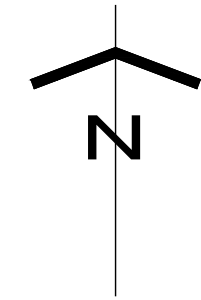

Location Plan (Scale - 1:1250)

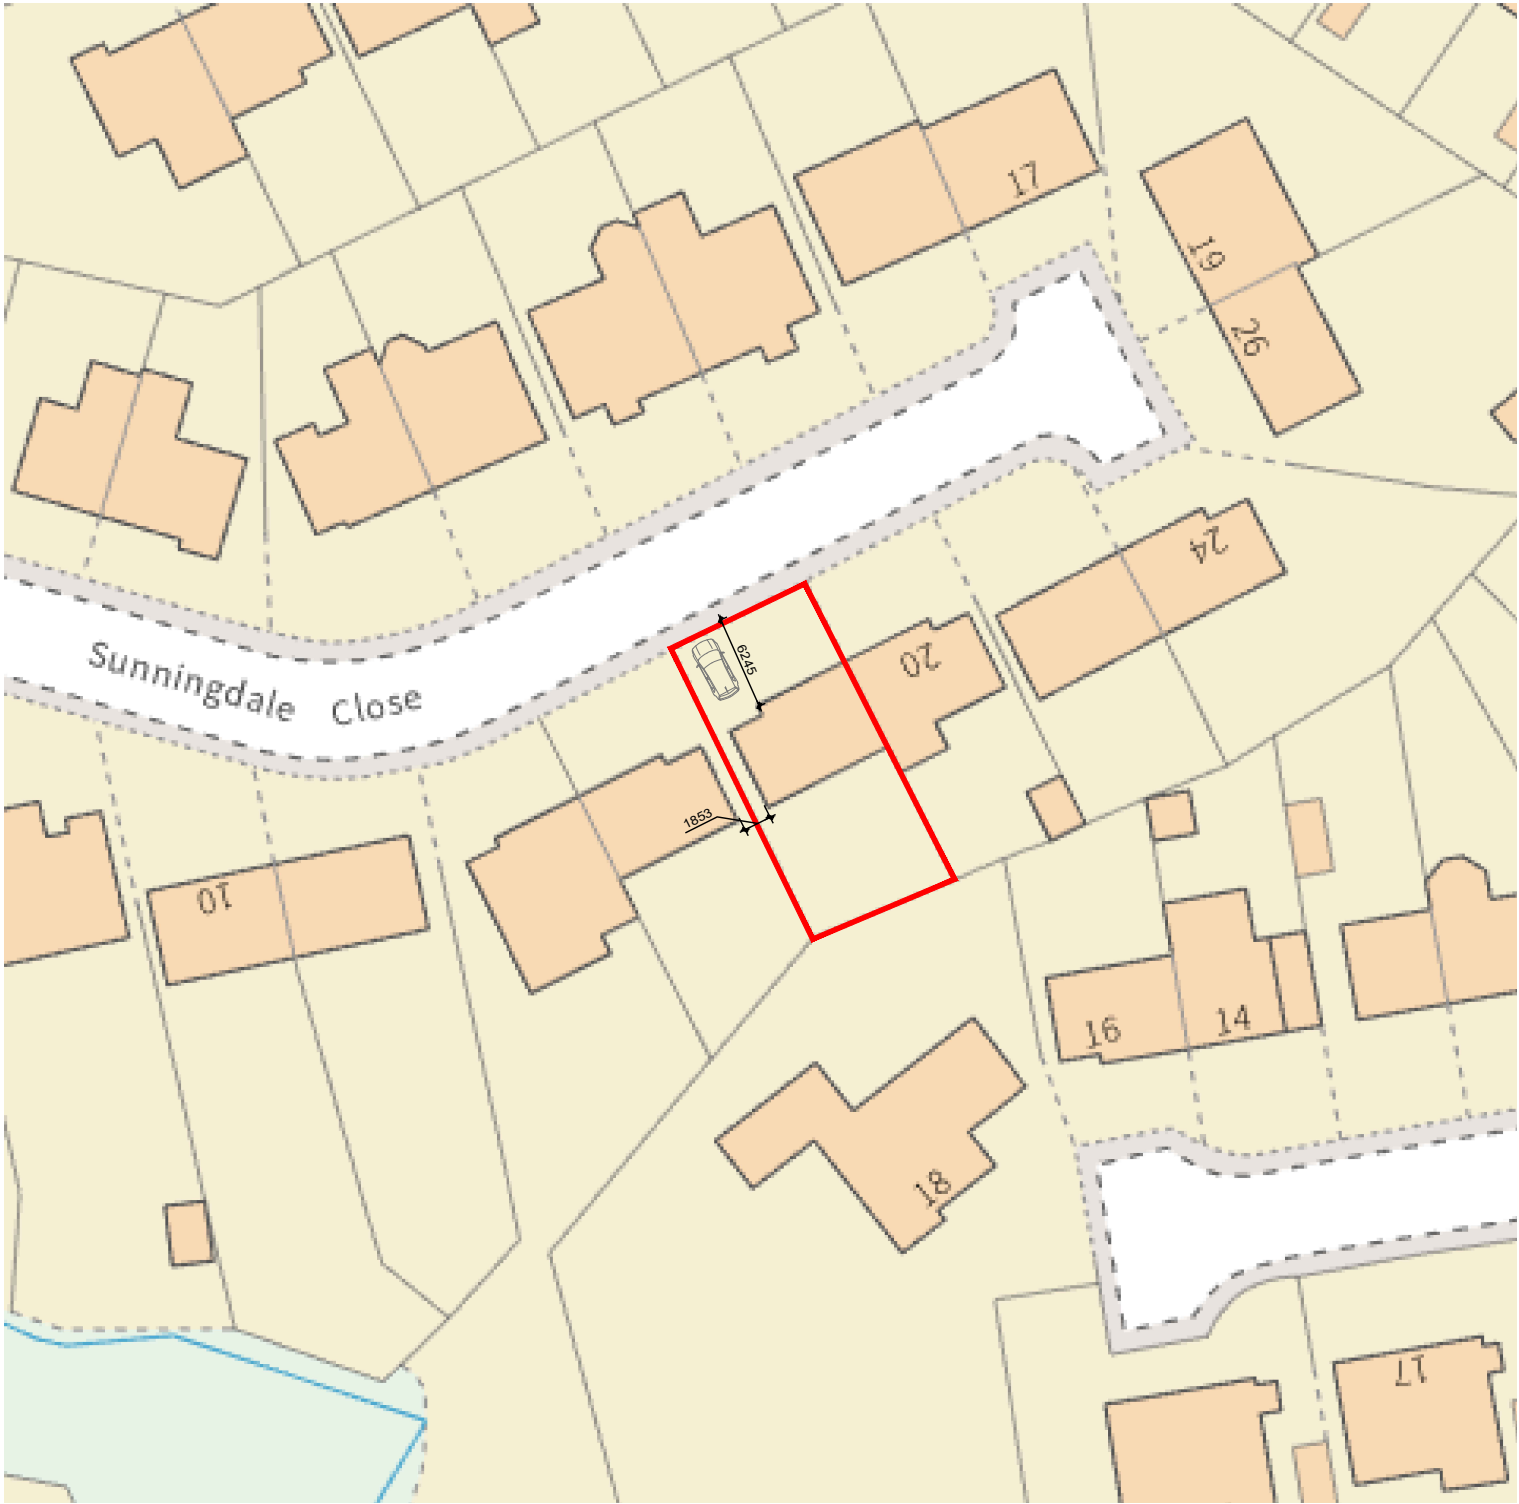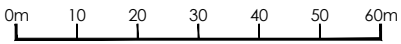

Site Plan (Scale - 1:500)

