



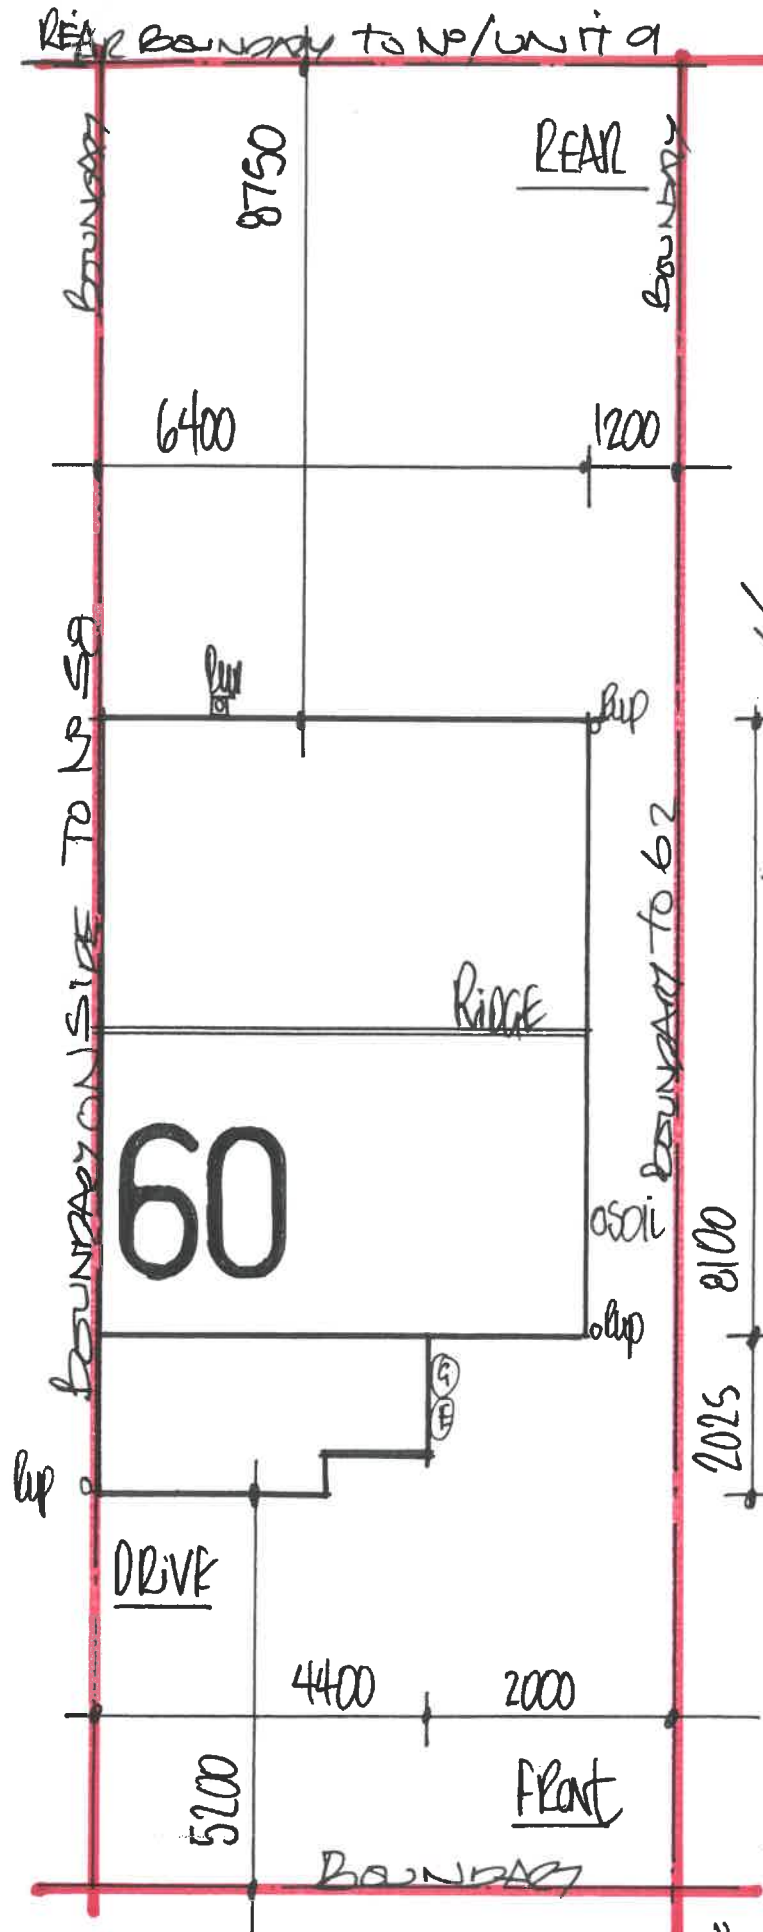


1:100 EXISTING "BLOCK PLAN"

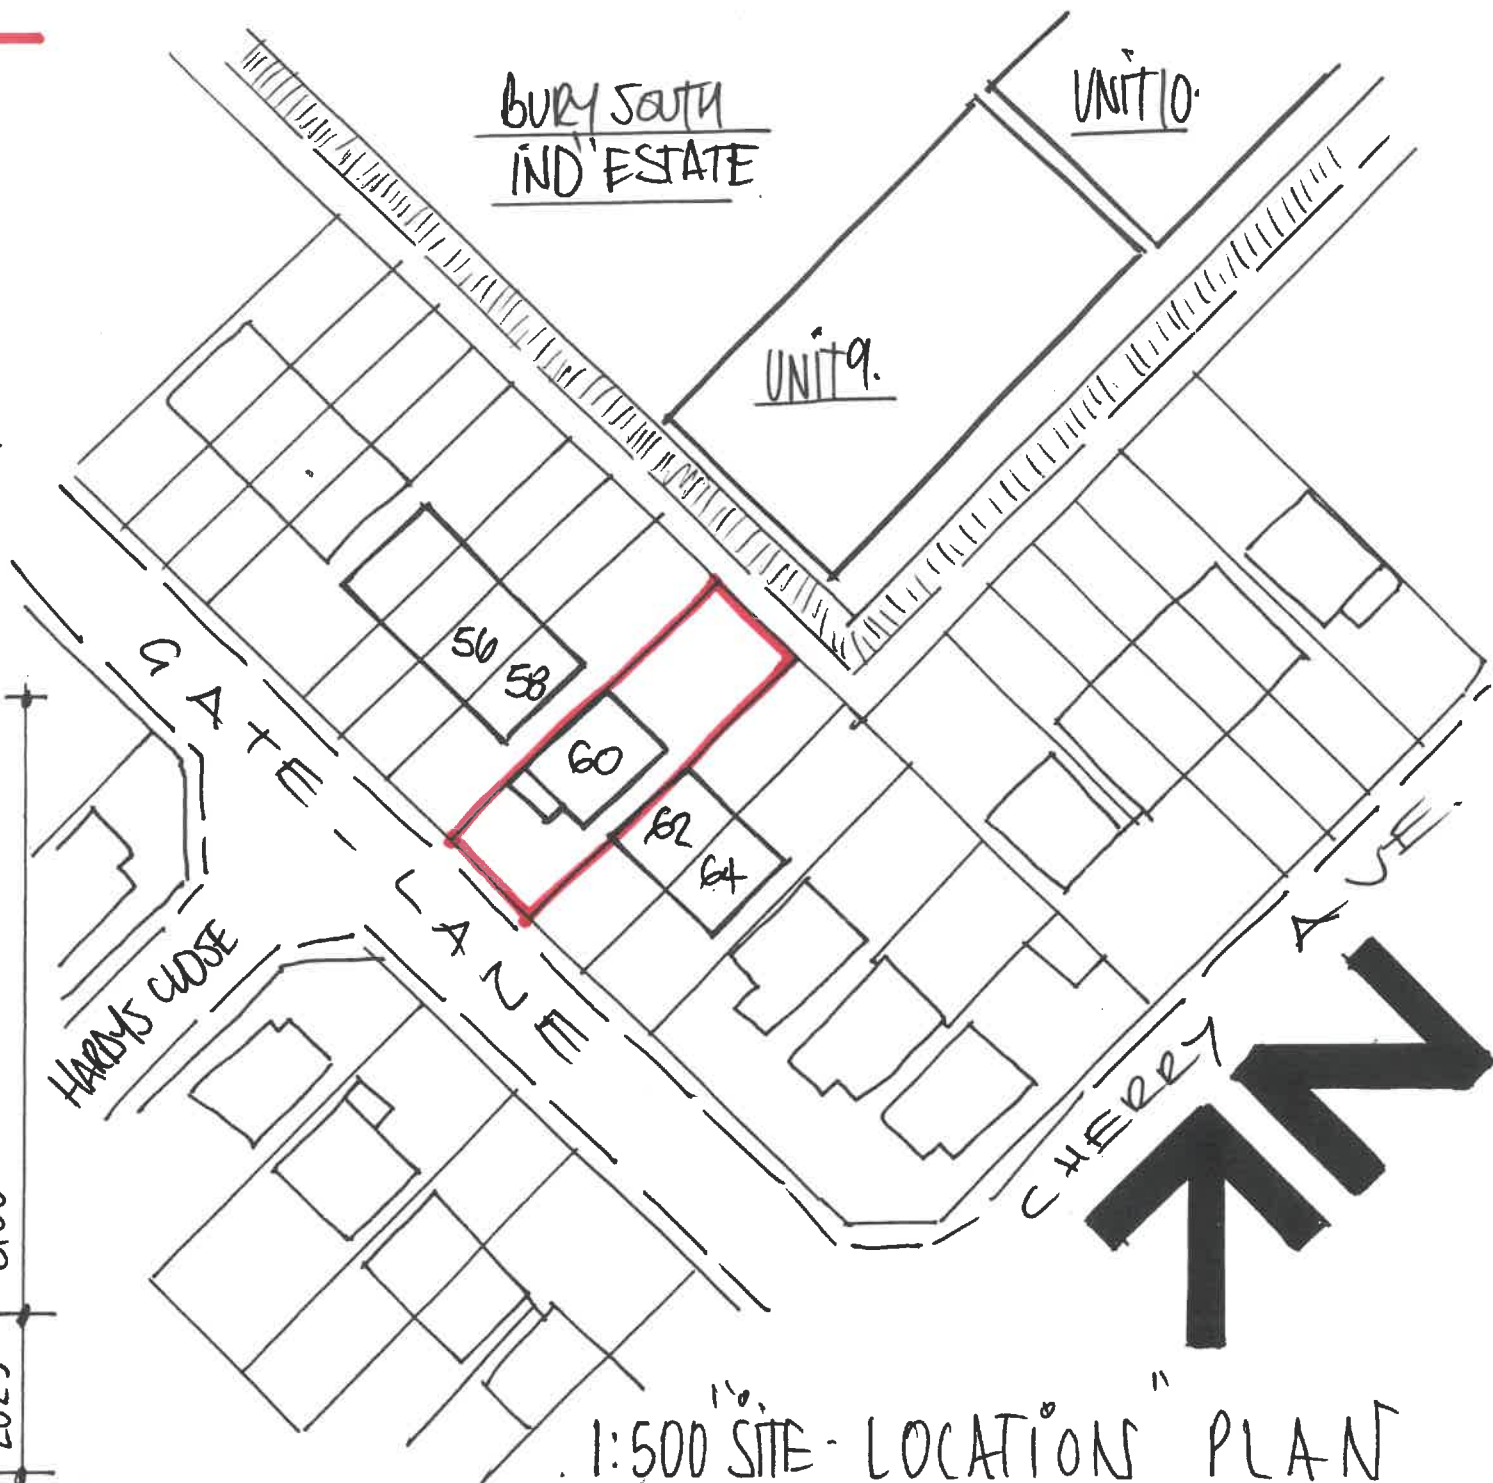

ADDRESS:-
 NO: 60 Gate Lane,
 Radcliffe, M26 2AF,
 M/C.
 OCT'2021

DRG NO: 1

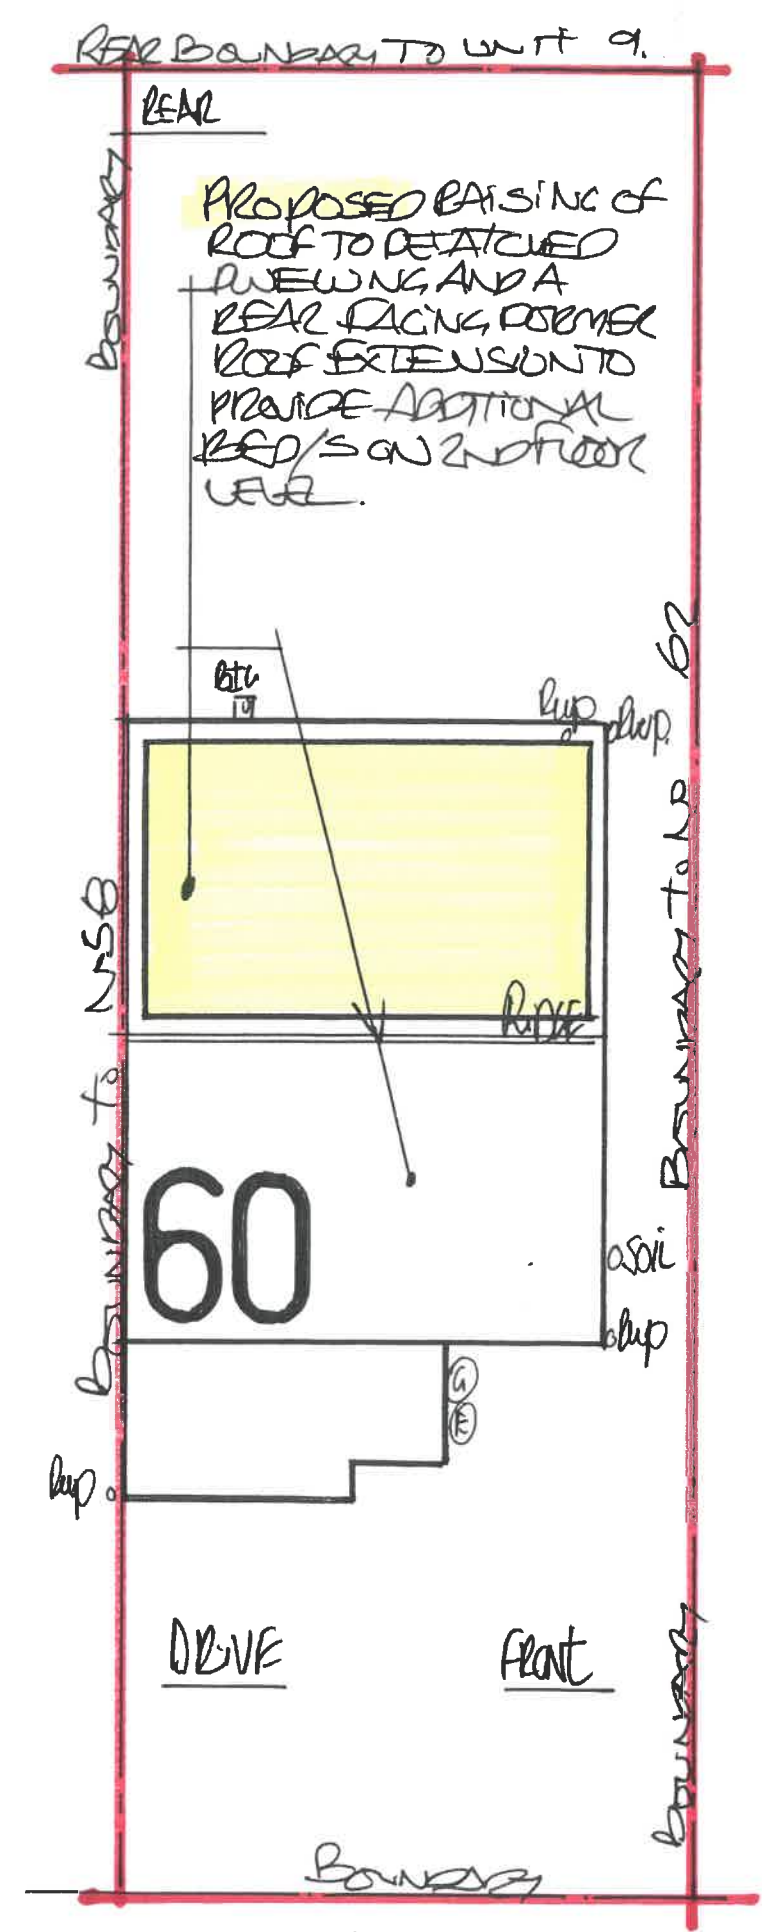

1:100 PROPOSED "BLOCK PLAN"