
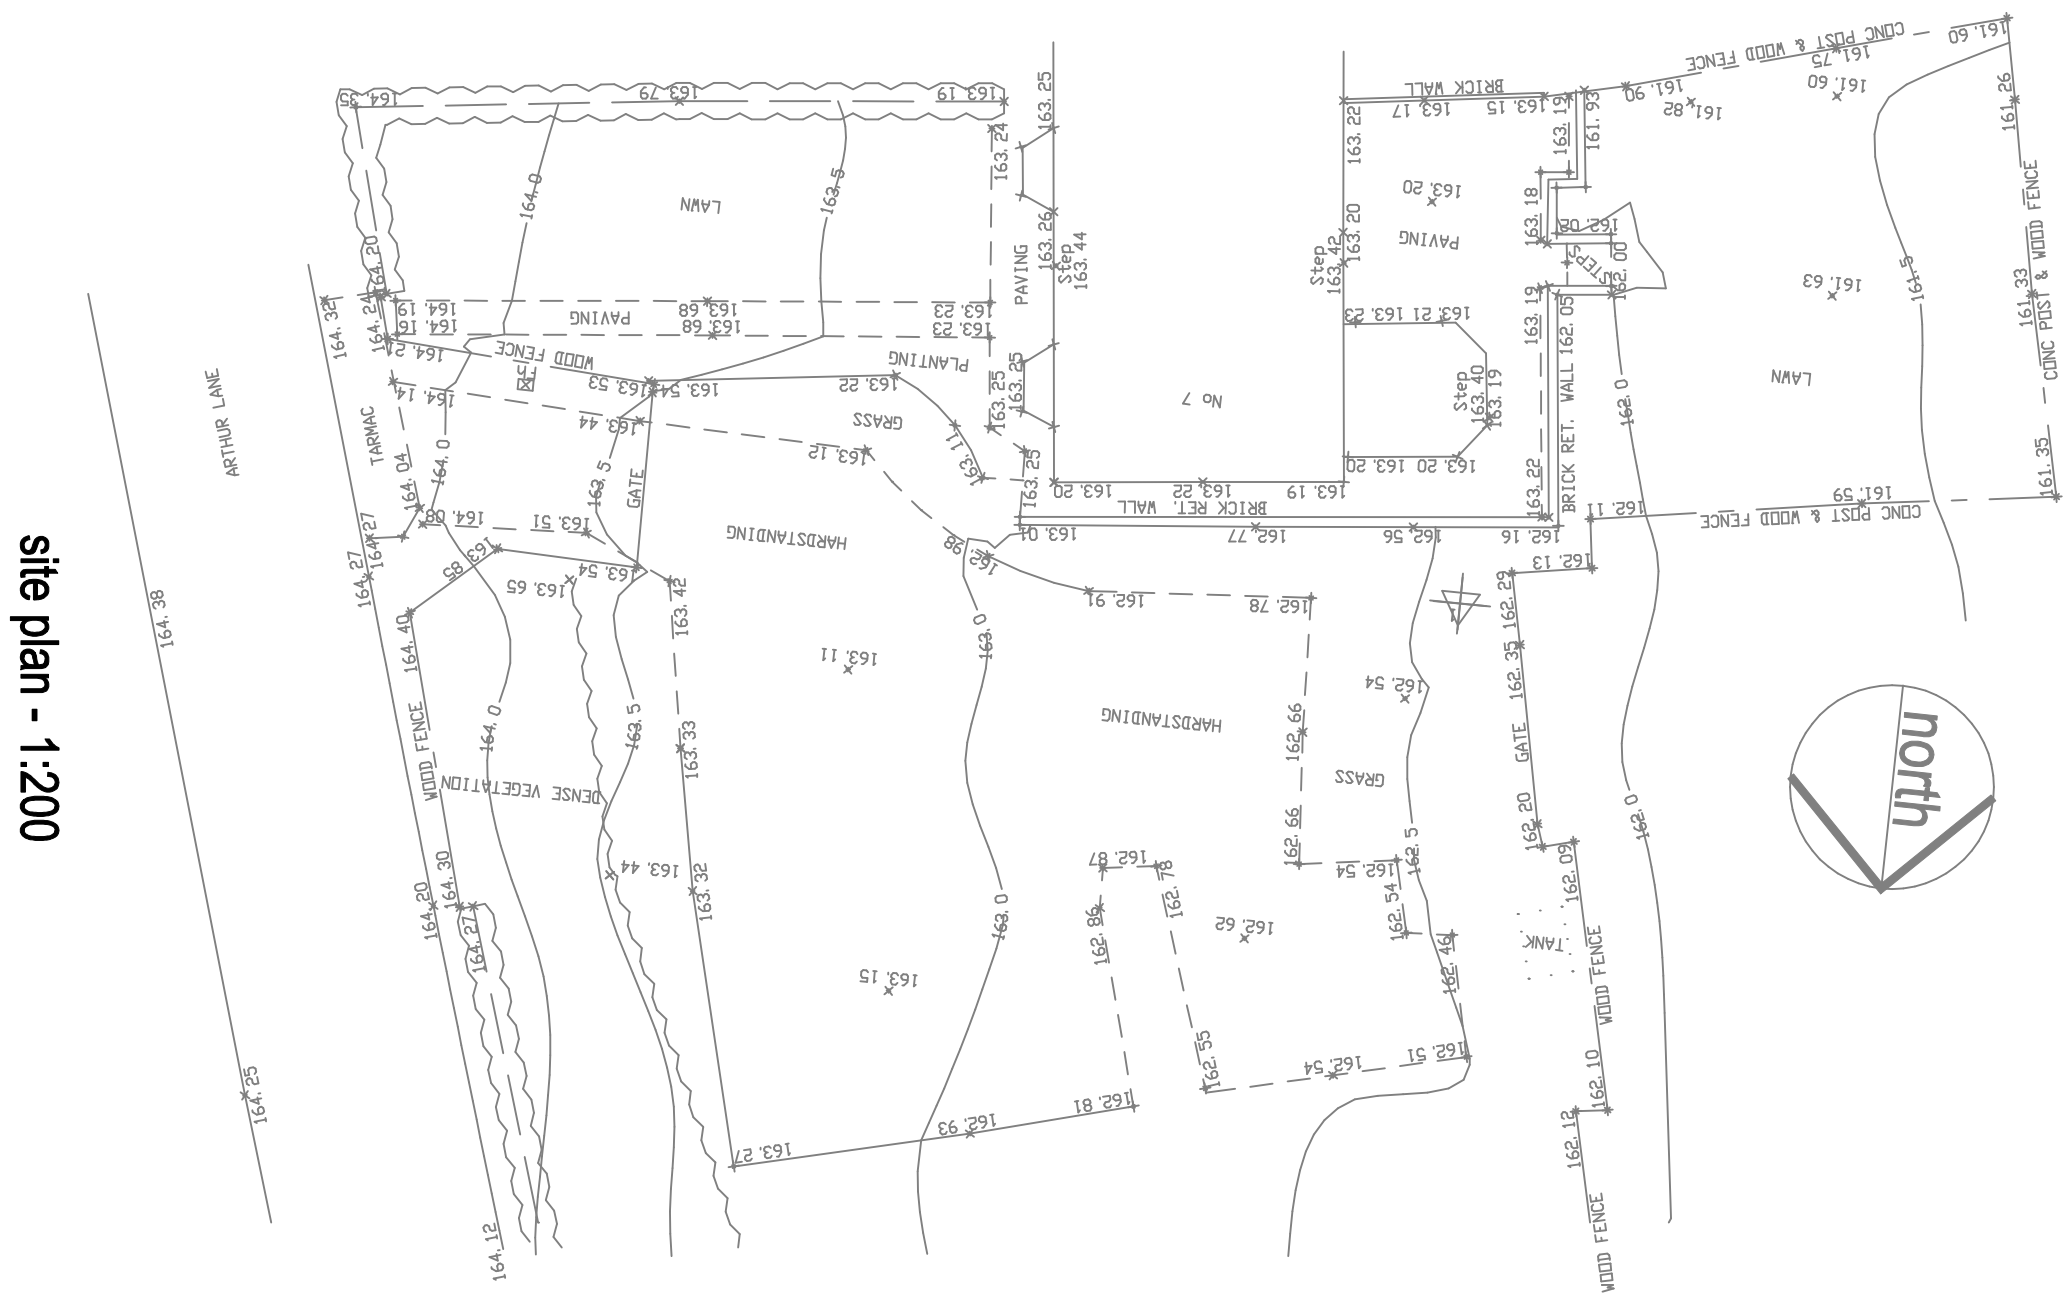
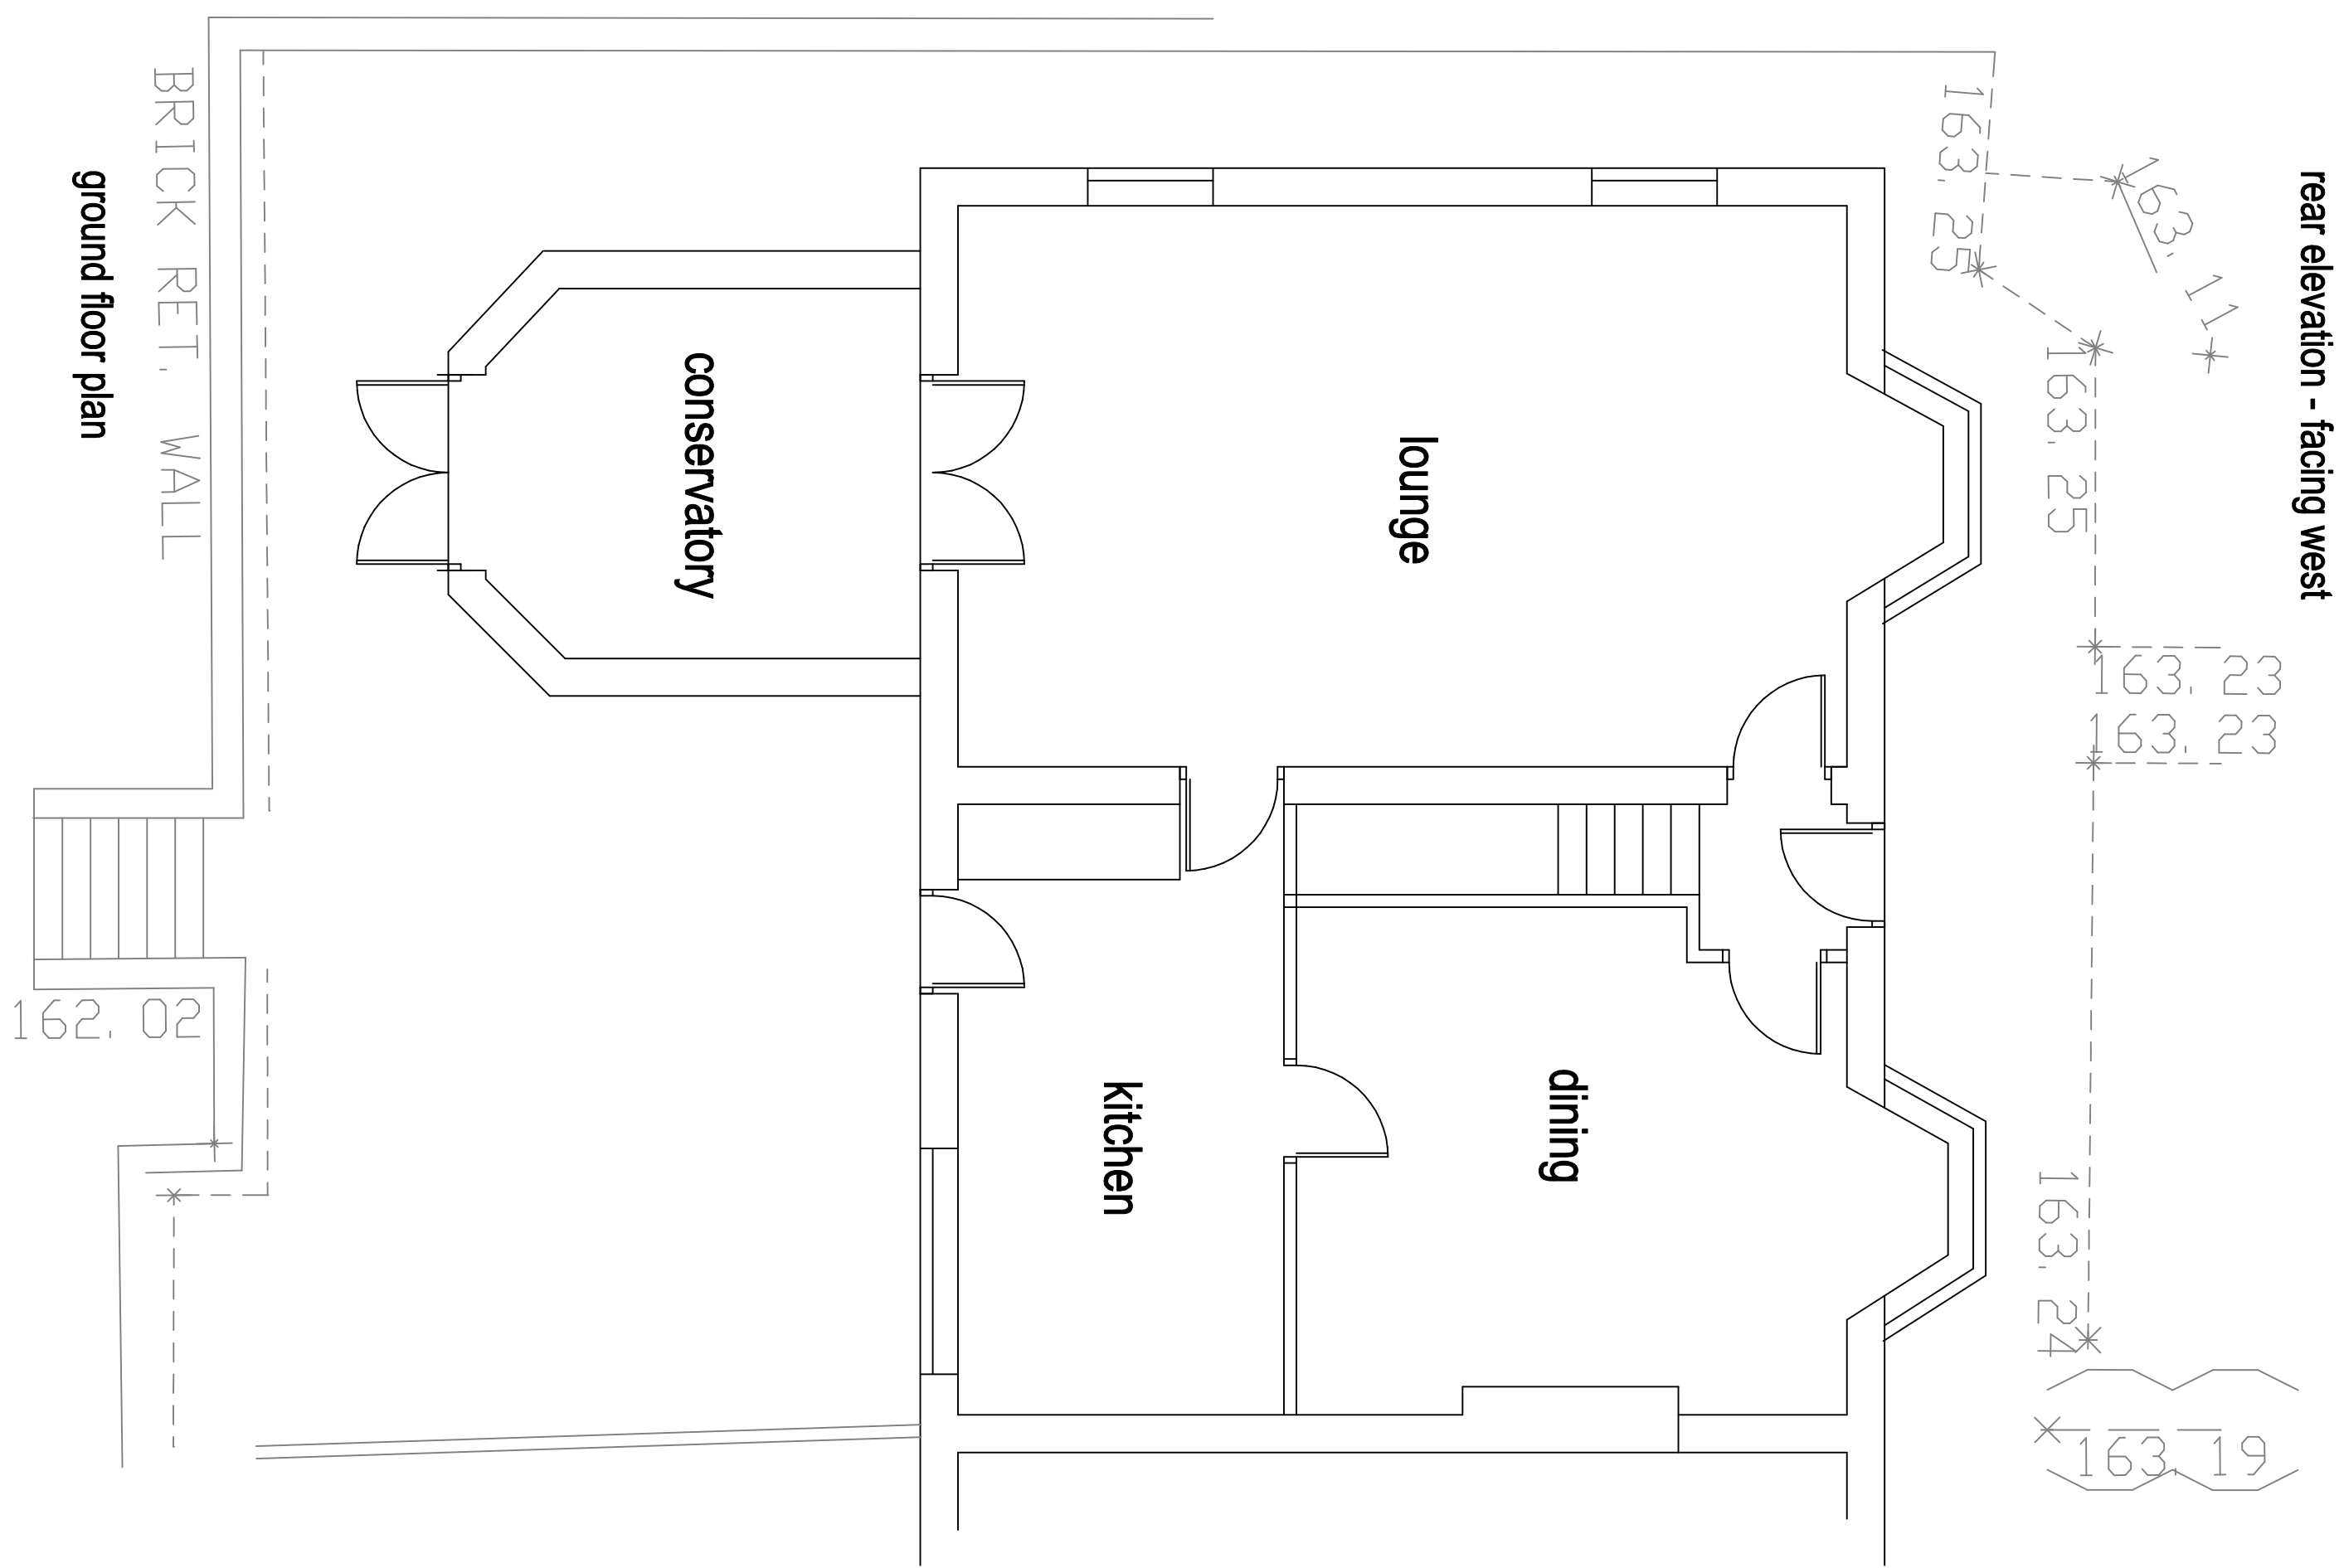


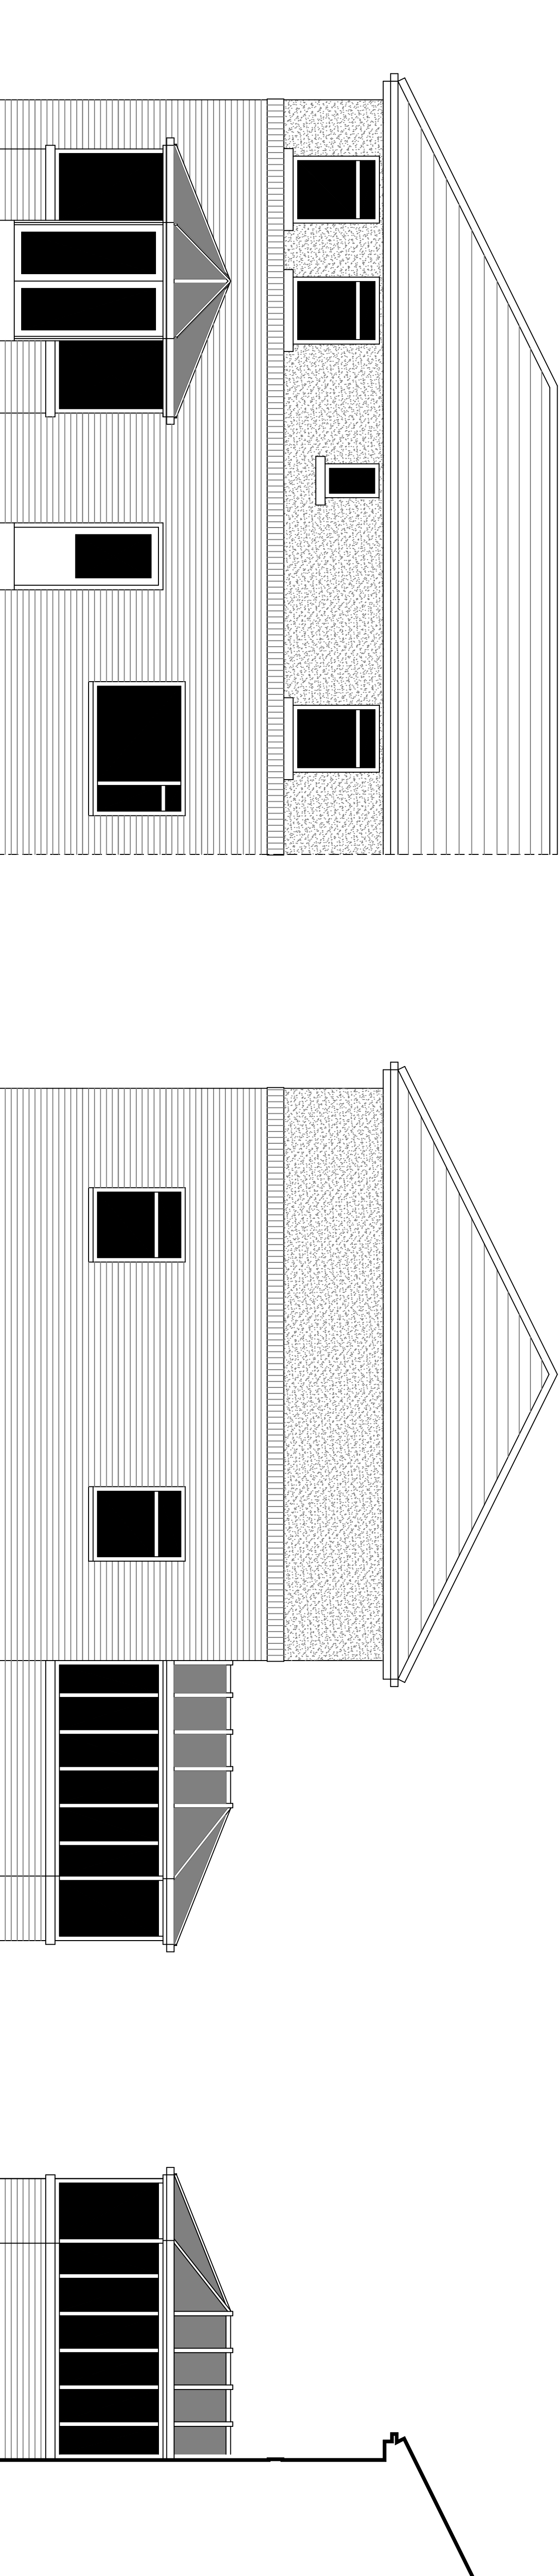

as existing


proposed single storey extension to rear and porch to front at

7 Arthur Lane

Ainsworth

Bolton

scale 1:50 1:200 @ A1

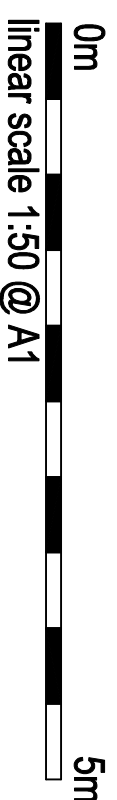

drawing number GS-07-11-23-EX