


3 Front - Proposed
1 : 100


4 Left Side - Proposed
1 : 100

5 Rear - Proposed
1 : 100


6 Right Side - Proposed
1 : 100

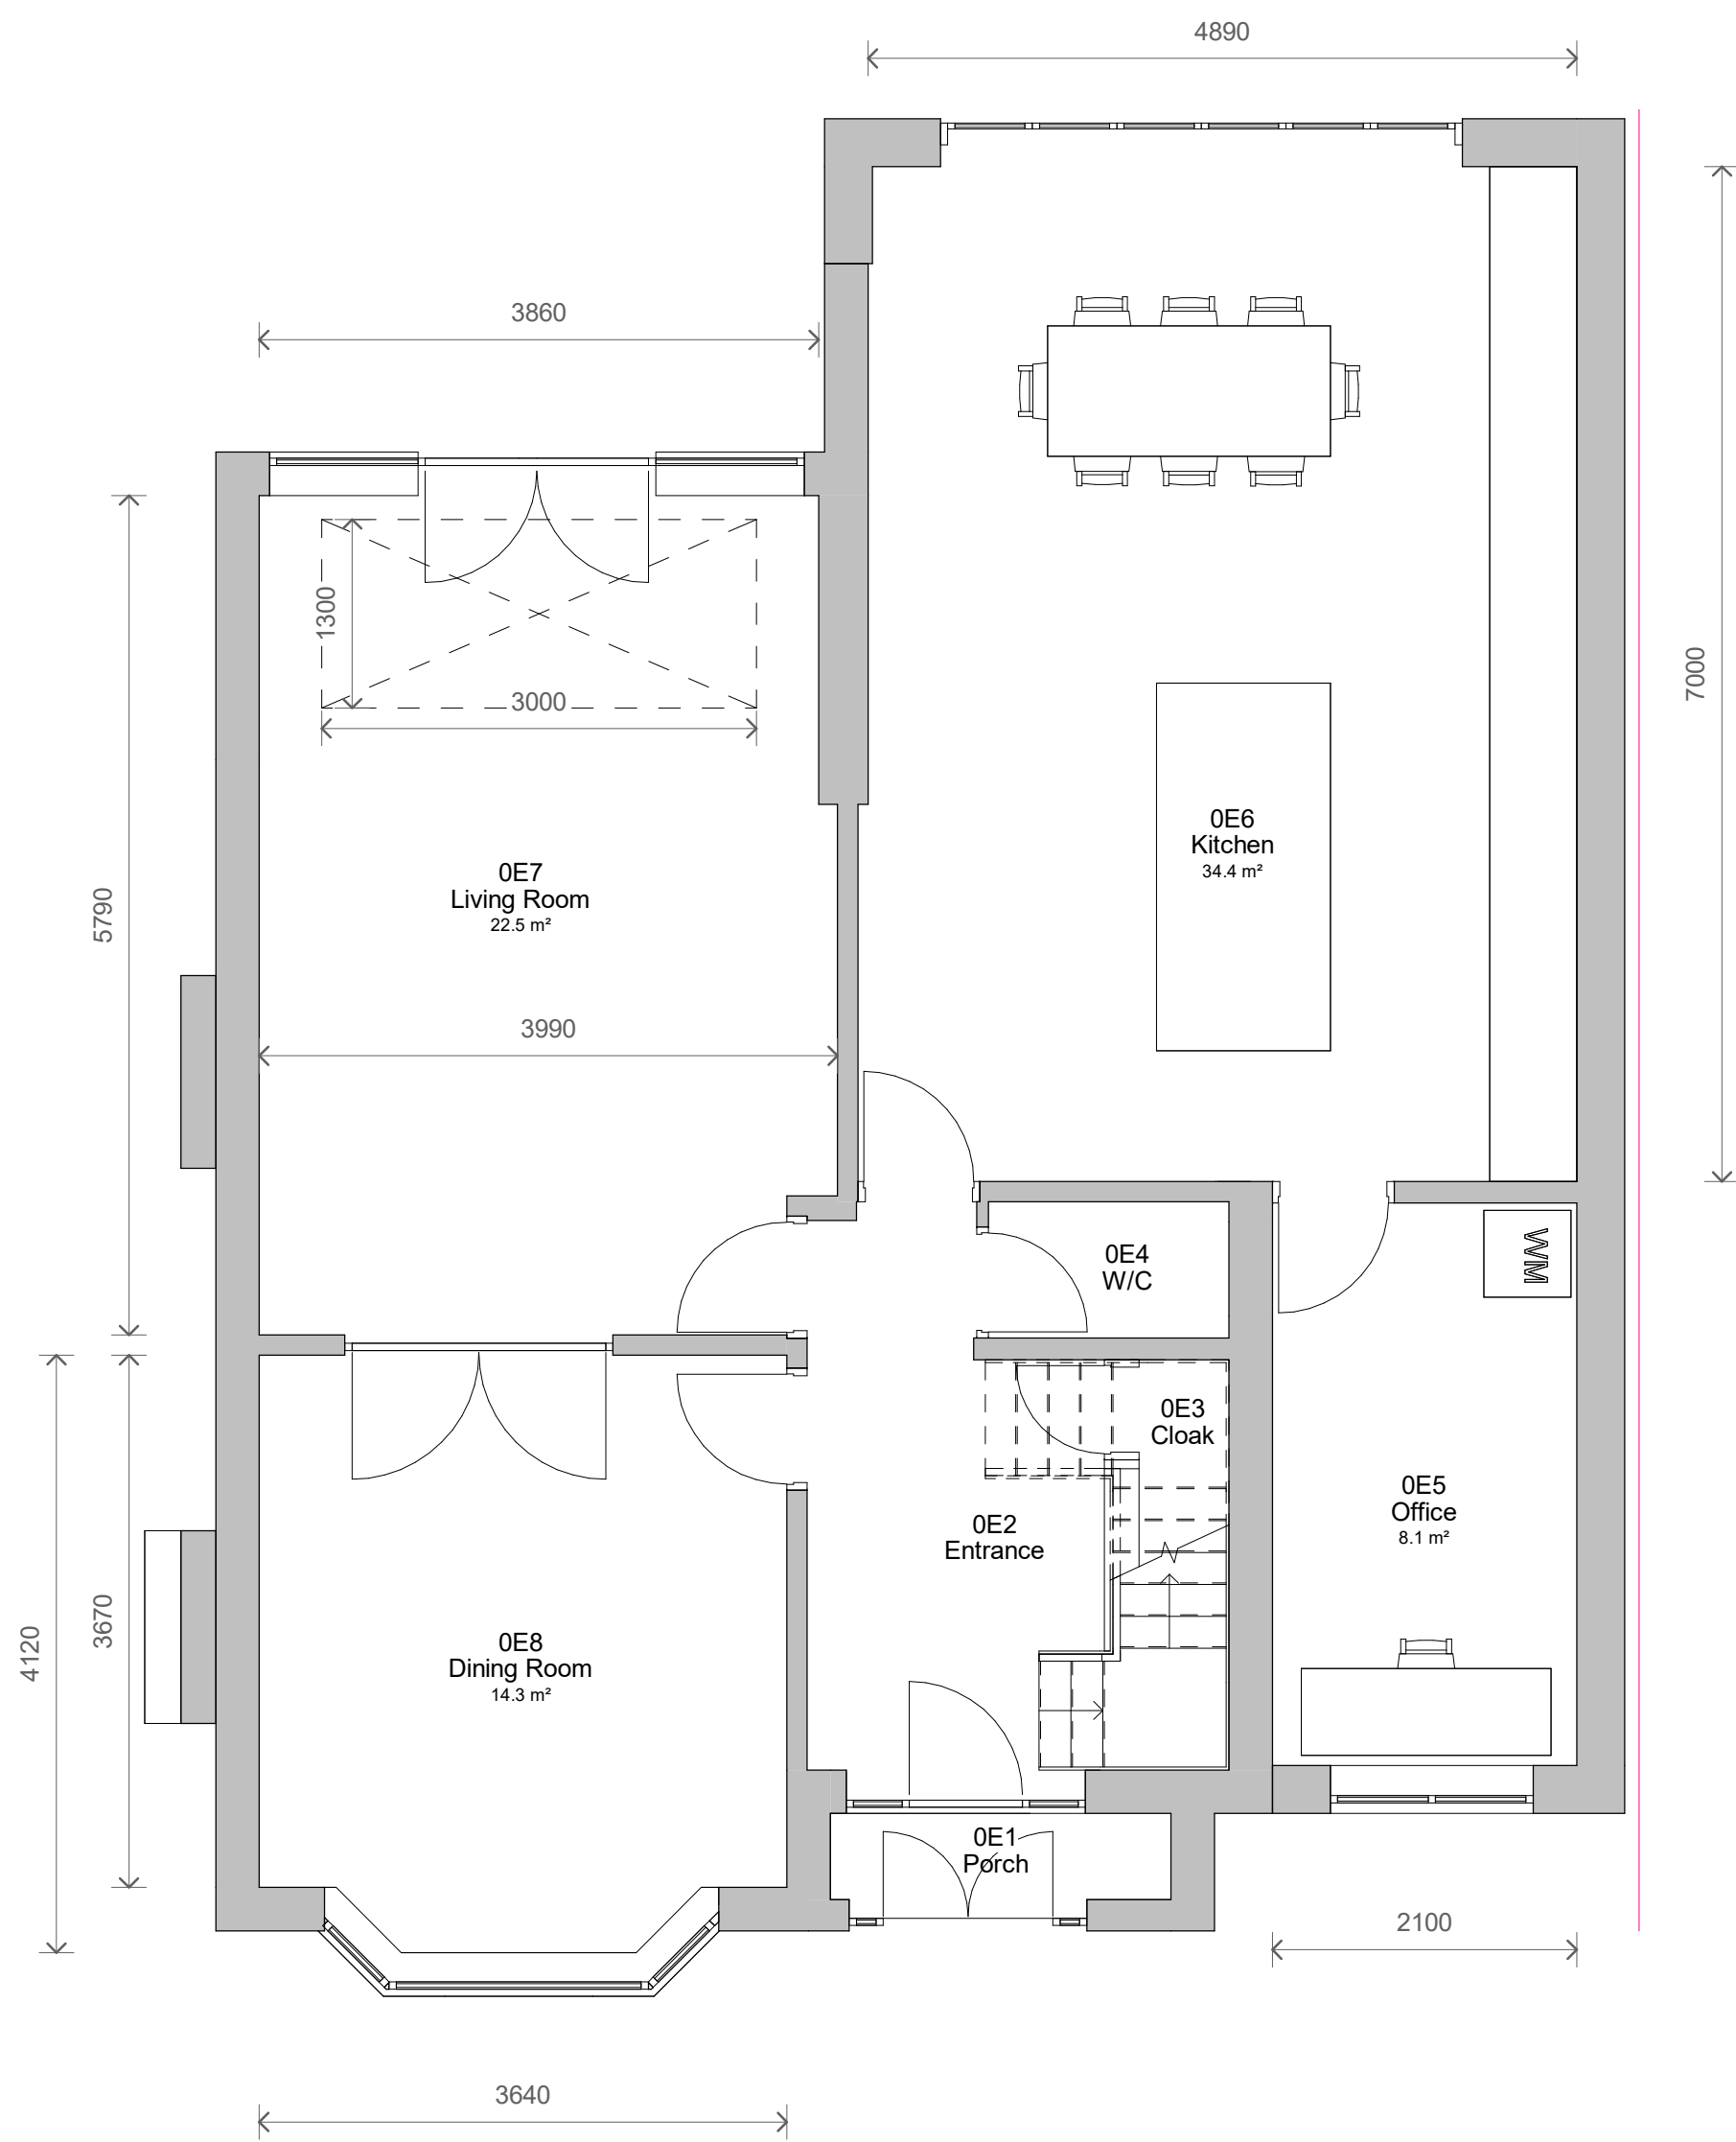

1 Level 0 - Proposed
1 : 50

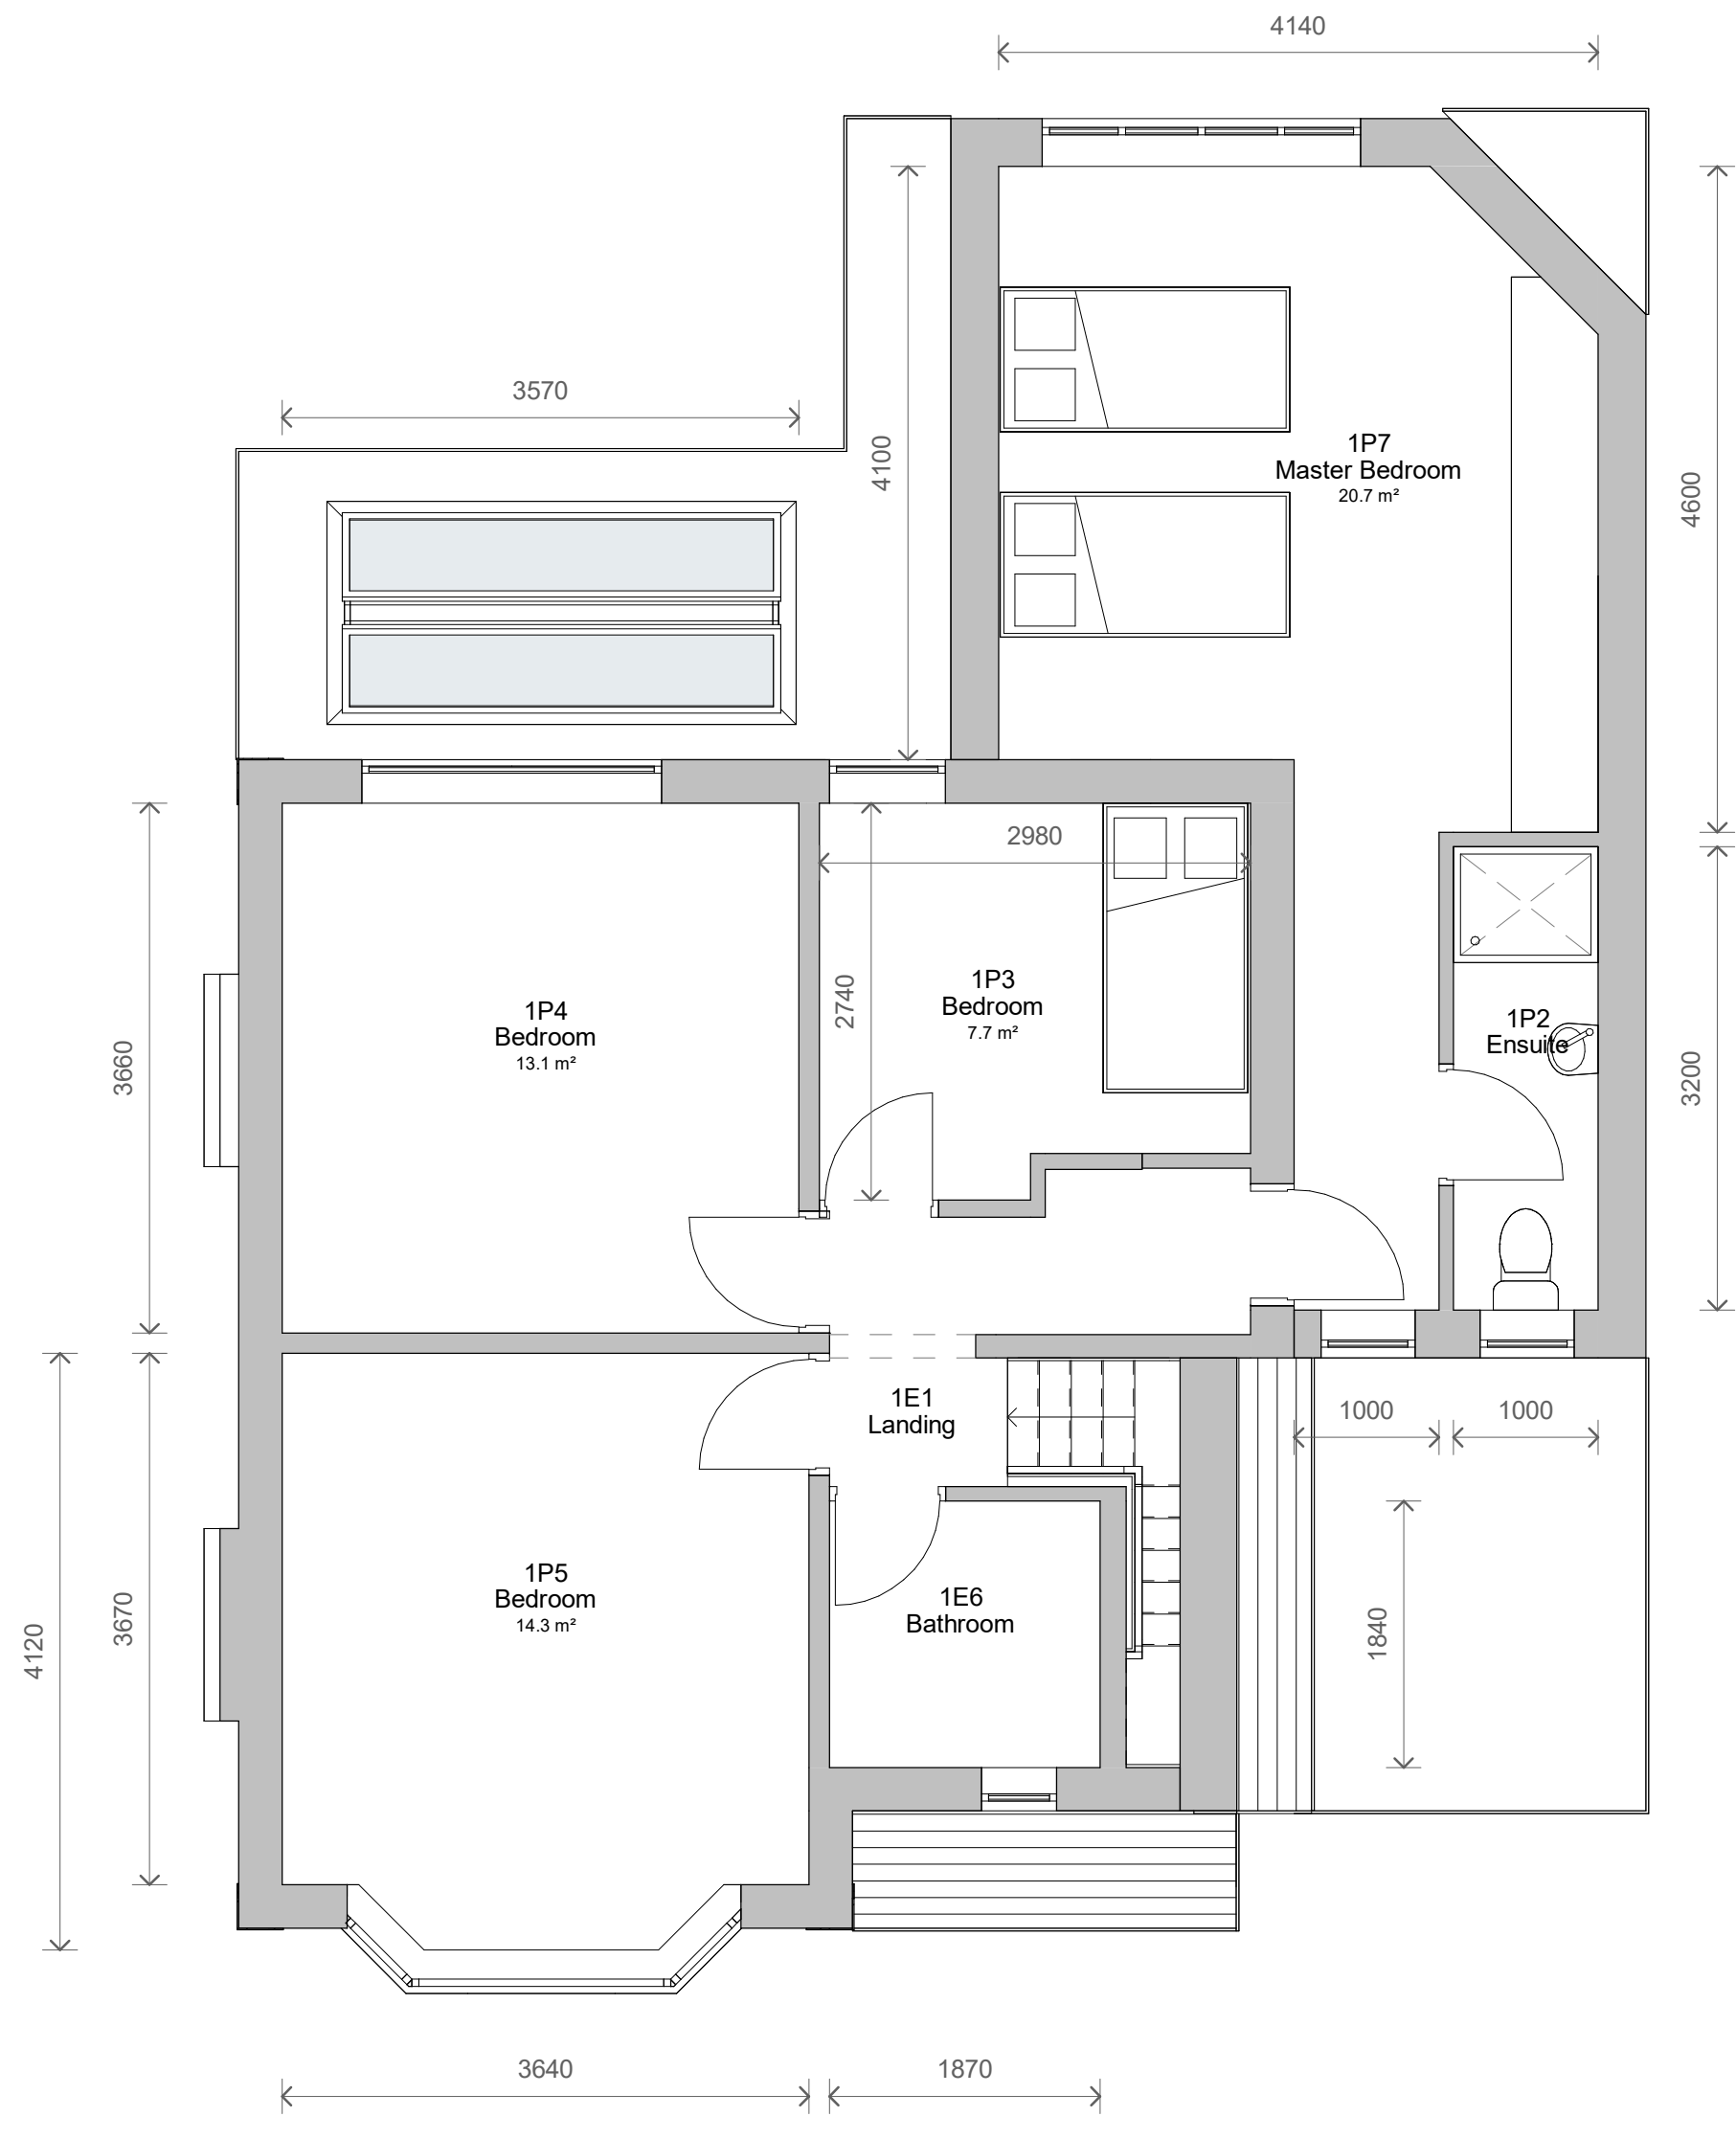

2 Level 1 - Proposed
1 : 50

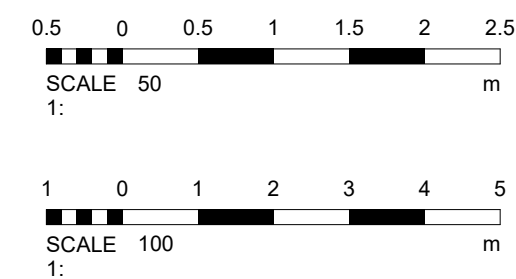

3	Revised - Planning	01/09/2022
2	1m Extended	07/07/2022
1	Revised Plans	22/06/2022
No.	Description	Date

PROJECT 15 Craigwell Road		
TITLE Proposed Plans and Elevations		
CLIENT Benjamin & Sarah Fine		
STATUS DESIGN		
DRAWN BY SG	DATE 26/05/2022	SCALE (@ A1) As indicated
PROJECT NUMBER GSS22029	DRAWING NUMBER 003	REV 3
GOLD SKETCH S T U D I O S www.goldsketch.co.uk info@goldsketch.co.uk 0161 792 9595		
NOTES © COPYRIGHT ALL RIGHTS RESERVED. THIS DRAWING IS NOT TO BE REPRODUCED WITHOUT WRITTEN CONSENT. DRAWING TO BE USED FOR THE STATUS INDICATED ONLY. NO CONFIRMATION ON SITE. ANY DISCREPANCIES TO BE REPORTED TO THE ALL DIMENSIONS ARE TO FACE UNLESS OTHERWISE SPECIFIED. ALL DIMENSIONS ARE TO FACE UNLESS OTHERWISE SPECIFIED. LEGISLATION, RELEVANT CODES OF PRACTICE AND BRITISH STANDARDS. ALL DIMENSIONS ARE IN MILLIMETERS UNLESS OTHERWISE STATED.		