




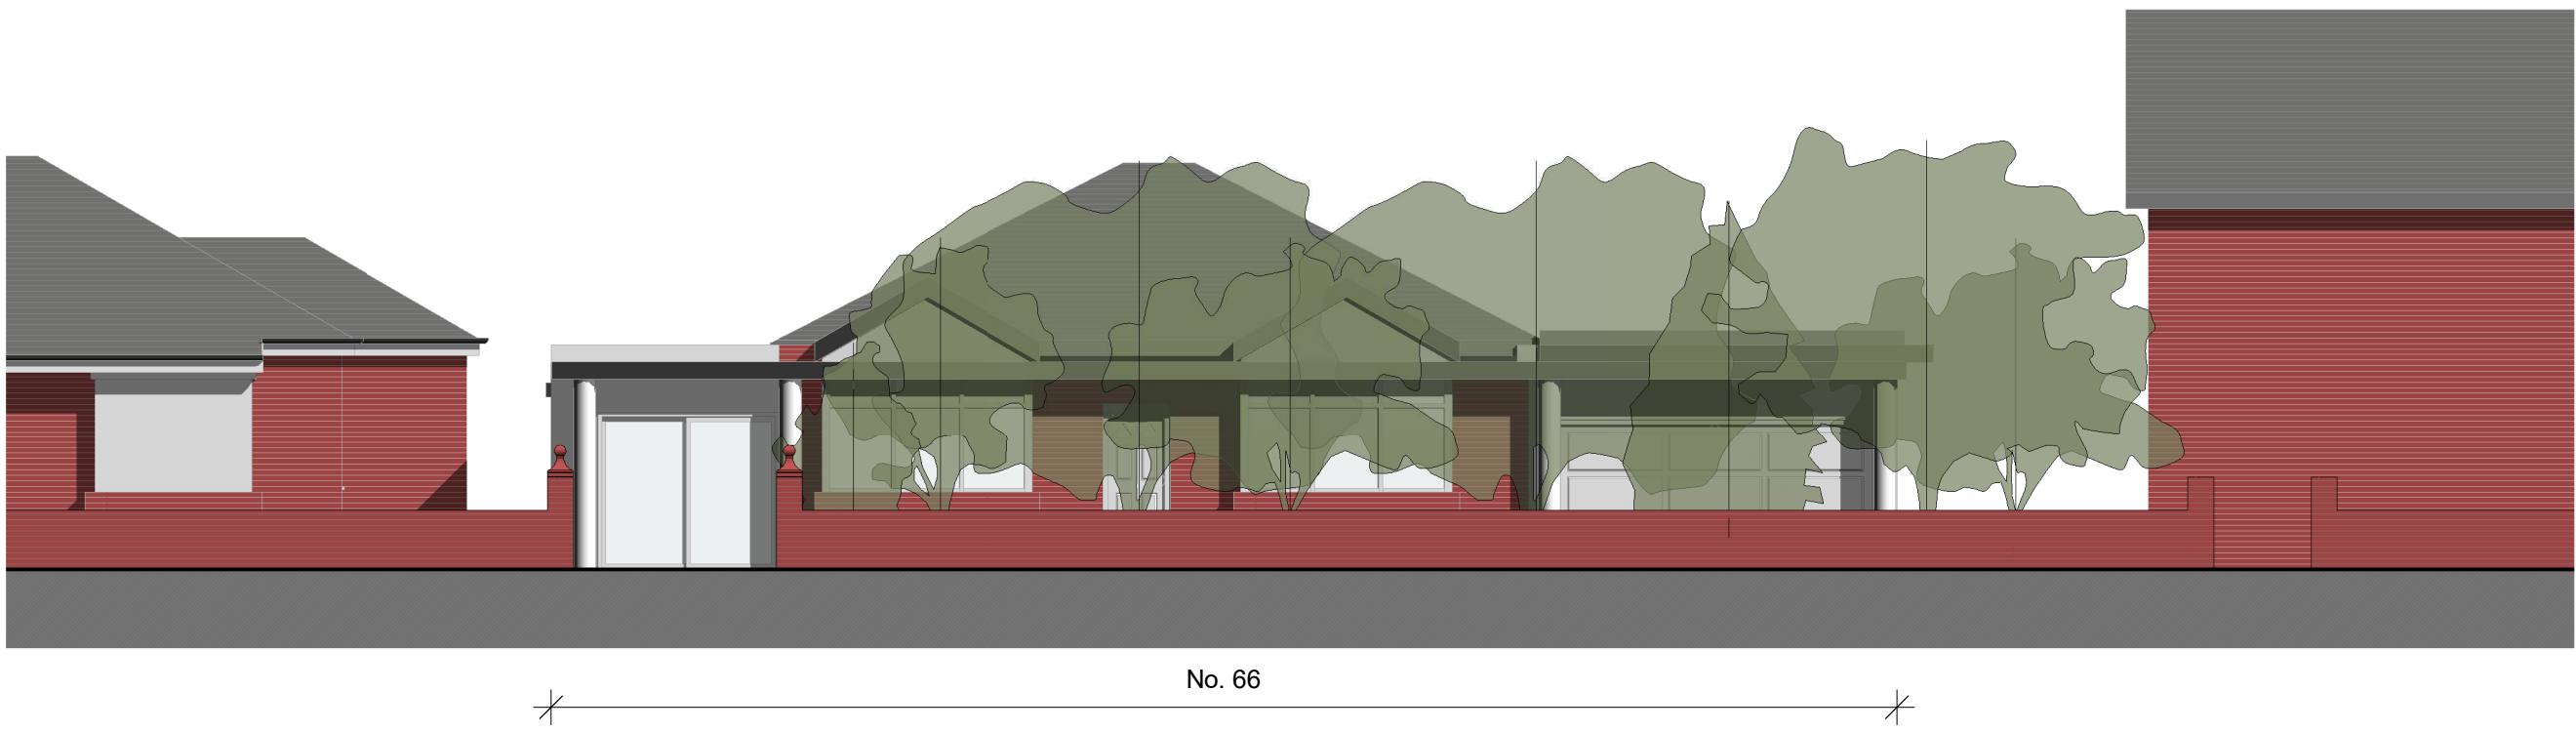


1. Street Scene - Existing
1 : 100

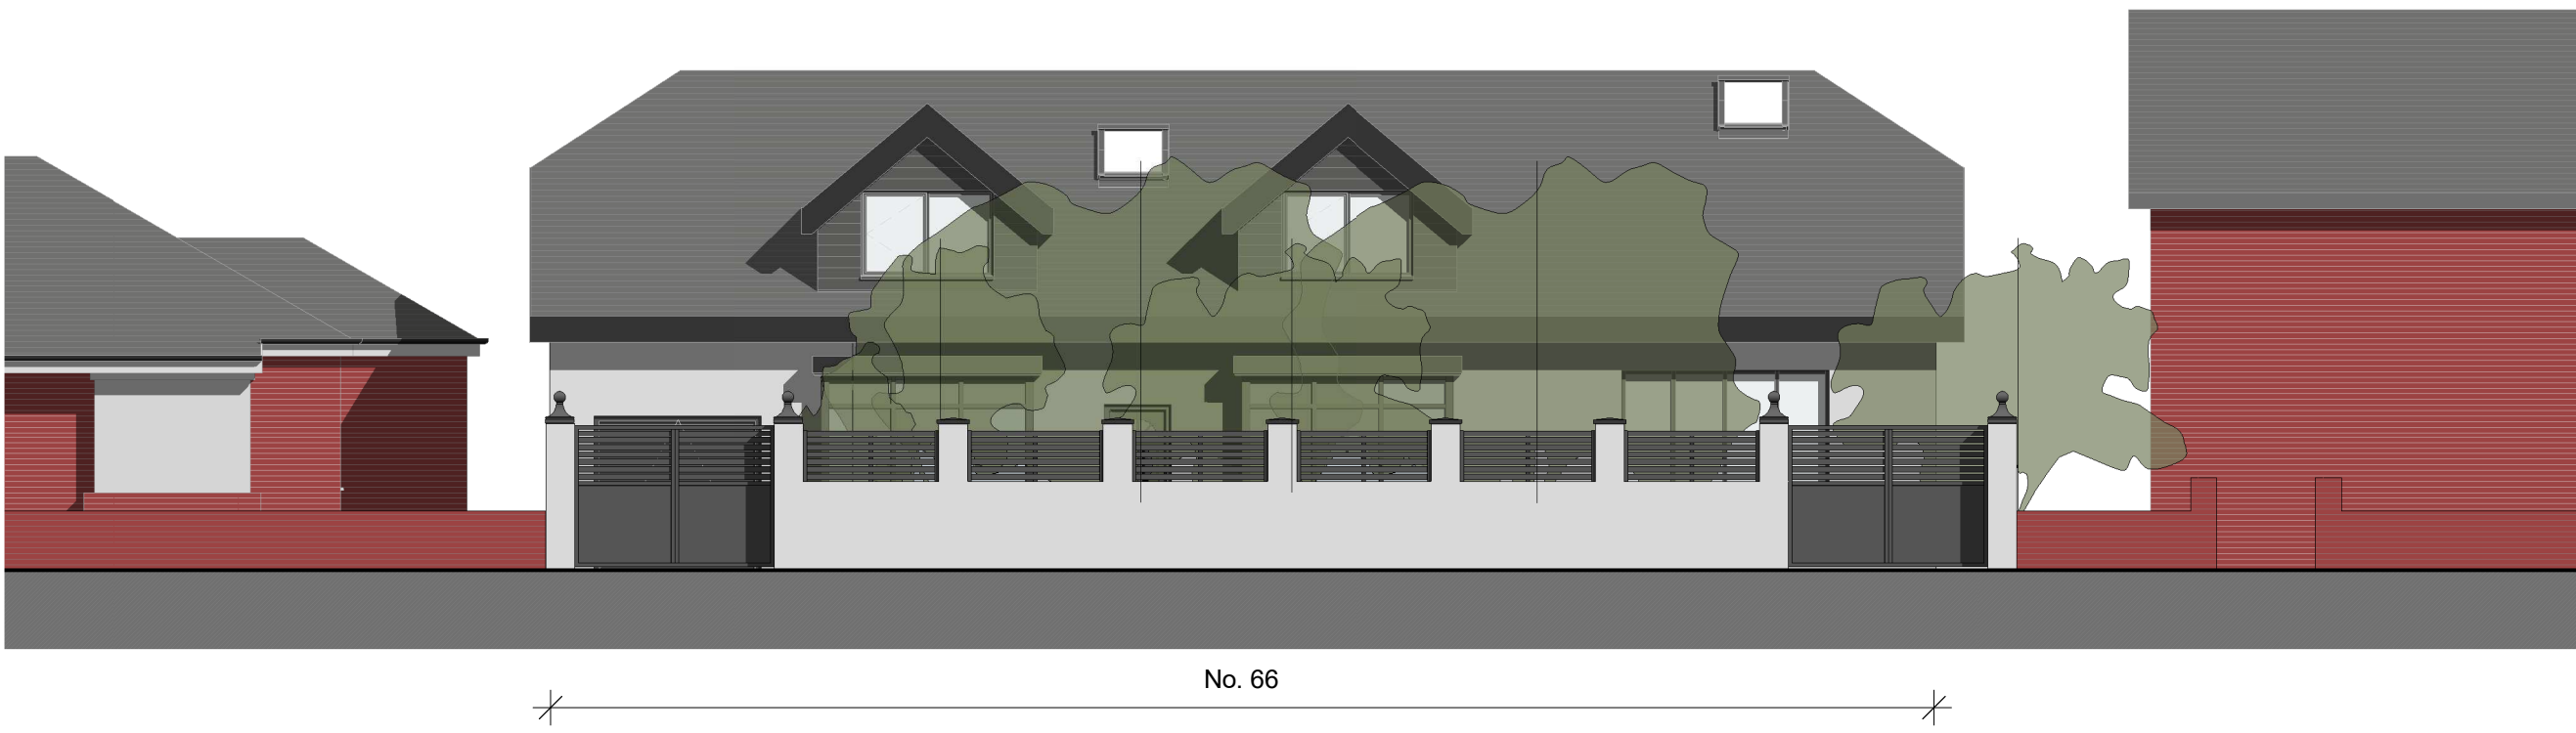

2. Street Scene - Proposed
1 : 100

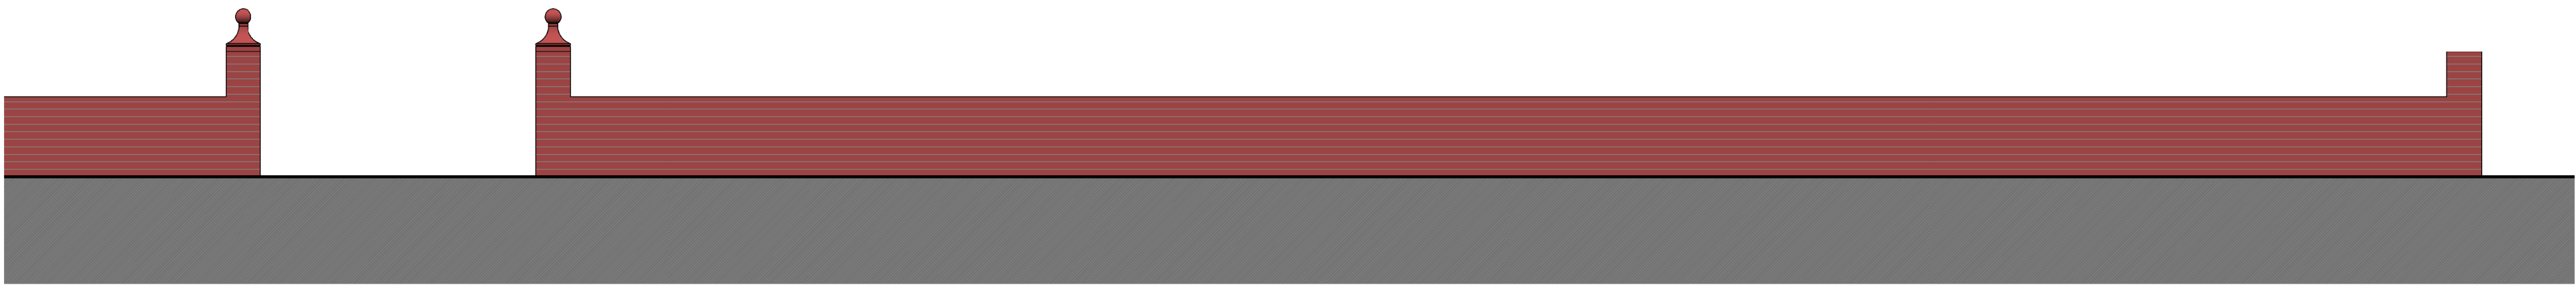

3. Street Scene - Boundary Treatment Existing
1 : 50

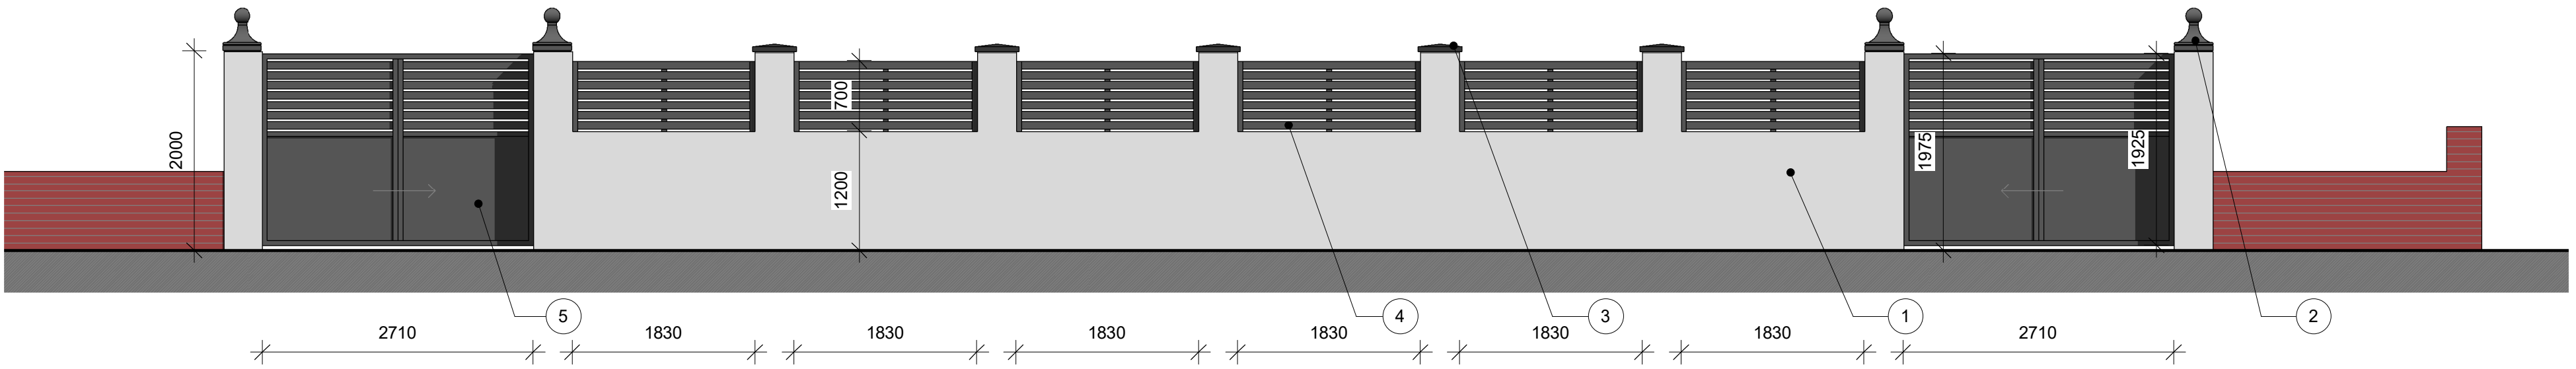

4. Street Scene - Boundary Treatment Proposed
1 : 50



Electric sliding gate.

Note Block - Elevations - GA

- 1 New boundary wall in white render.
- 2 Decorative pier cap similar to the existing style in anthracite grey (RAL 7016).
- 3 Stone pier cap in anthracite grey (RAL 7016).
- 4 Aluminium bars in anthracite grey (RAL 7016).
- 5 Electrical sliding aluminium gate in anthracite grey (RAL 7016).

0.5 0 0.5 1 1.5 2 2.5
SCALE 1:50 m

1 0 1 2 3 4 5
SCALE 1:100 m

PROJECT	SCALE & A1	DATE	BY	DATE
66 Radcliffe New Road	As indicated	15 May 2023	ET	
CLIENT	STATUS	PROJECT NO.	DRAWING NO.	REV.
Bradley White	PLANNING	DA23013.	004.	
TITLE	NOTES			
Street Scene Elevations - Existing and Proposed				
 DEBTAL ARCHITECTURE www.debtal.co.uk THIS DRAWING MUST NOT BE REPRODUCED WITHOUT WRITTEN CONSENT OF DEBTAL ARCHITECTURE. ALL DIMENSIONS AND MATERIALS SHALL BE CHECKED AND CONFIRMED BY THE ARCHITECT PRIOR TO CONSTRUCTION. ALL DIMENSIONS SHALL BE IN ACCORDANCE WITH CURRENT STATUTORY LEGISLATION, RELEVANT CODES OF PRACTICE AND PREVIOUS AGREEMENTS. ALL DIMENSIONS ON THIS DRAWING ARE IN MILLIMETRES UNLESS OTHERWISE STATED.				

