


Note Distance to Boundary

A=0.7m

B=4.2m

C=6.7m


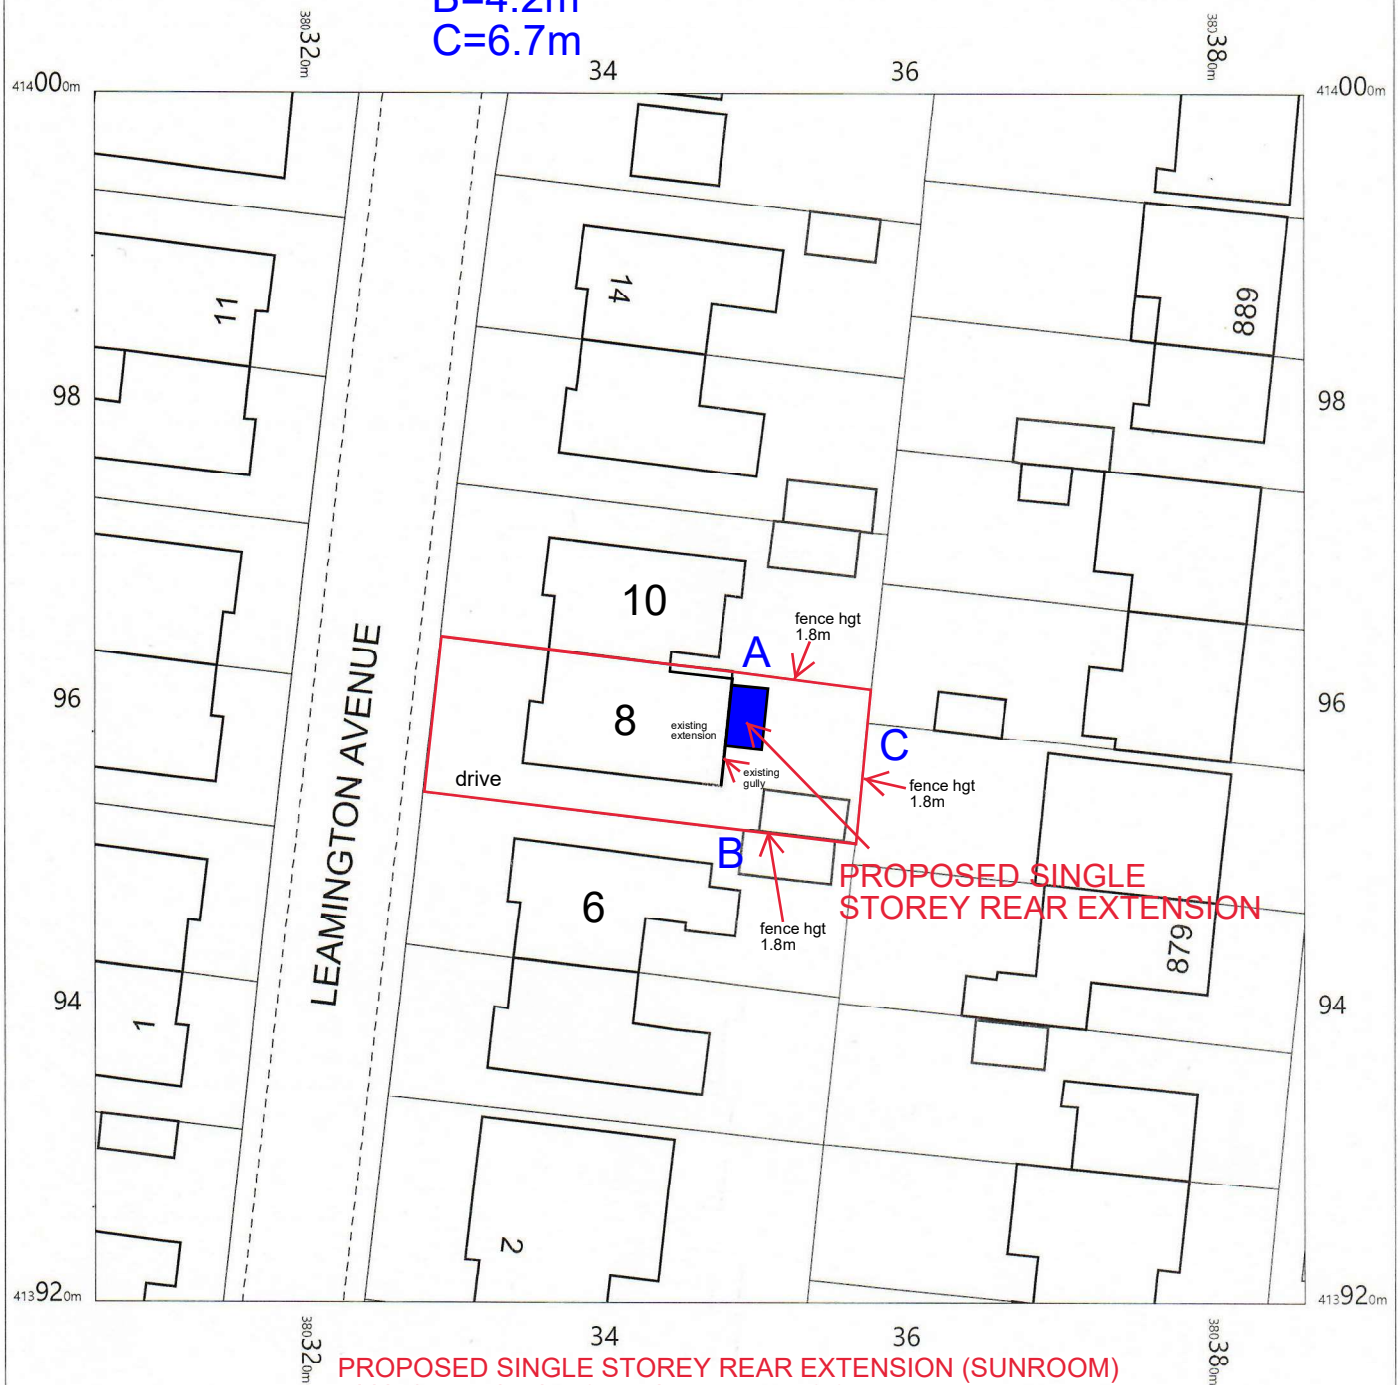


PROPOSED SINGLE STOREY REAR EXTENSION (SUNROOM)

width 4m, projection 2.5m, hgt to eaves 2.65m

external walls to be clad in grey upvc shiplap cladding, frames anthracite grey upvc, sliding doors, obscure glazing to north elevation, flat roof material EPDM

drainage to existing gully, boundary fence hgt to remain same, access via drive ie materials etc

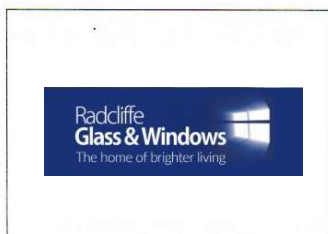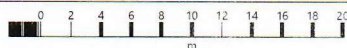

OS MasterMap 1250/2500/10000 scale
Friday, August 19, 2022, ID: CM-01056726
www.centremapslive.co.uk

1:500 scale print at A4, Centre: 380346 E, 413960 N

©Crown Copyright Ordnance Survey. Licence no. AC0000849896

