


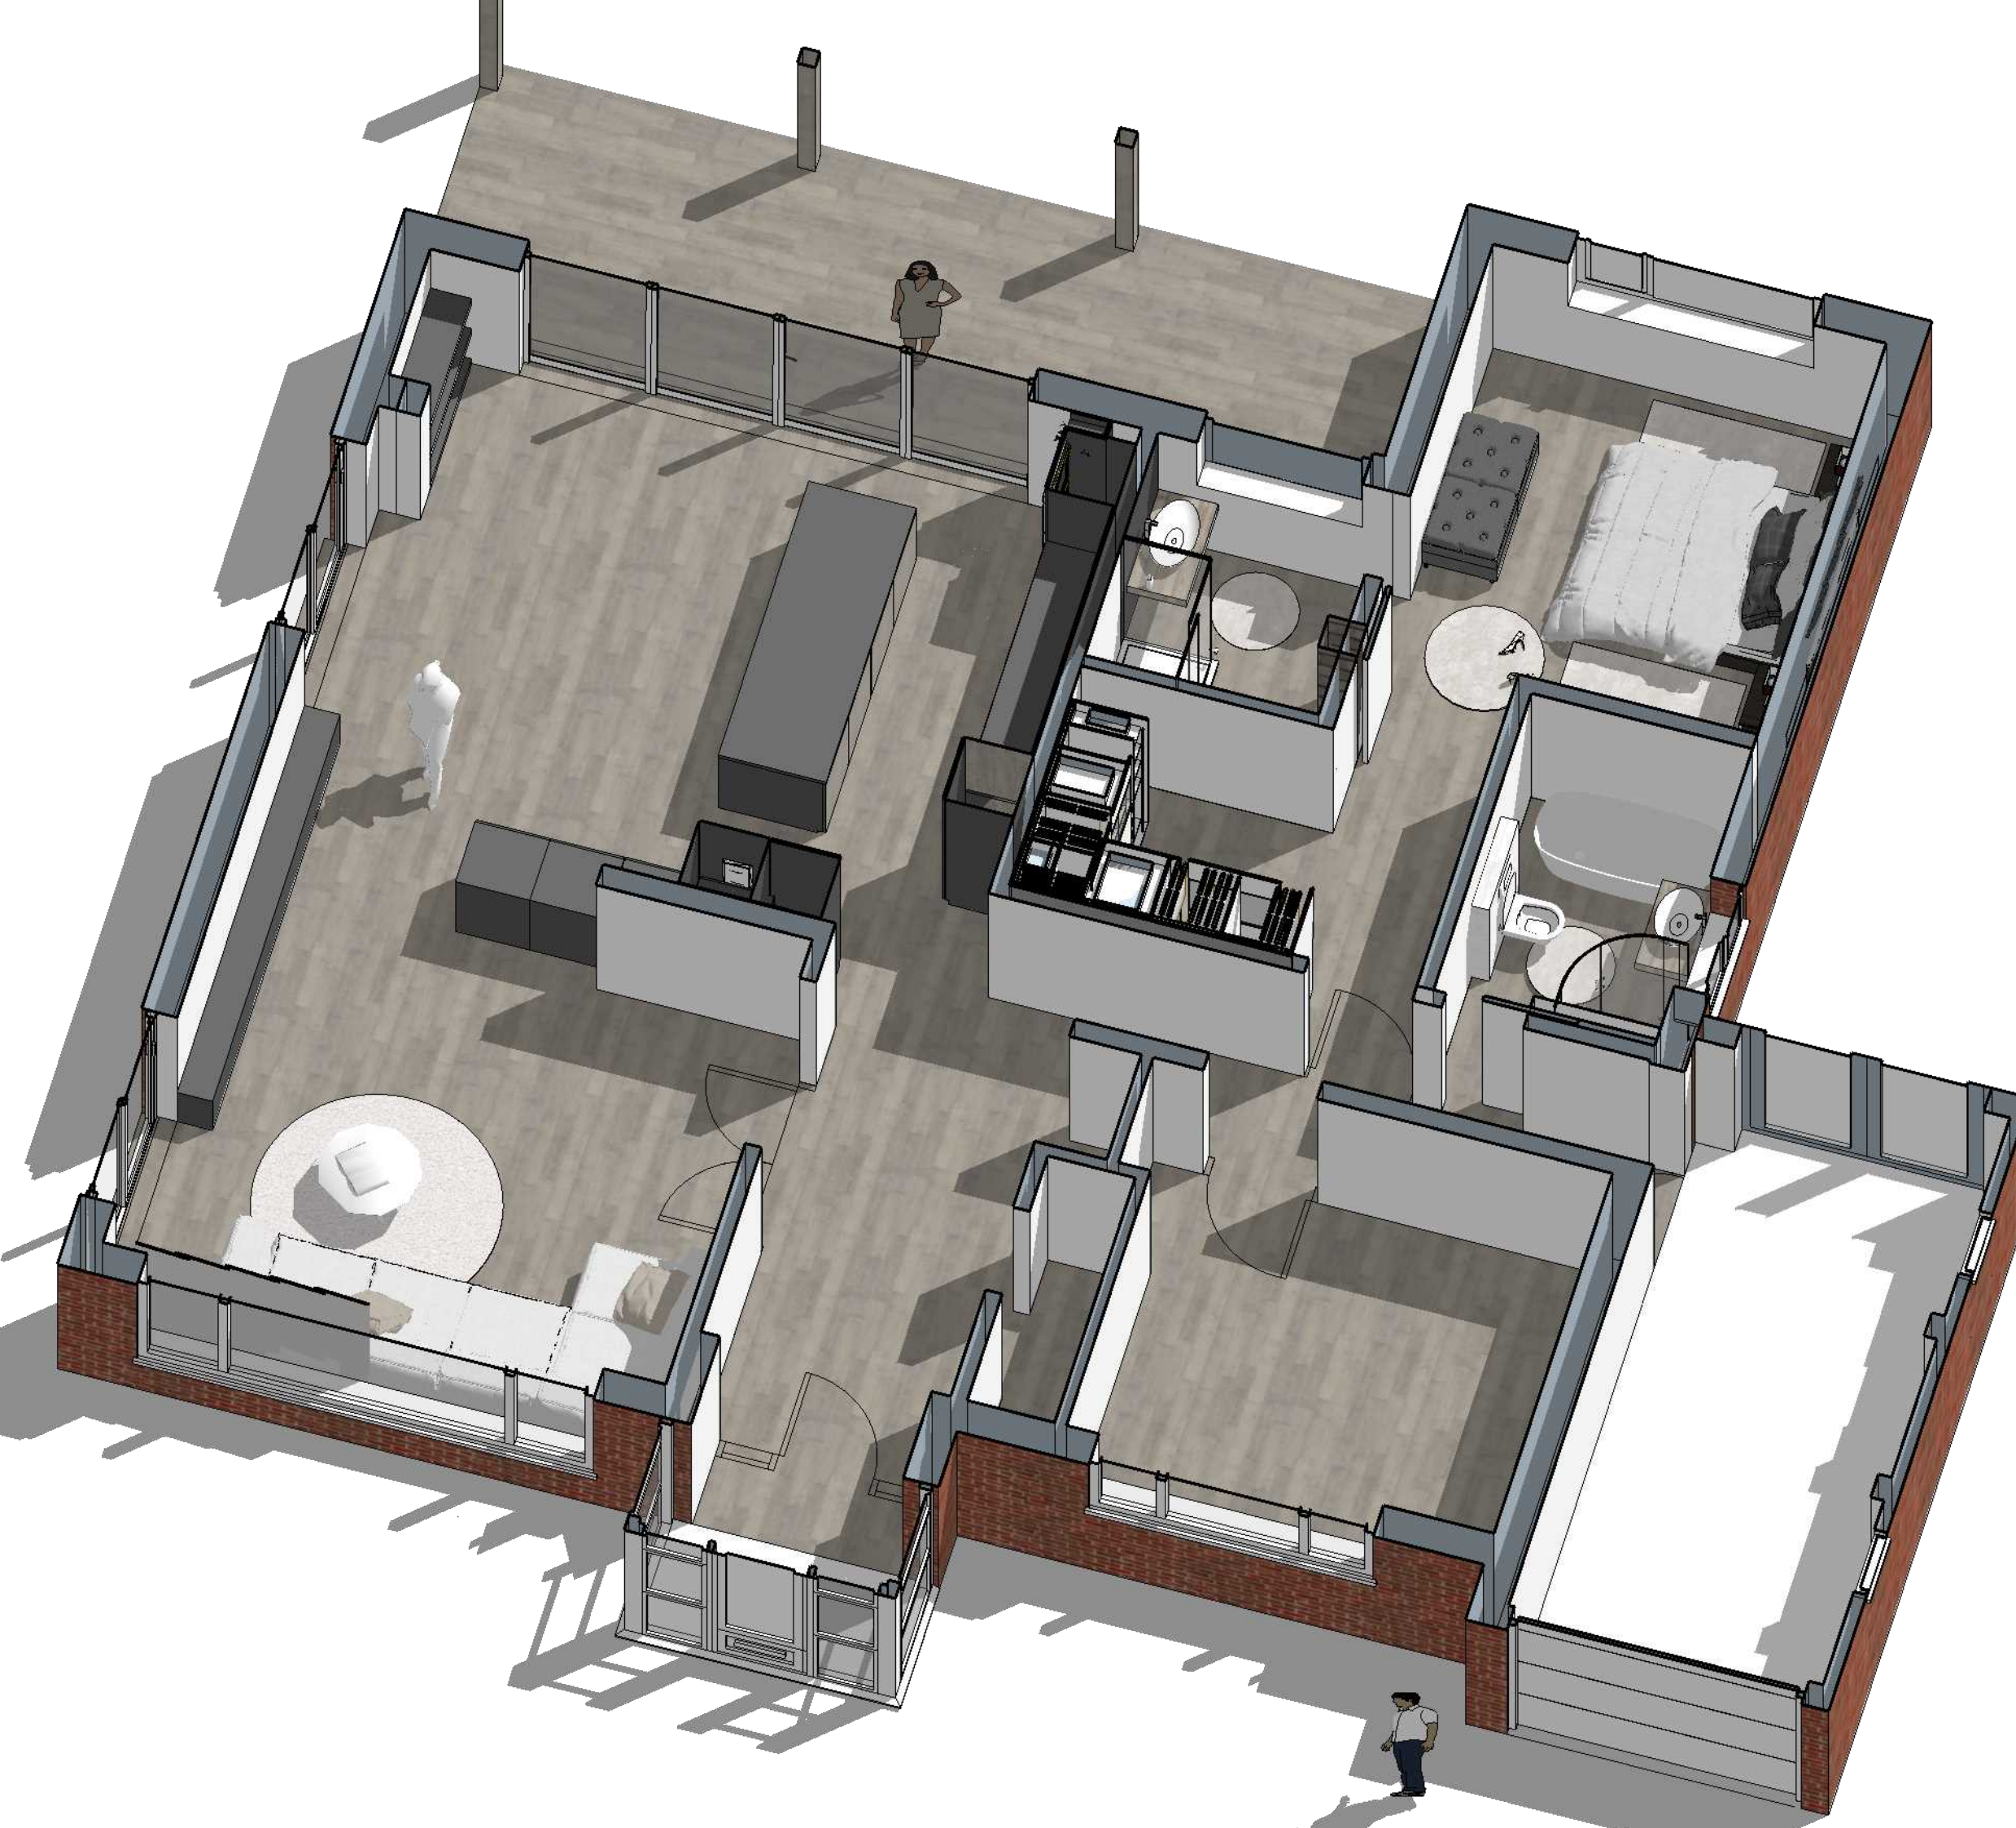

AXO1

1000mm

PROGRESS DRAWING
This drawing is not intended to be used for contract pricing or fabrication purposes. All content is subject to change.

 **Spazio Ltd**

Project:
12 FAIRHAVEN AVENUE, Bury

Drawing: axo1

1A Churchwood Road
M20 6TZ
Didsbury
Manchester
United Kingdom

Date: 01/10/21	Drawn by: EJG	Checked by:
Scale: x@A3	Drawing no: 823 01 206P	Rev: D 3

info@spazioltd.com
www.spazioltd.com