



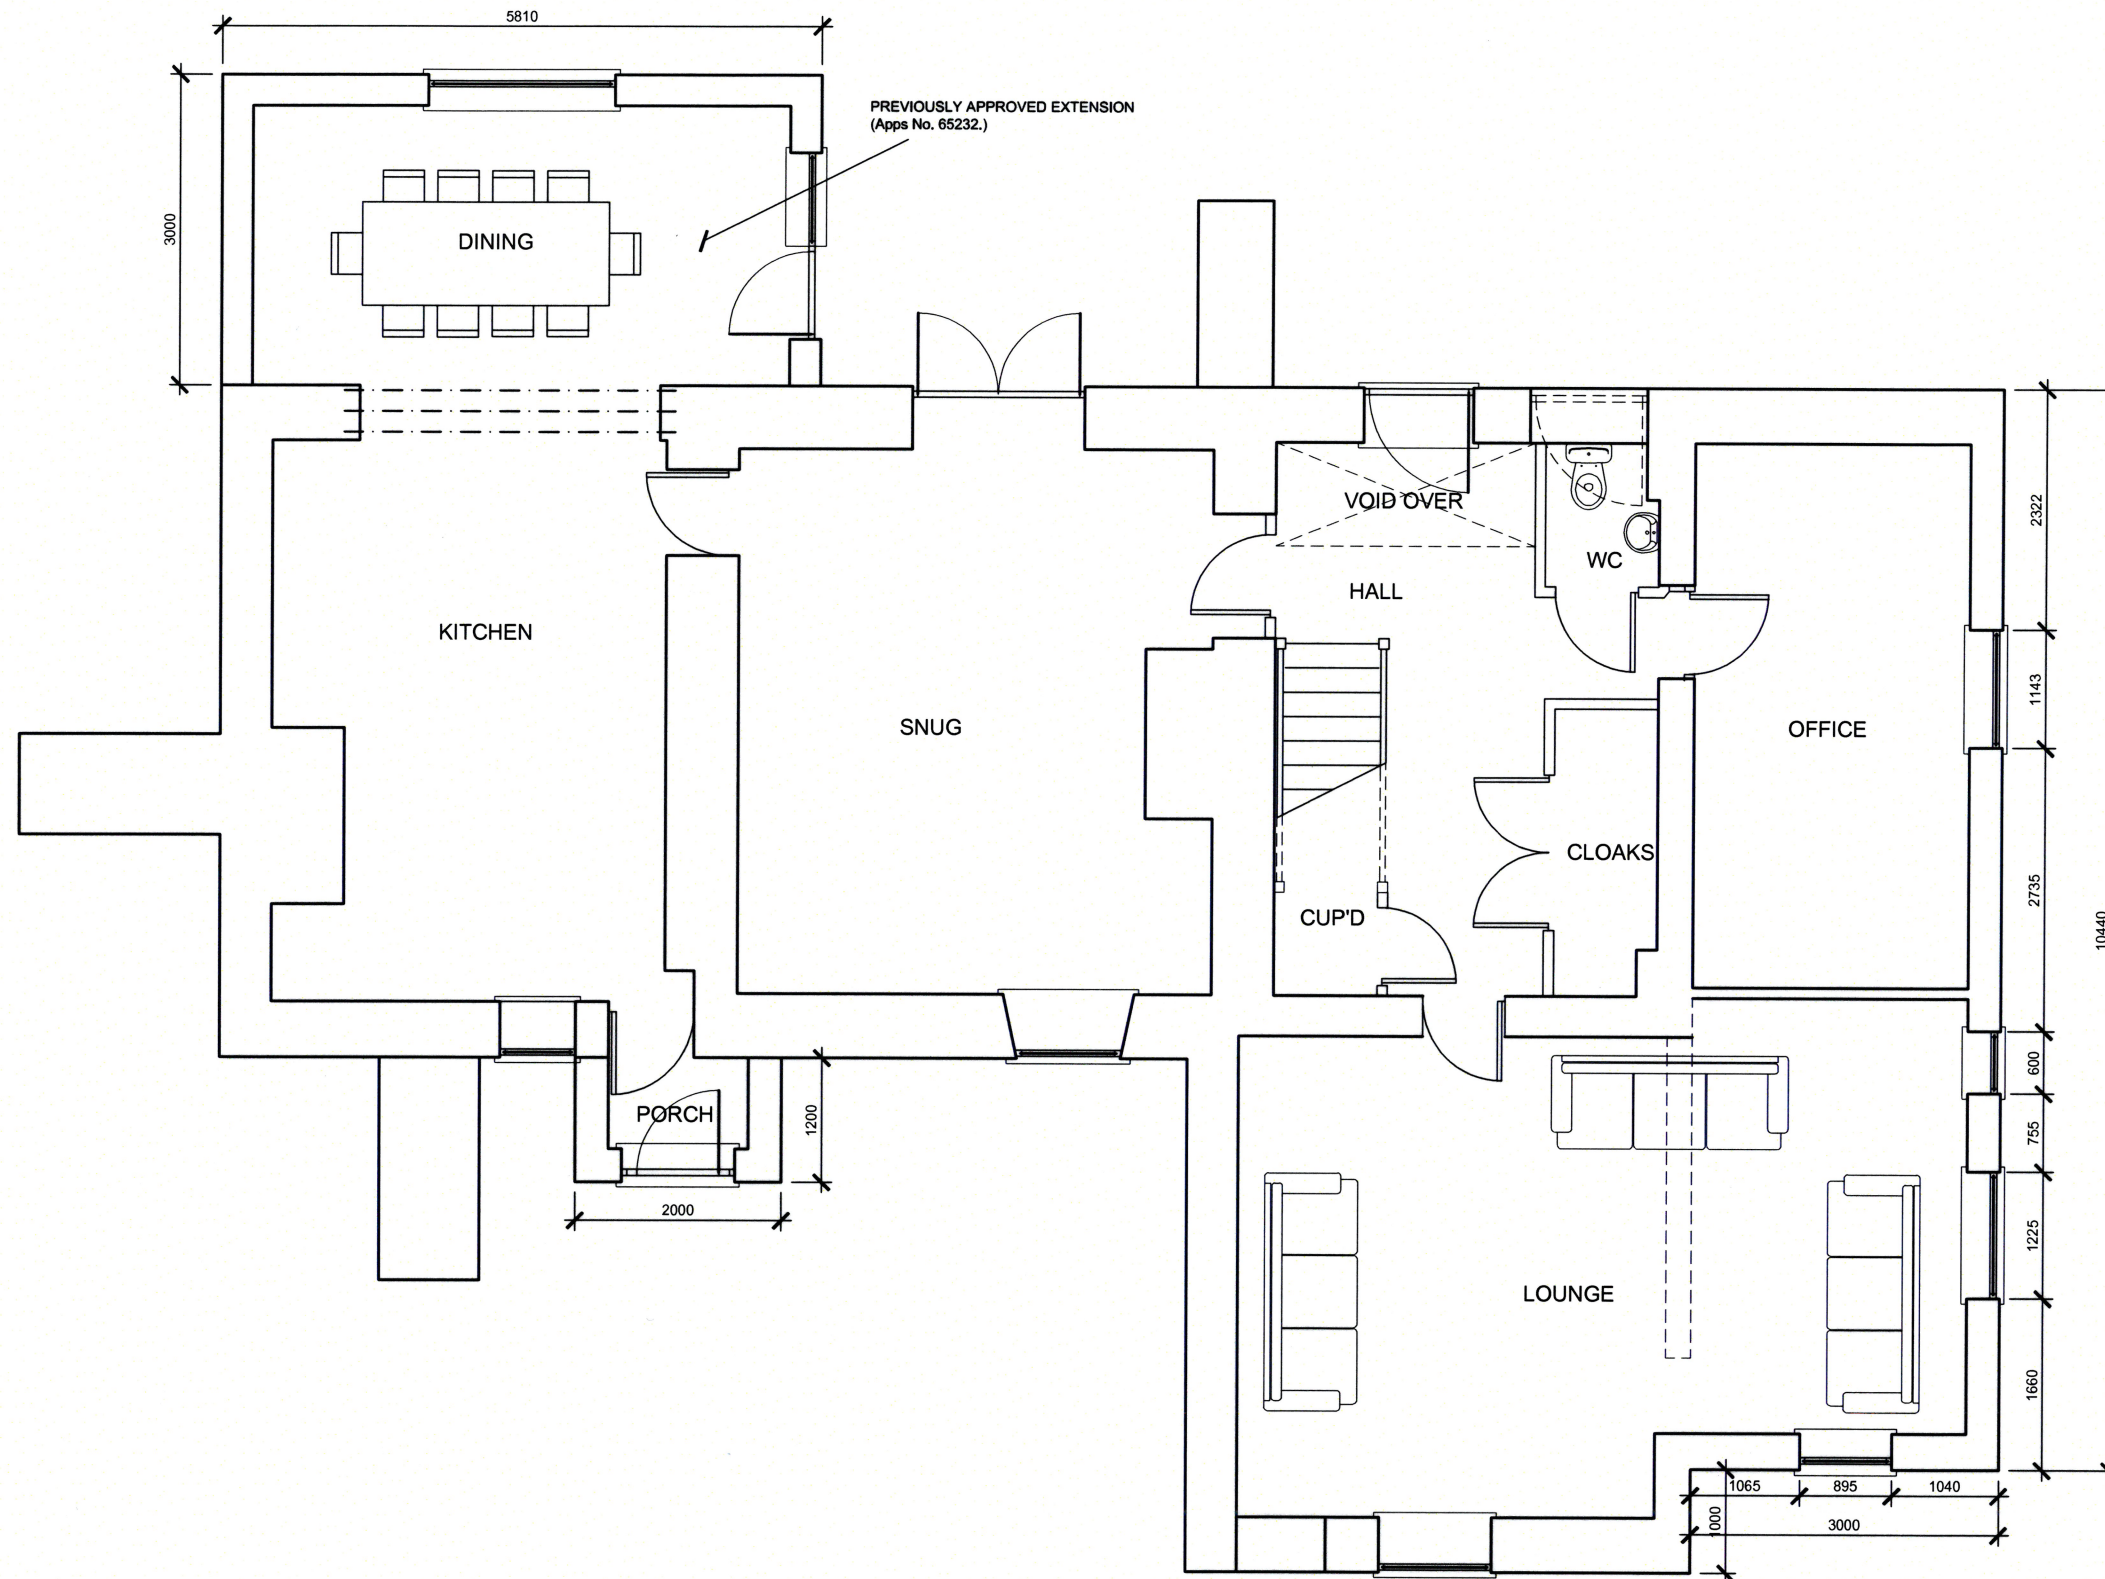


PROPOSED G.F. PLAN

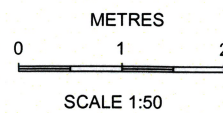

PLANNING

REV	DATE	AMENDMENTS	INT
D	22-06-22	Window to gable end amended	
C	07-06-22	Window sizes amended	
B	07-04-21	Apps No. added for previously approved rear extension	
A	08-02-21	Side ext'n set back, windows amended	
Harry Jackson Surveyors Limited			
Unit 4A Farnworth Park Industrial Estate			
Wellington Street, Farnworth, Bolton BL4 7BY			
Tel: 01204 701740 Mobile: 07931 321879			
CLIENT		S Sivory	
ADDRESS		Hague Hall Farm	
		Mather Road, Bury, BL9 6TJ	
PROJECT		Front & Rear Extension	
TITLE		Proposed G.F. Plan	
DRAWING No.	5	REV	D
SCALE	1:50	DATE	September 2019
DRAWN BY	BE	SHEET SIZE	A2
CHECKED BY	HJ	COPYRIGHT	©

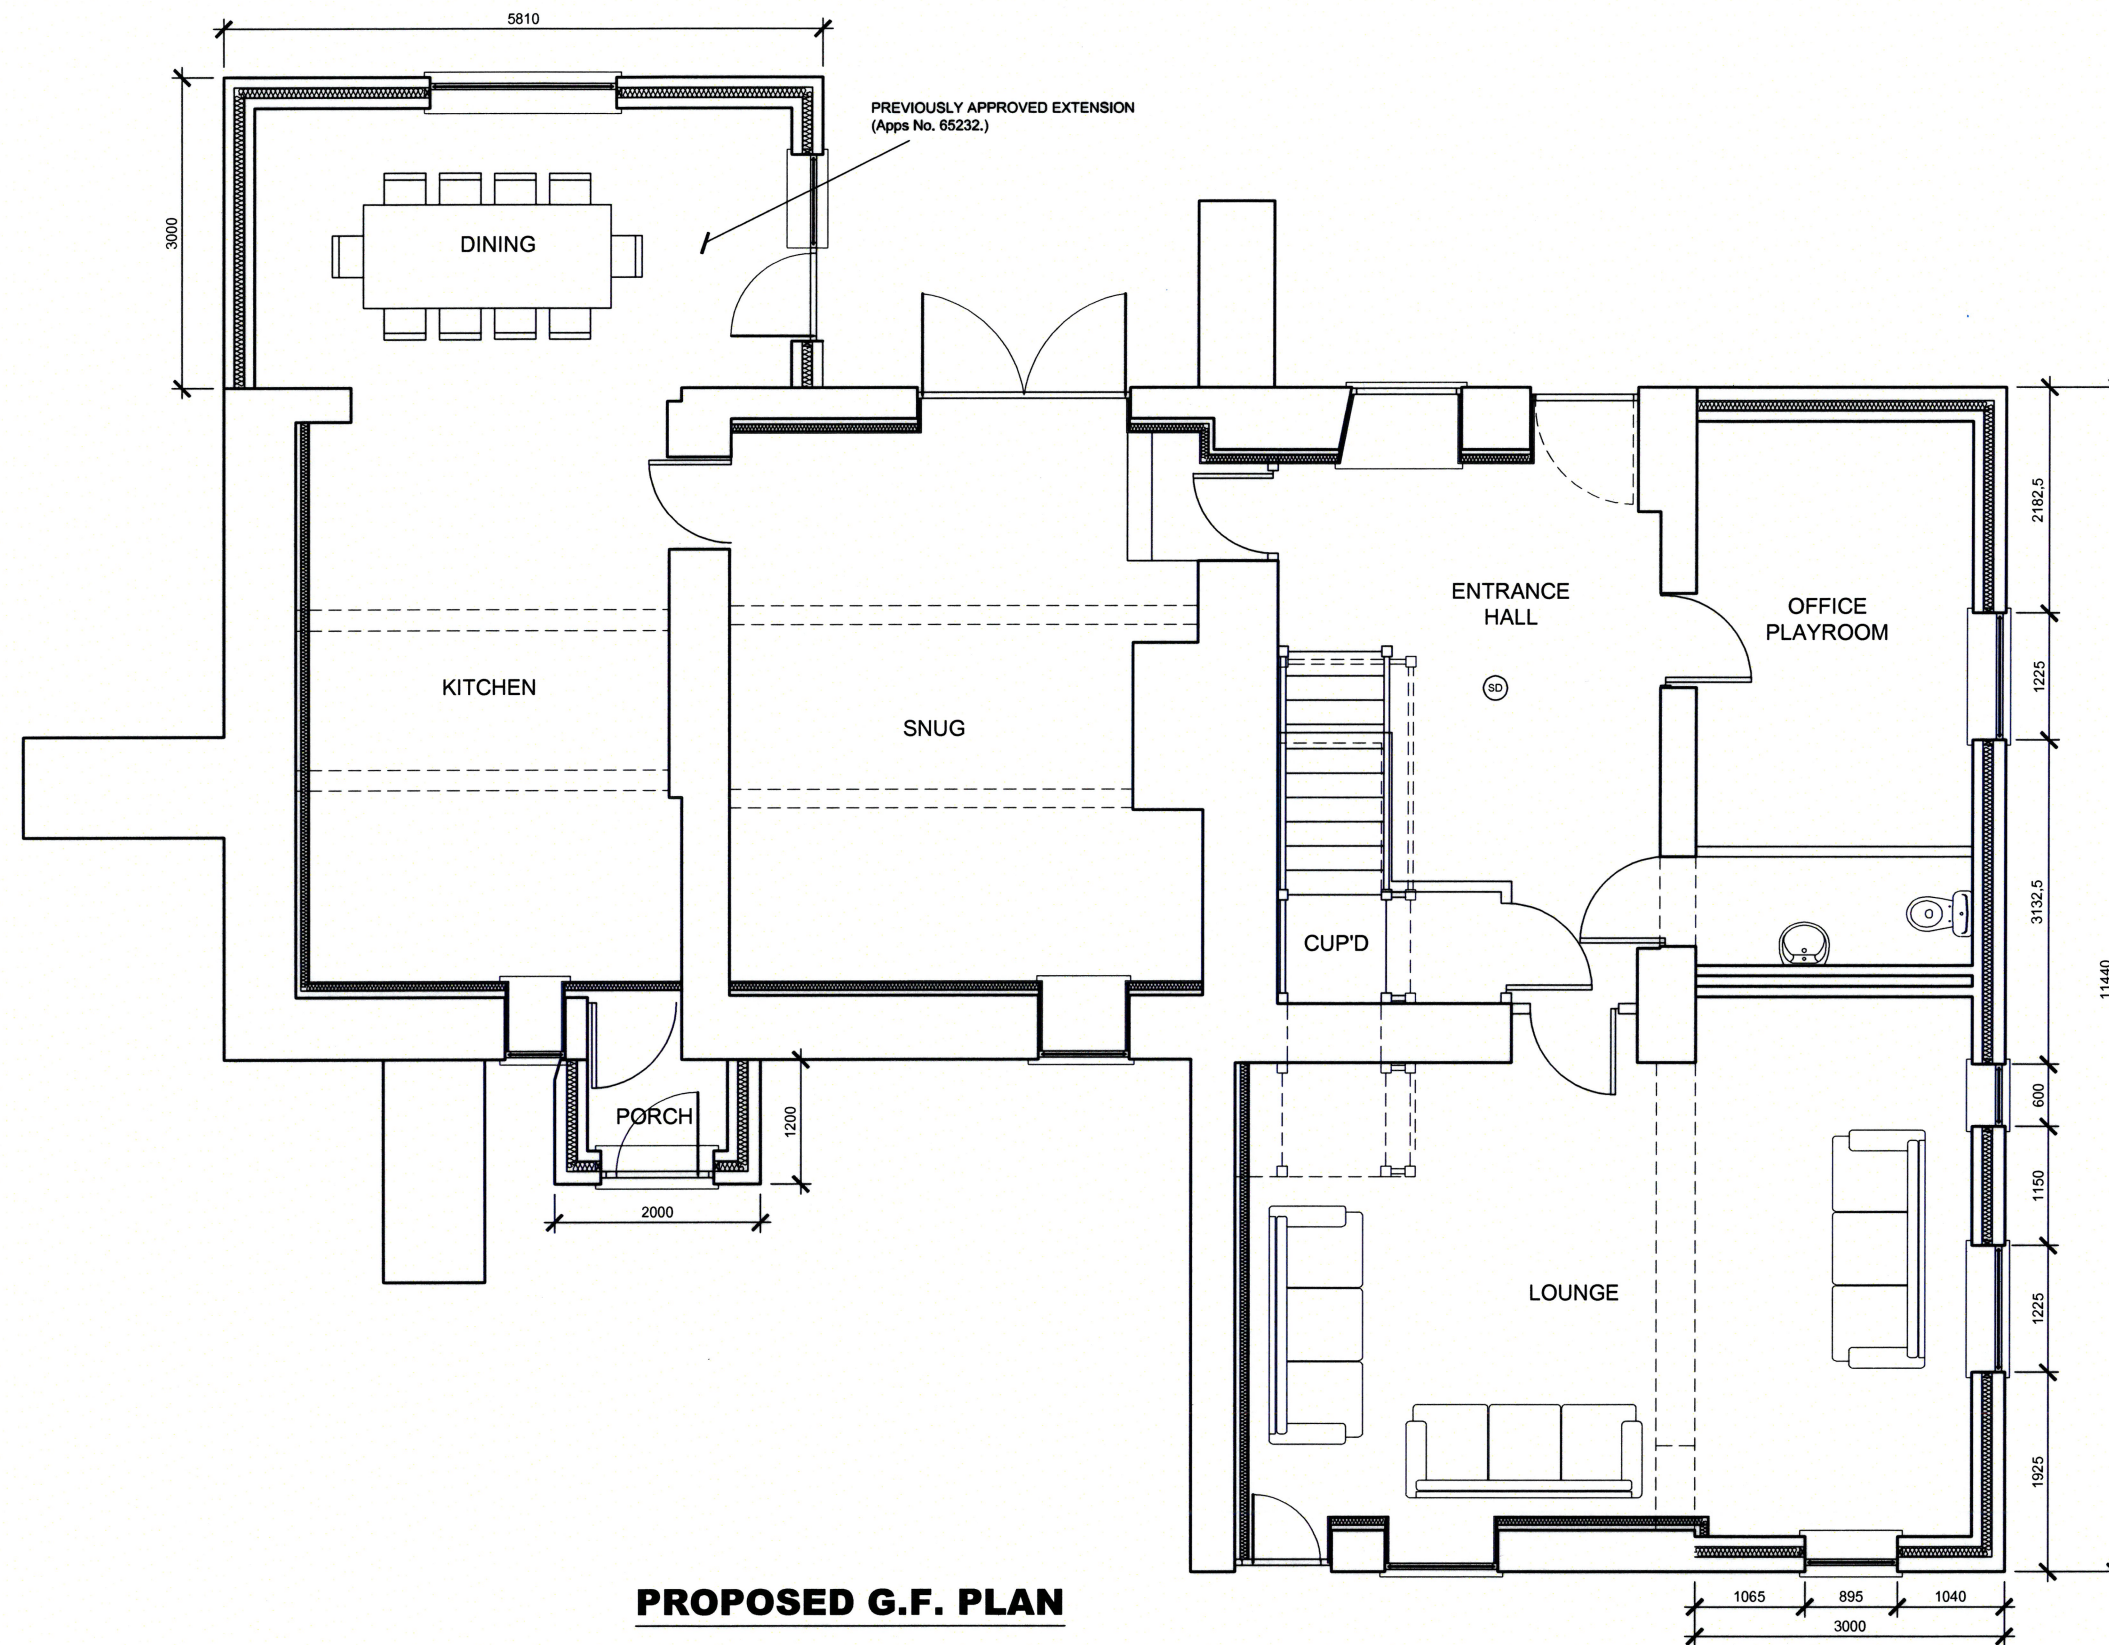

PLANNING			
E 01-02-23 1m setback omitted & plans amended to match changes to elevations			
D	22-06-22	Window to gable end amended	
C	07-06-22	Window sizes amended	
B	27-04-21	Apps No. added for previously approved rear extension	
A	28-02-21	Side ext'n set back, windows amended	
REV	DATE	AMENDMENTS	INT
Harry Jackson Surveyors Limited			
Unit 4A Farnworth Park Industrial Estate			
Wellington Street, Farnworth, Bolton BL4 7BY			
Tel: 01204 701740 Mobile: 07931 321879			
CLIENT S Sivvery			
ADDRESS Hague Hall Farm			
Mather Road, Bury, BL9 6TJ			
PROJECT Front & Rear Extension			
TITLE Proposed G.F. Plan			
DRAWING No.	5	REV	
SCALE	1:50	DATE	September 2019
DRAWN BY	BE	SHEET SIZE	A2
CHECKED BY	HJ	COPYRIGHT	©