



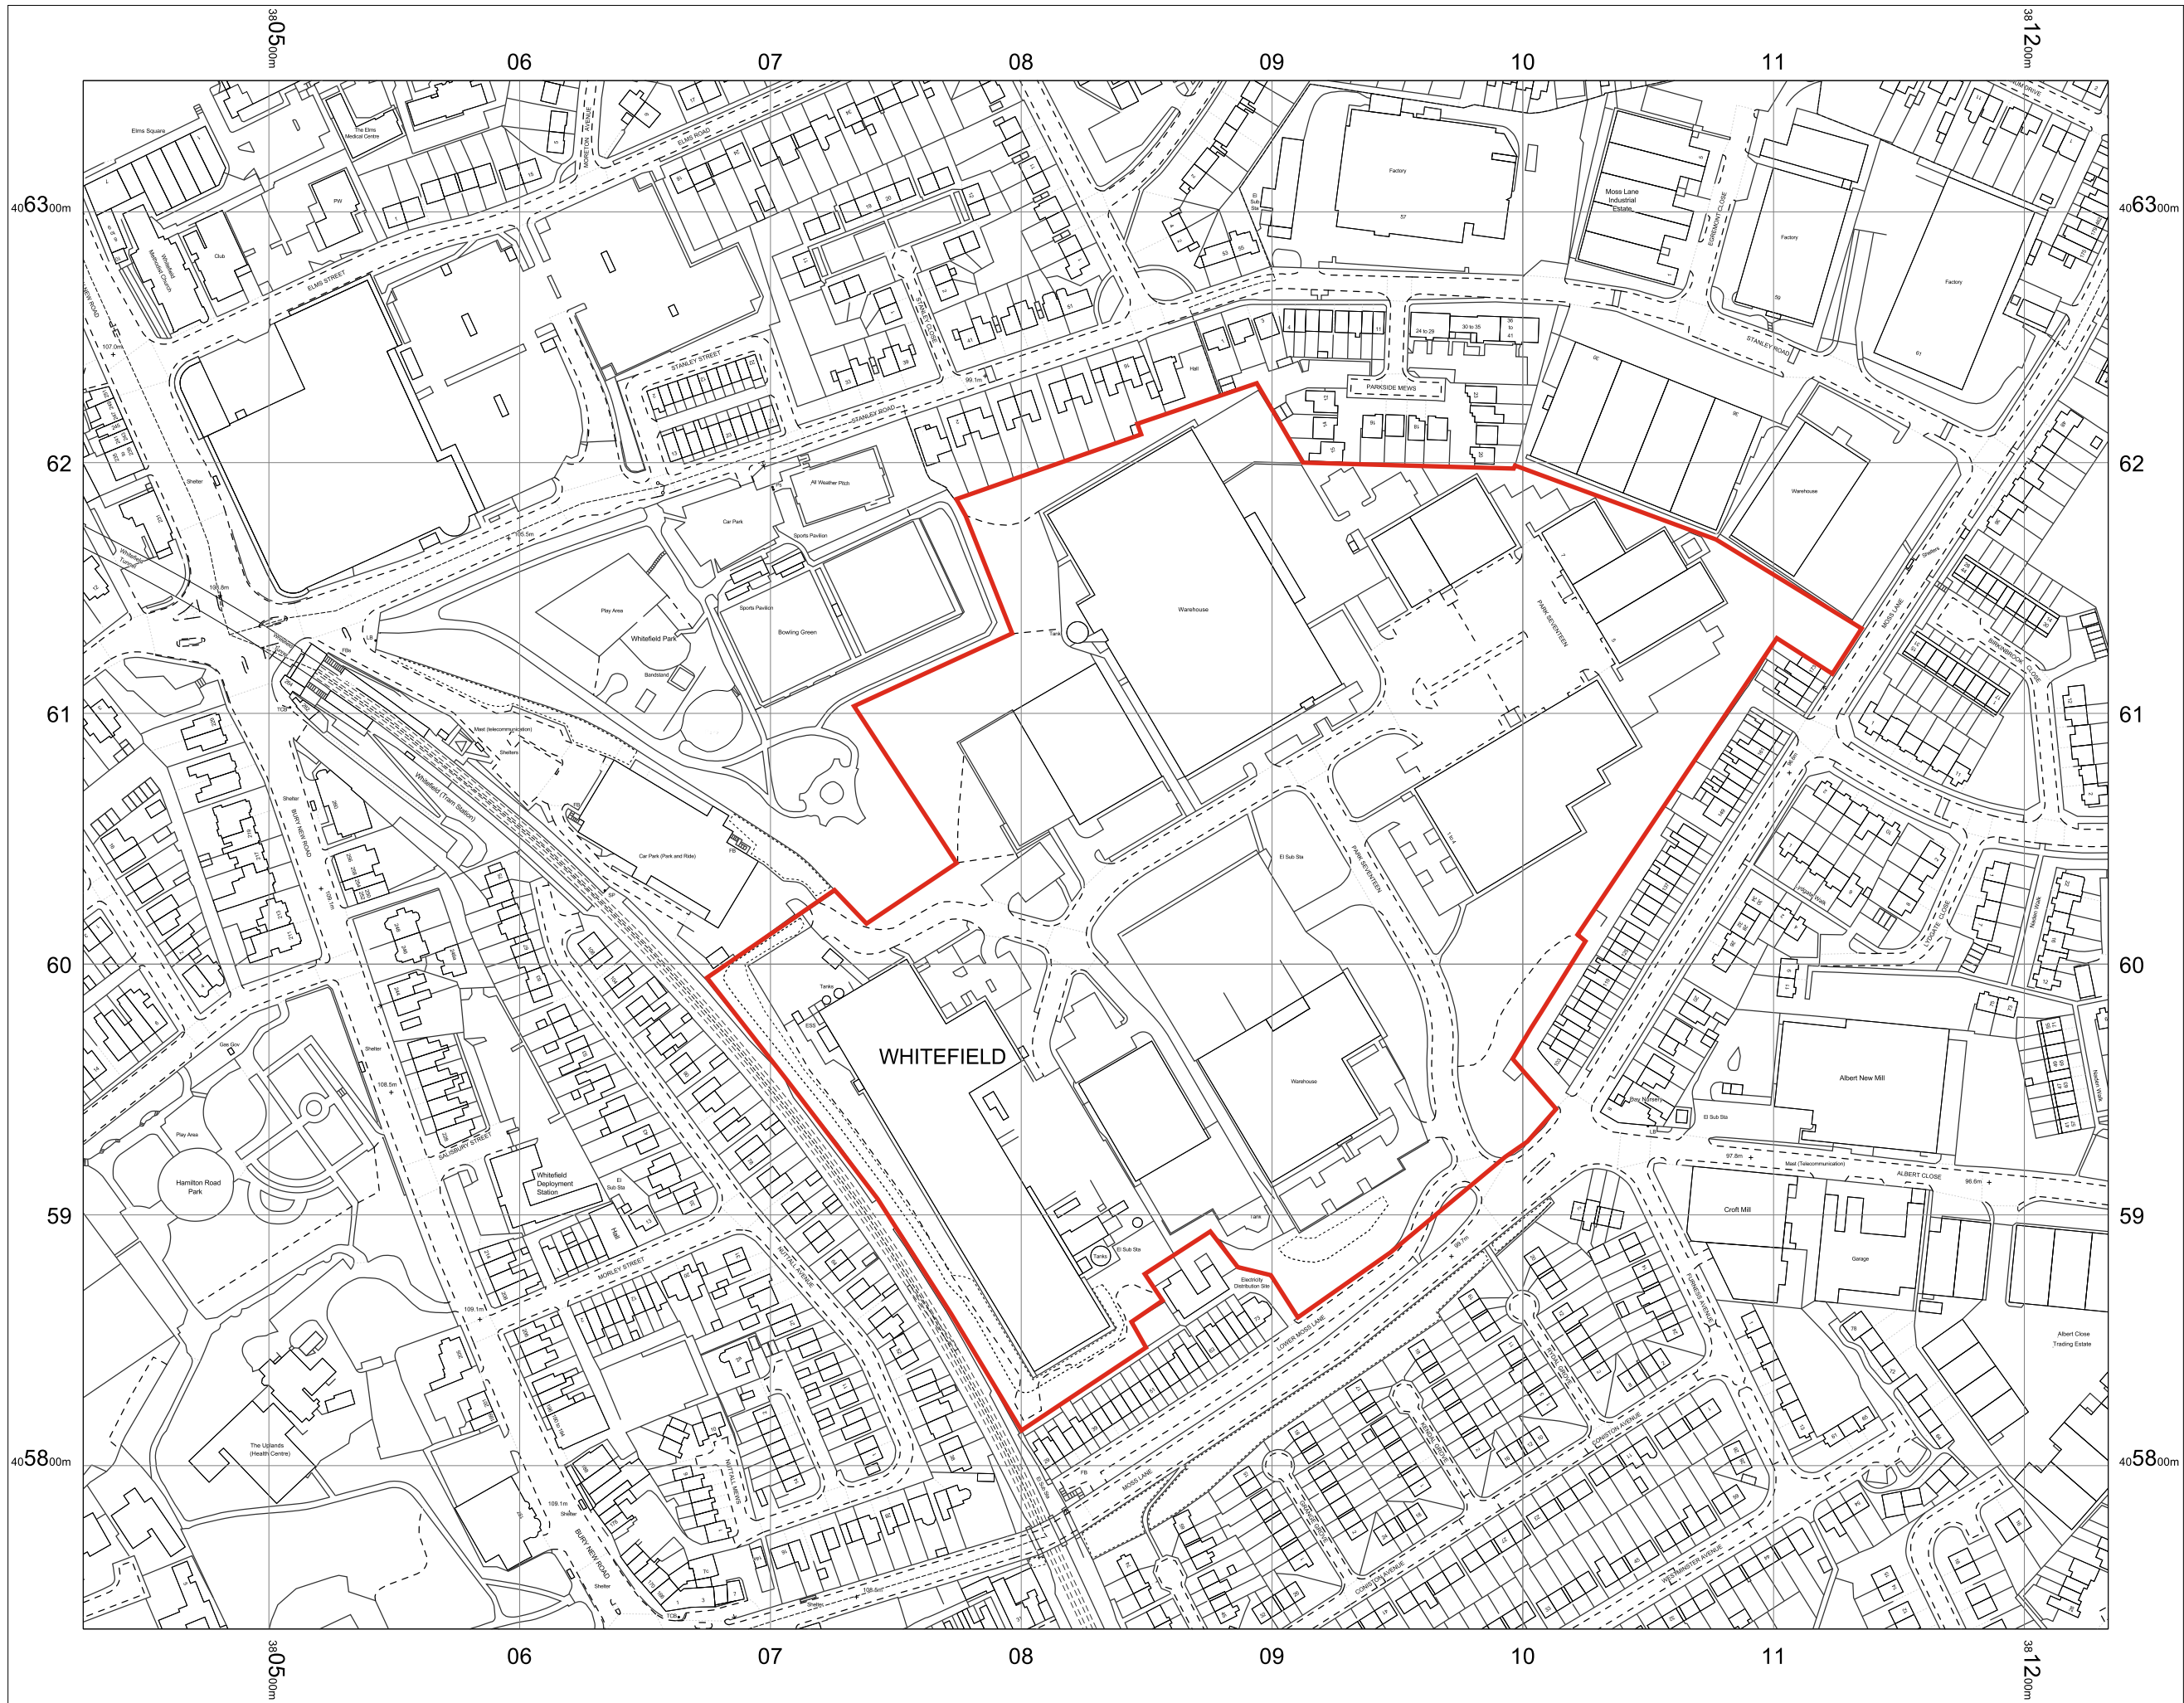

OS MasterMap 1250/2500/10000
scale
Tuesday, December 16, 2025, ID:
EIV-01255455
maps.johnnewright.com

1:2500 scale print at A3, Centre:
380830 E 408044 N

© Crown Copyright Ordnance
Survey, Licence no. AC00000805567

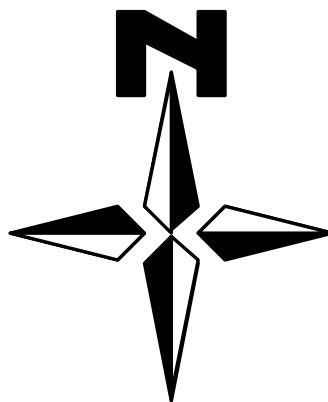

Project:
Park17 Industrial Park
Whitefield, Manchester, M45 8FJ

Project No
92000000452855

Date
Dec2025

Status
Live

Drawing No:
Park17 Site Location

Client:
Bewonder

Drawing:
SITE LOCATION

Issue Purpose
CUSTOMER'S REQUIREMENTS

Description
Site location boundary.



Trade Sign Solutions Ltd
The Cottage
72 Swanland Road
Hessle, East Yorkshire, Hu13 0NJ

Tel. ++44 (0)1482 645198
Mob. ++44 (0) 7788 274376

THIS DRAWING IS FOR PLANNING ONLY AND IS NOT TO BE USED FOR
TENDER OR CONSTRUCTION

Note:
THIS DRAWING IS INDICATIVE AND SUBJECT TO DETAILED SITE SURVEY