


3 Front - Existing
1 : 100


4 Left Side - Existing
1 : 100

5 Rear - Existing
1 : 100


6 Right Side - Existing
1 : 100

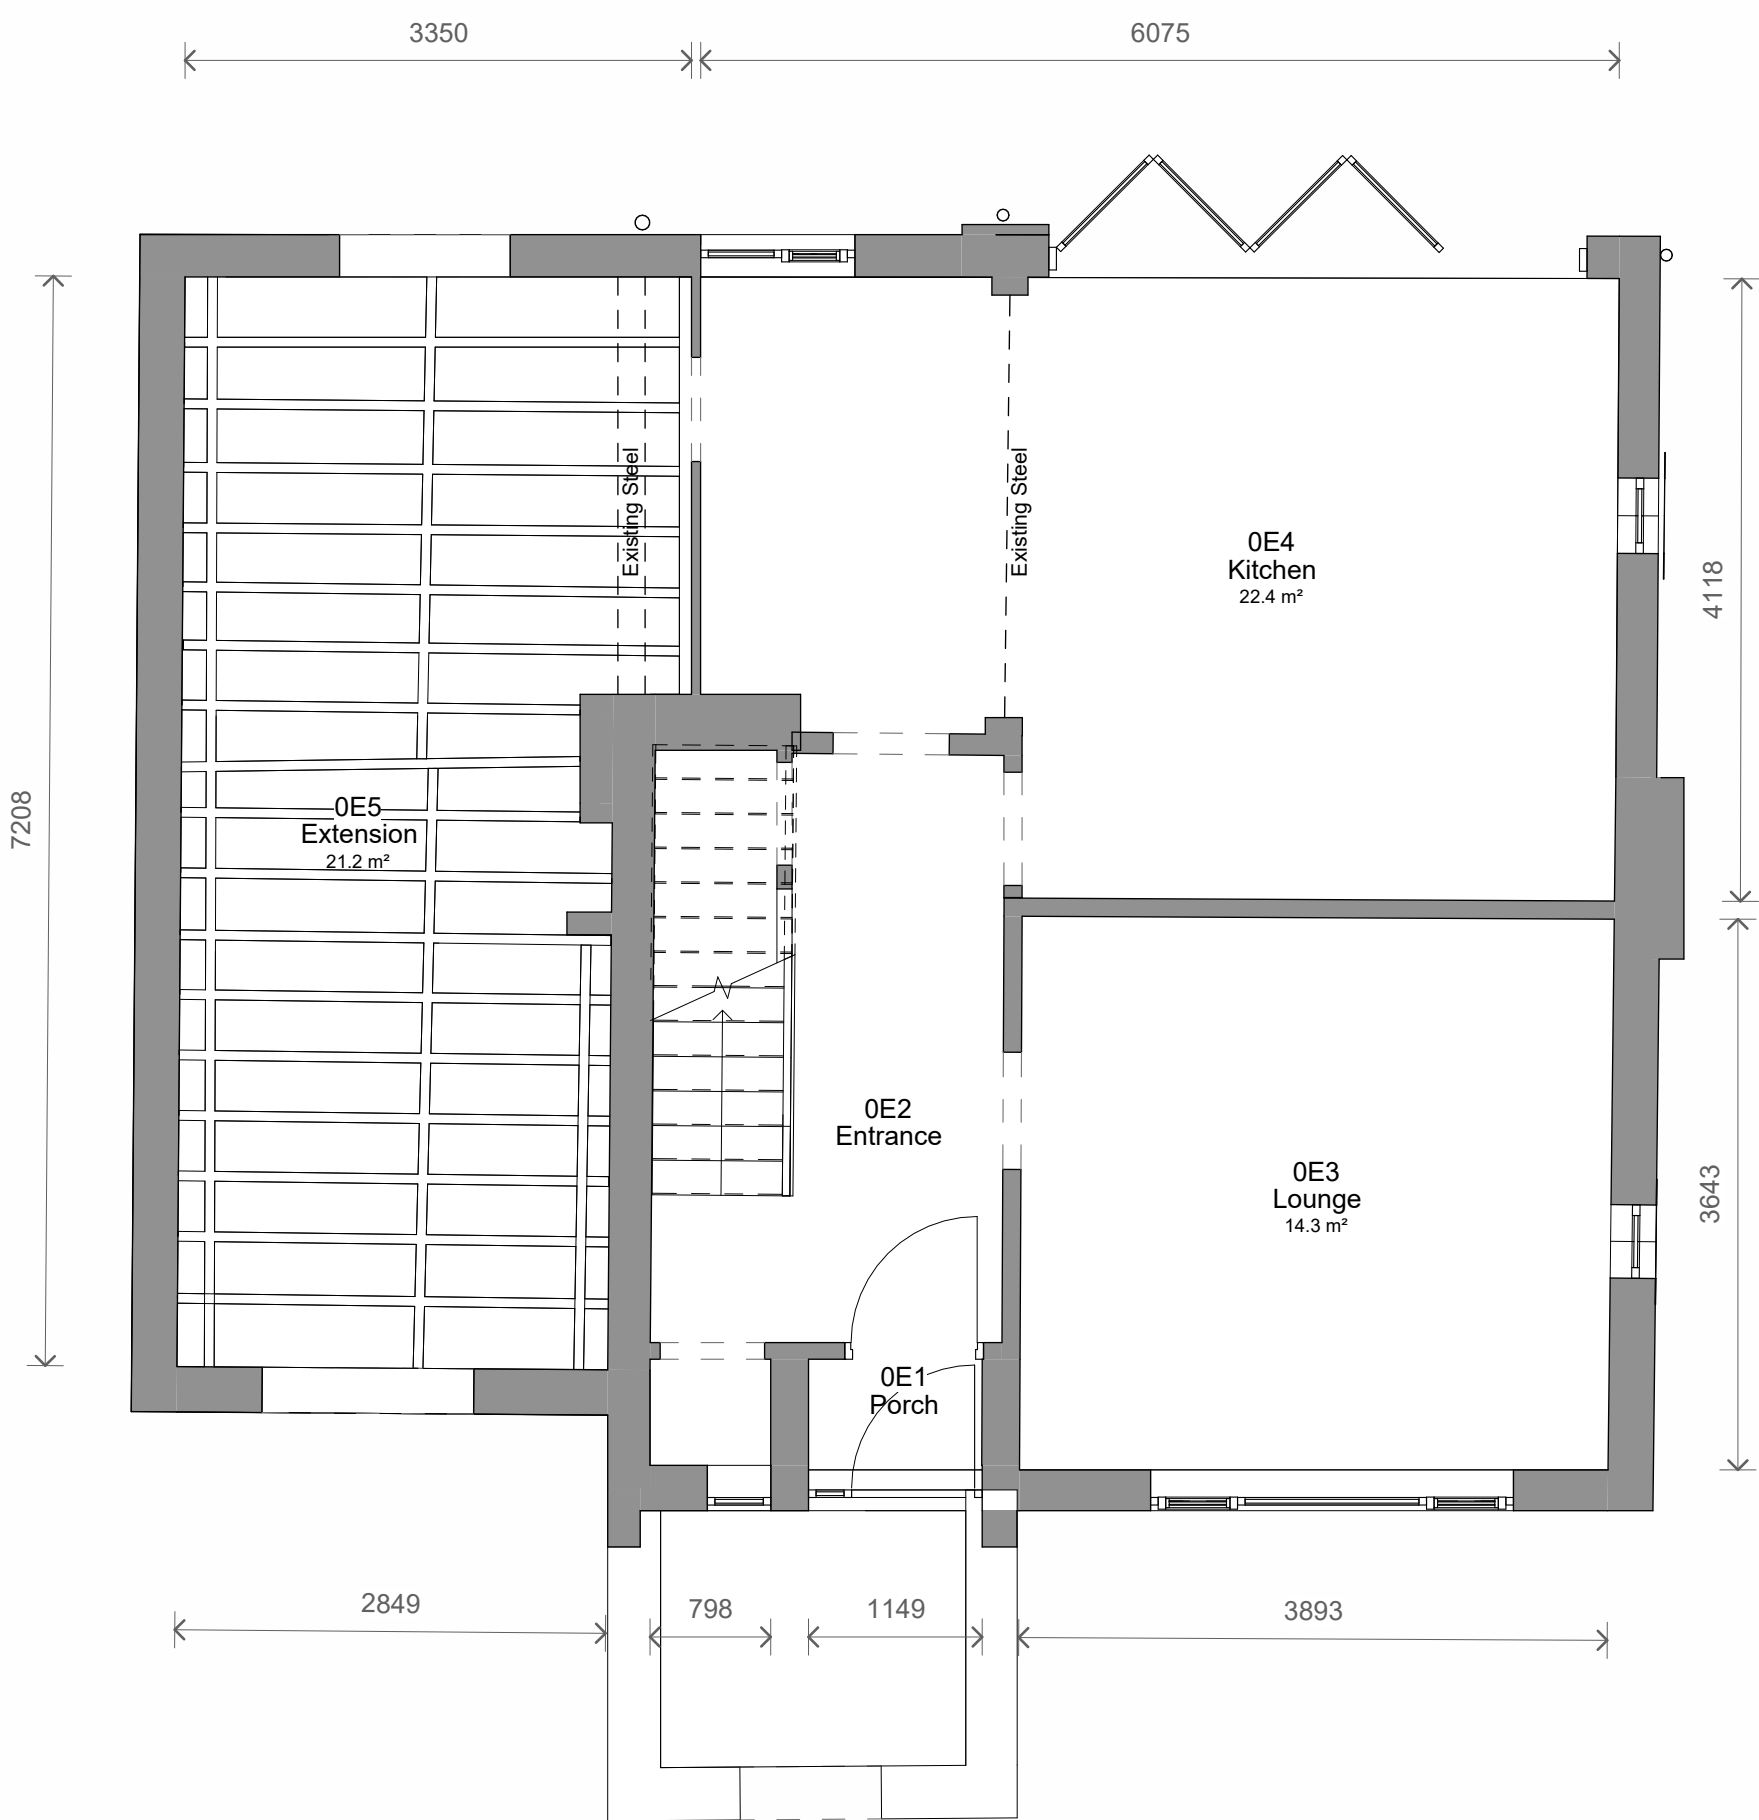


1 Level 0 - Existing
1 : 50

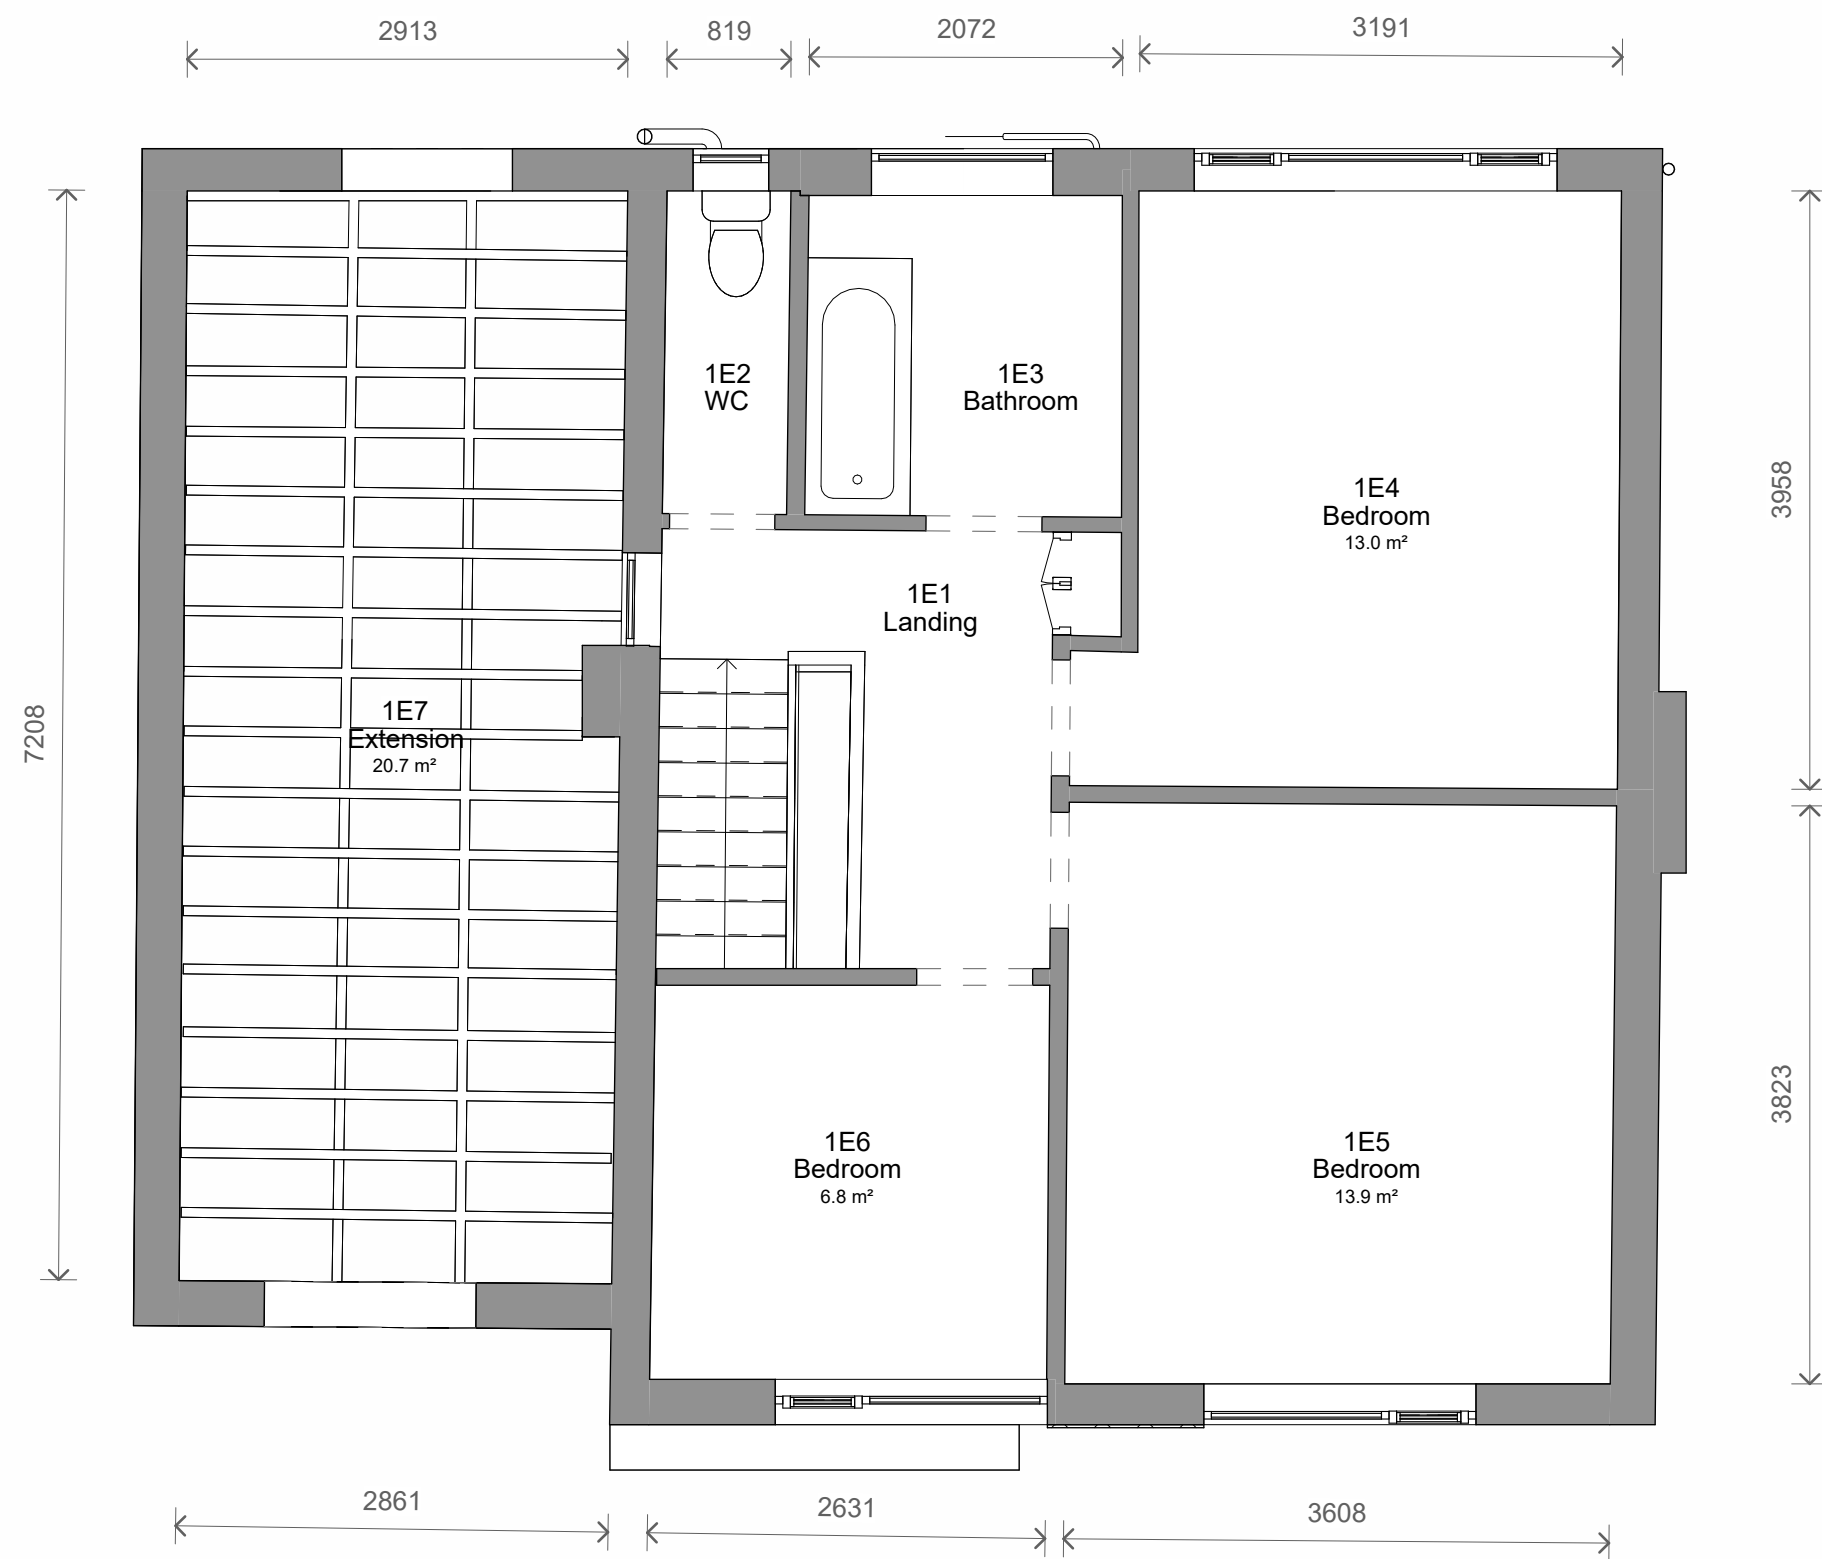


2 Level 1 - Existing
1 : 50

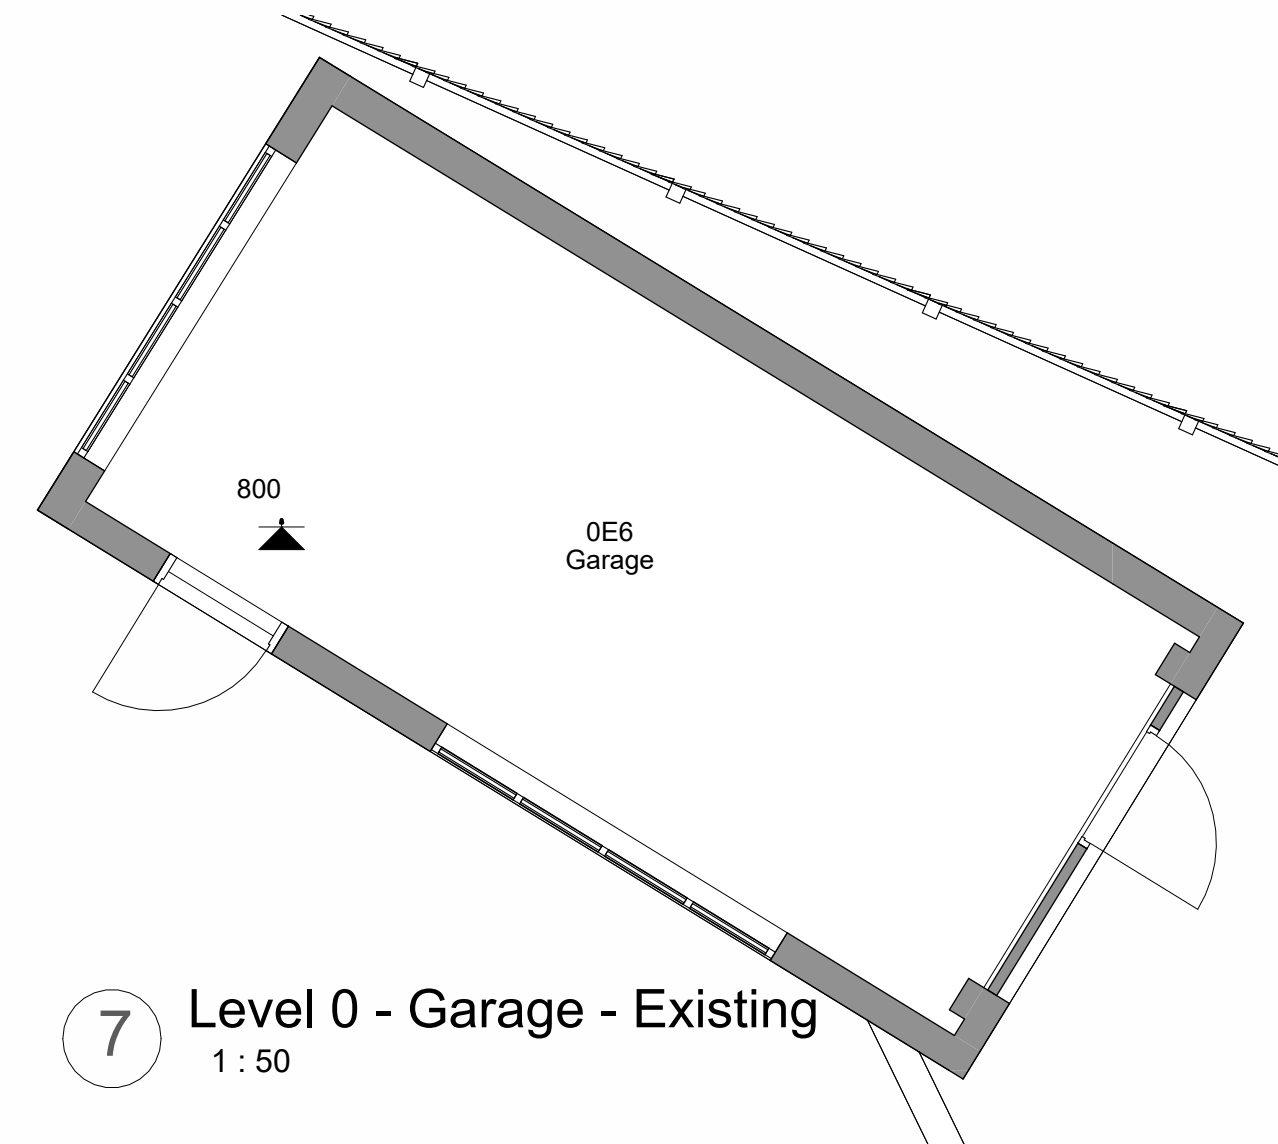


7 Level 0 - Garage - Existing
1 : 50

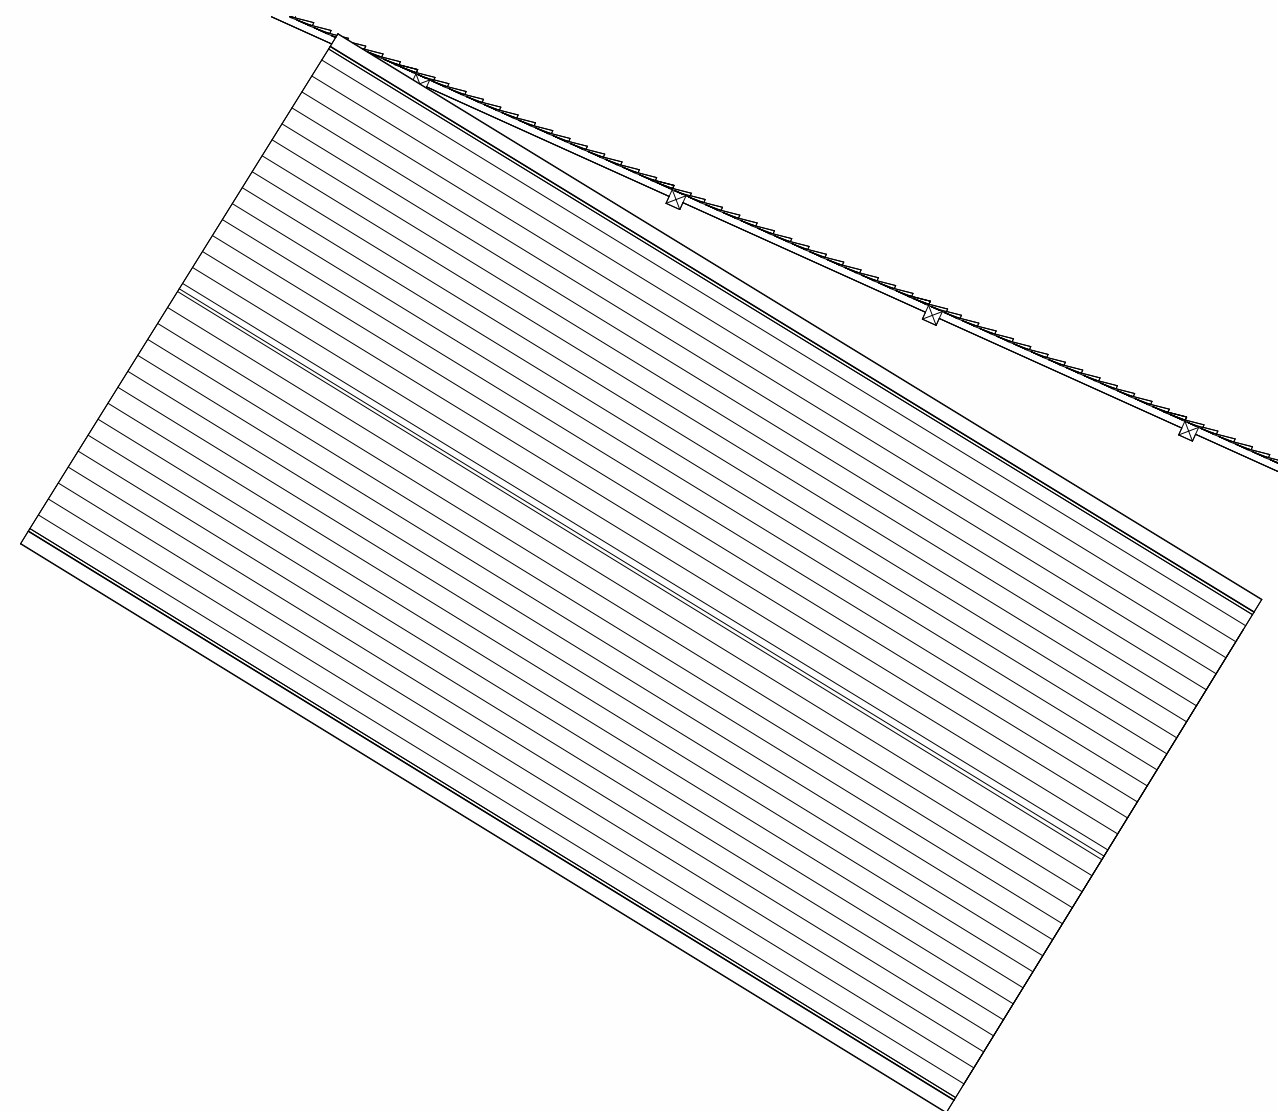


8 Level Roof - Garage - Existing
1 : 50

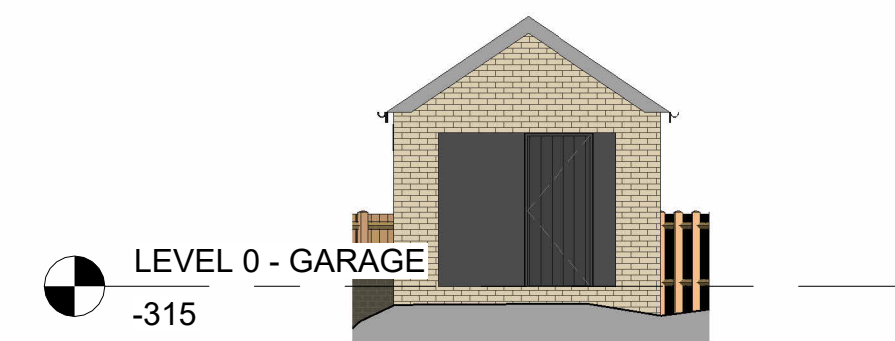


9 Front - Existing - Garage
1 : 100

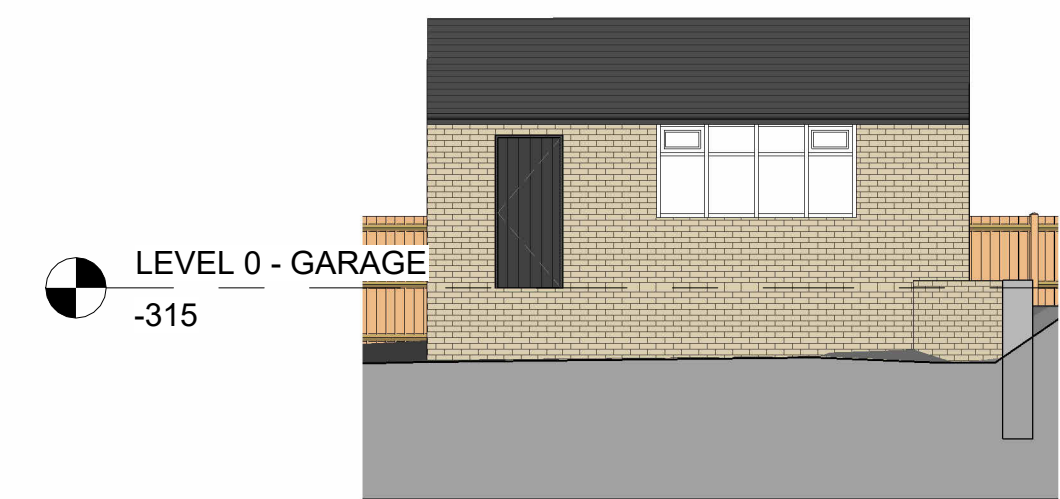

10 Left Side - Existing - Garage
1 : 100

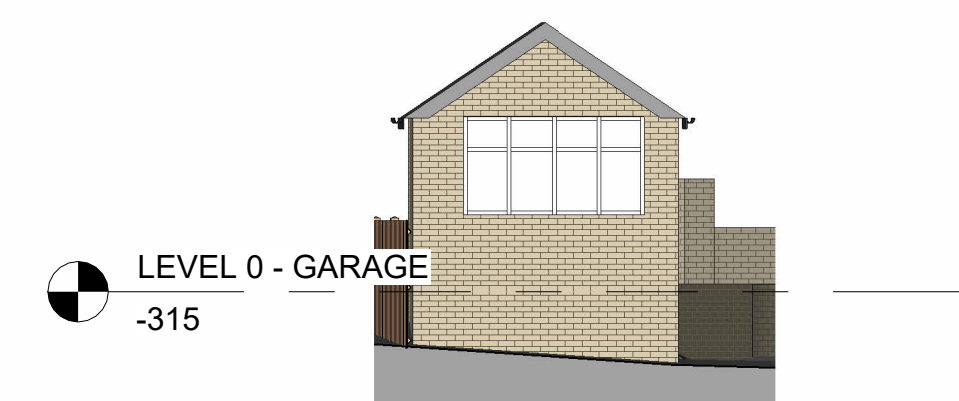

11 Rear - Existing - Garage
1 : 100

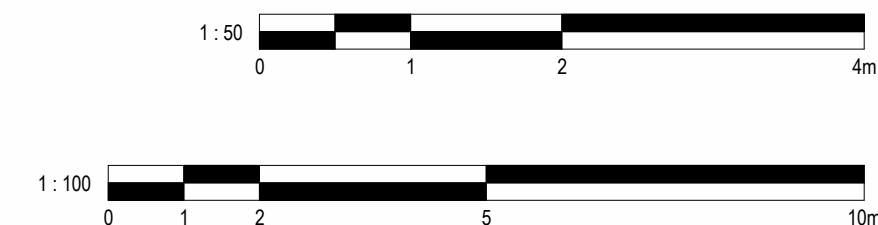

No. Description		Date	Initial
PROJECT			
74 Sheepfoot Lane			
TITLE			
Existing Plans and Elevations			
STATUS			
DESIGN			
DRAWN BY	DATE	SCALE (@ A1)	
CB	30/072025	As indicated	
PROJECT NUMBER	DRAWING NUMBER	REV	
GSS25133	002		
GOLD SKETCH S T U D I O S www.goldsketch.co.ukinfo@goldsketch.co.uk0161 792 9595			
NOTES			
©COPYRIGHT - ALL RIGHTS RESERVED. THIS DRAWING SHALL NOT BE REPRODUCED WITHOUT PRIOR WRITTEN CONSENT. DRAWING TO BE USED FOR THE STATUS INDICATED ONLY. ALL DIMENSIONS AND SETTING OUT SHALL BE CHECKED AND CONFIRMED ON SITE. ANY DISCREPANCIES TO BE REPORTED TO THE CLIENT IMMEDIATELY. THE CLIENT SHALL BE RESPONSIBLE FOR OBTAINING ALL NECESSARY PLANNING PERMISSIONS AND LEGISLATION RELEVANT CODES OF PRACTICE AND BRITISH STANDARDS. ALL DIMENSIONS ON THIS DRAWING ARE IN MILLIMETRES UNLESS OTHERWISE STATED.			