

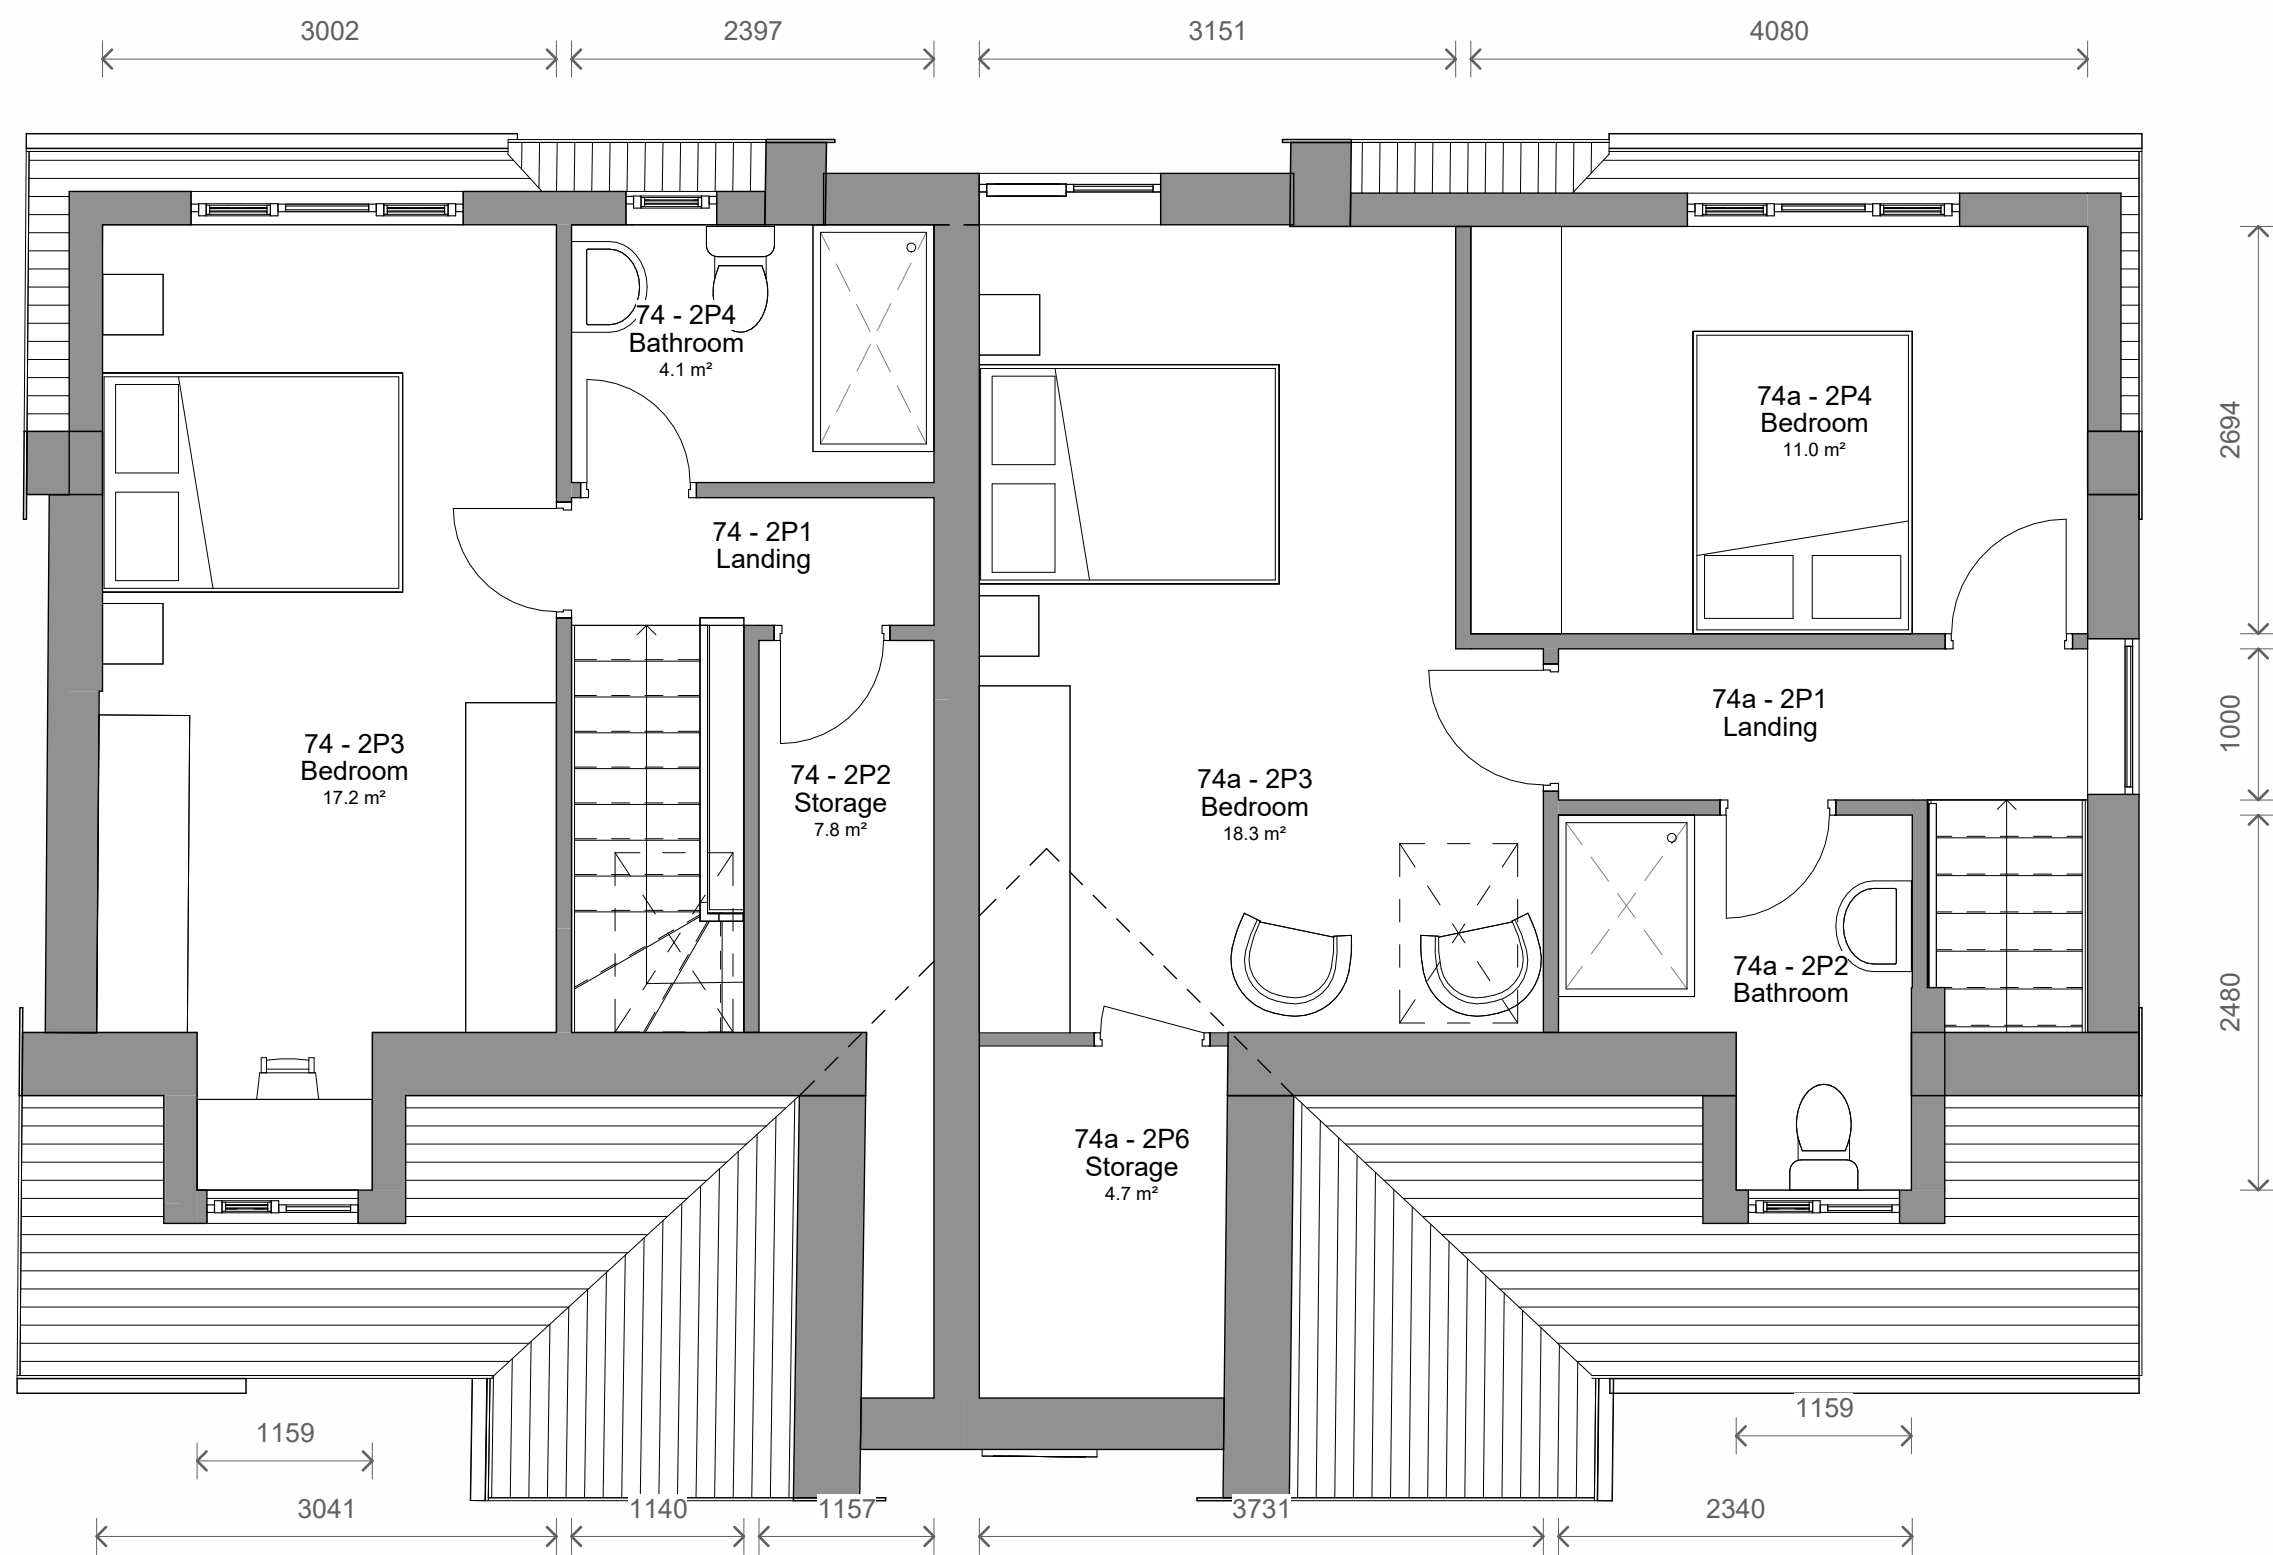


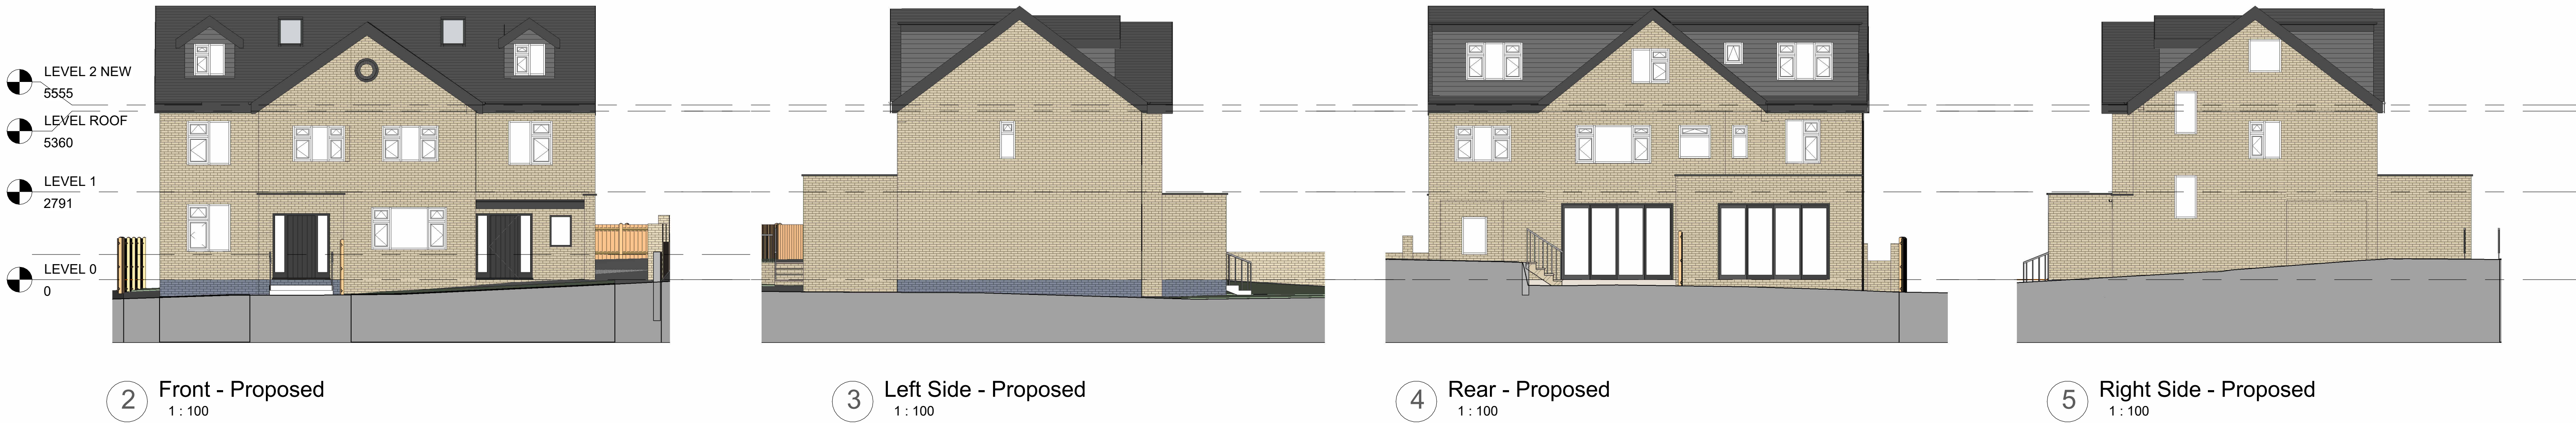

1 Level 2 - Proposed
1 : 50

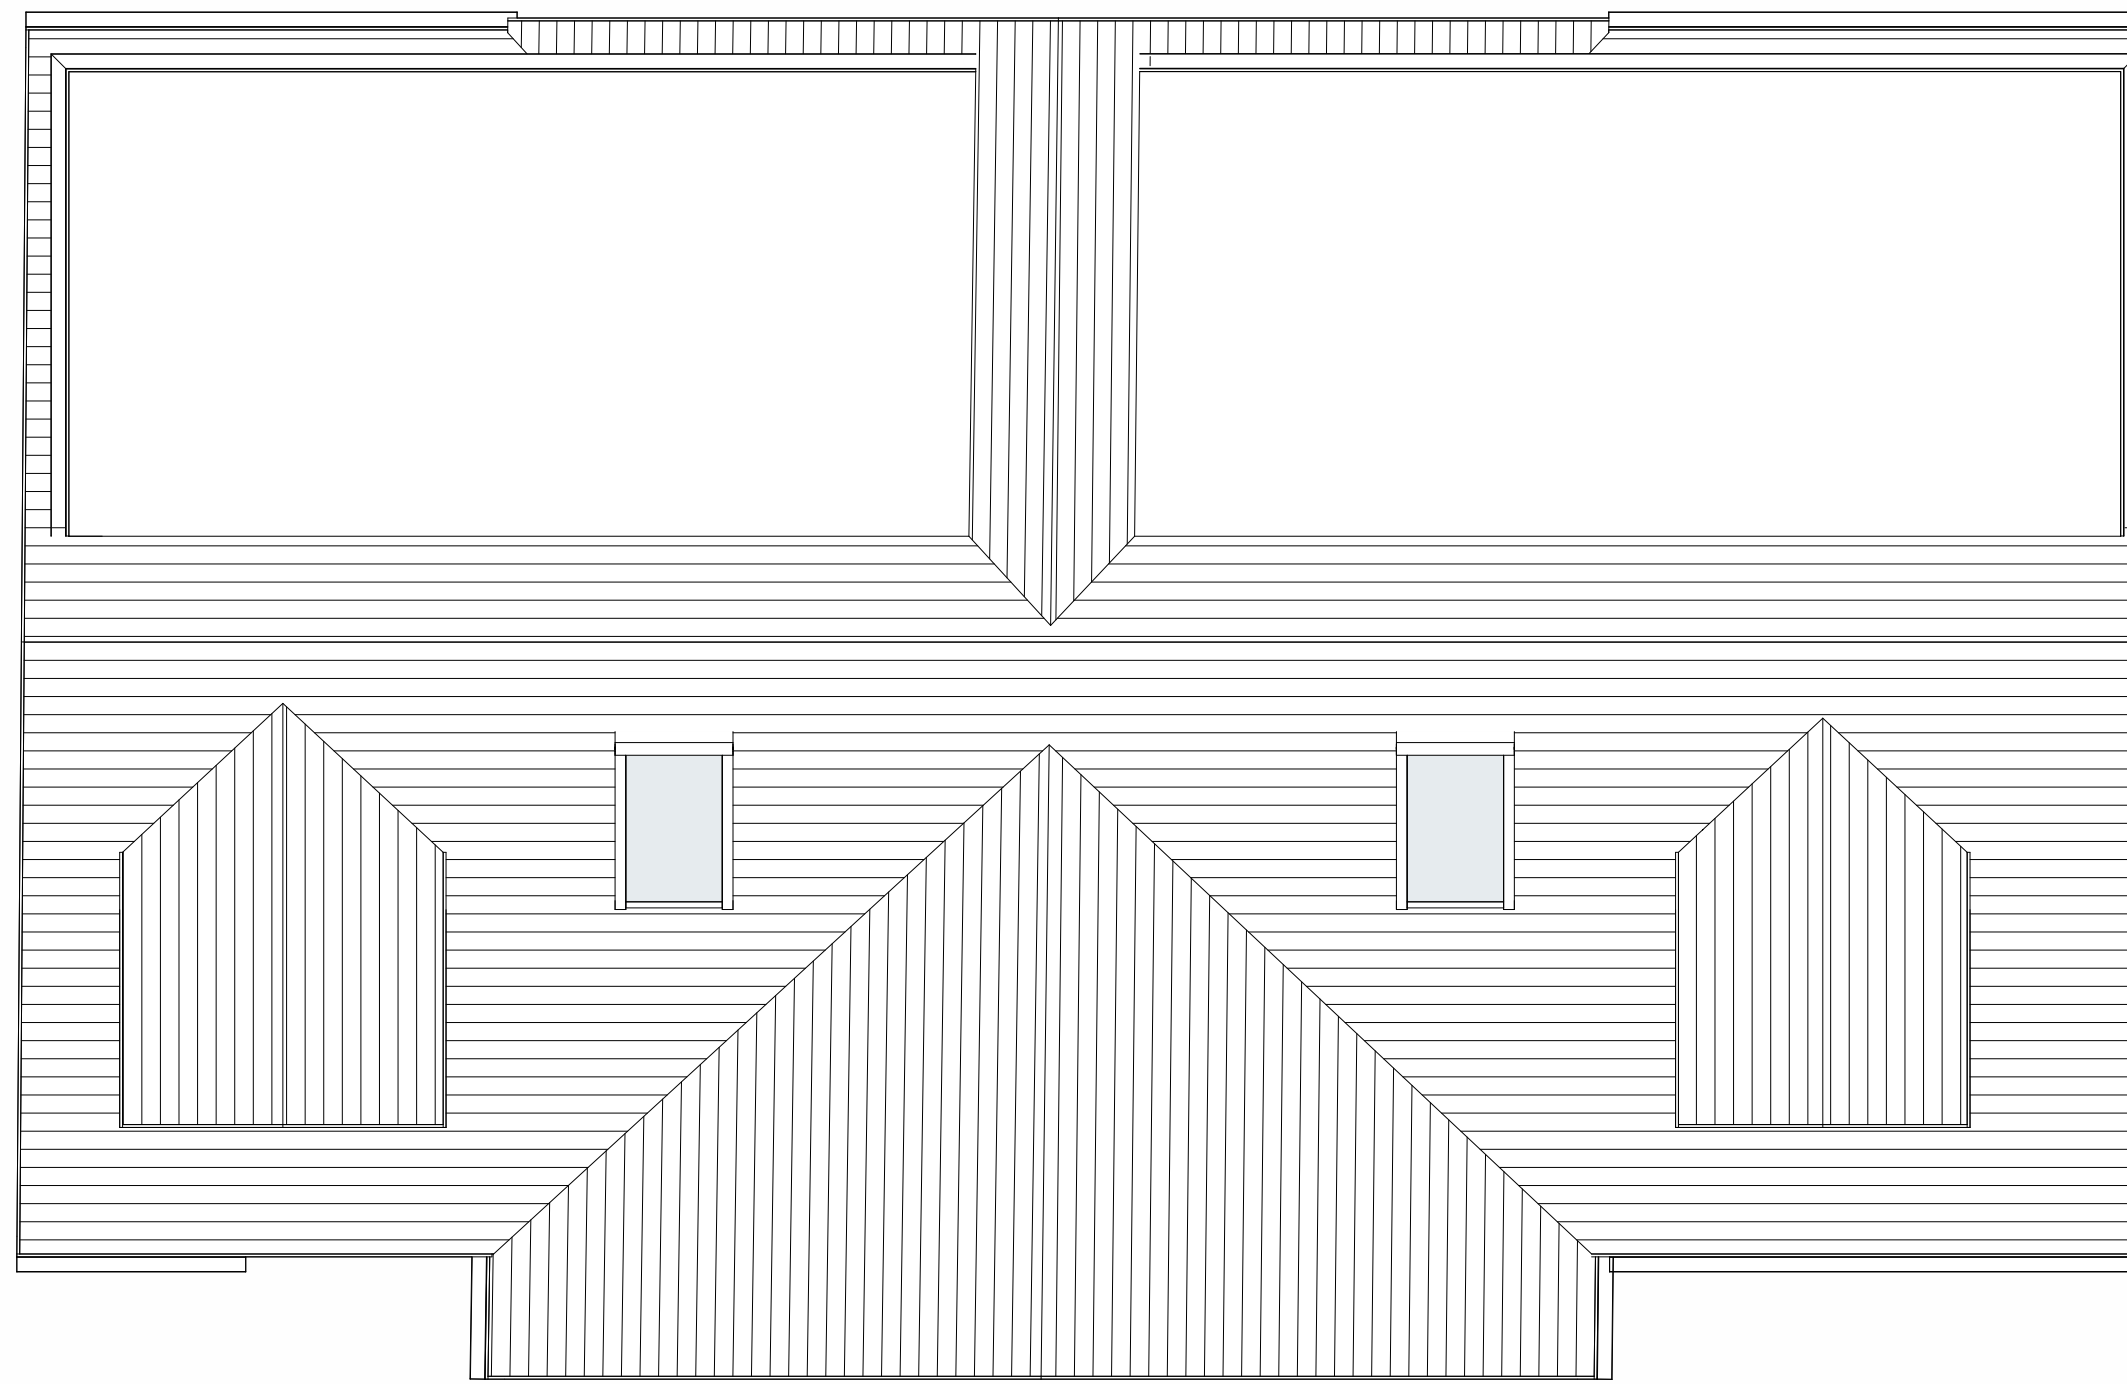

3	Pre App	19/08/2025	CB
2	Revised Street Entrance	07/08/2025	CB
1	Revised Design	06/08/2025	CB
No.	Description	Date	Initial

PROJECT		74 Sheepfoot Lane	
TITLE			
Proposed Plans and Elevations			
STATUS			
DESIGN			
DRAWN BY		DATE	SCALE (@ A1)
CB		31/07/2025	As indicated
PROJECT NUMBER		DRAWING NUMBER	REV
GSS25133		004	3
GOLD SKETCH			
S T U D I O S			
www.goldsketch.co.uk		info@goldsketch.co.uk	0161 792 9595
NOTES			
© COPYRIGHT - ALL RIGHTS RESERVED.			
THIS DRAWING MUST NOT BE REPRODUCED WITHOUT PRIOR WRITTEN CONSENT.			
DRAWING TO BE USED FOR THE STATUS INDICATED ONLY.			
ALL DIMENSIONS AND SETTING OUT SHALL BE CHECKED AND CONFIRMED ON SITE. ANY DISCREPANCIES TO BE REPORTED TO THE			
DRAWING PRIOR TO THE COMMENCEMENT OF ANY WORK. ALL WORK AND MATERIALS TO BE IN ACCORDANCE WITH CURRENT BUILDING			
LEGISLATION, RELEVANT CODES OF PRACTICE AND BRITISH STANDARDS. ALL DIMENSIONS ON THIS DRAWING ARE IN MILLIMETRES UNLESS			
OTHERWISE STATED.			

