

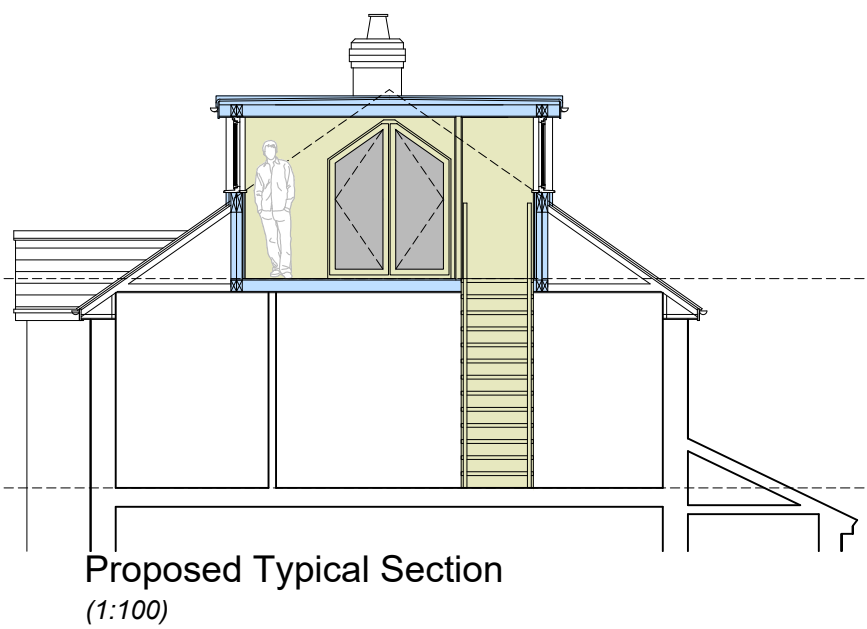
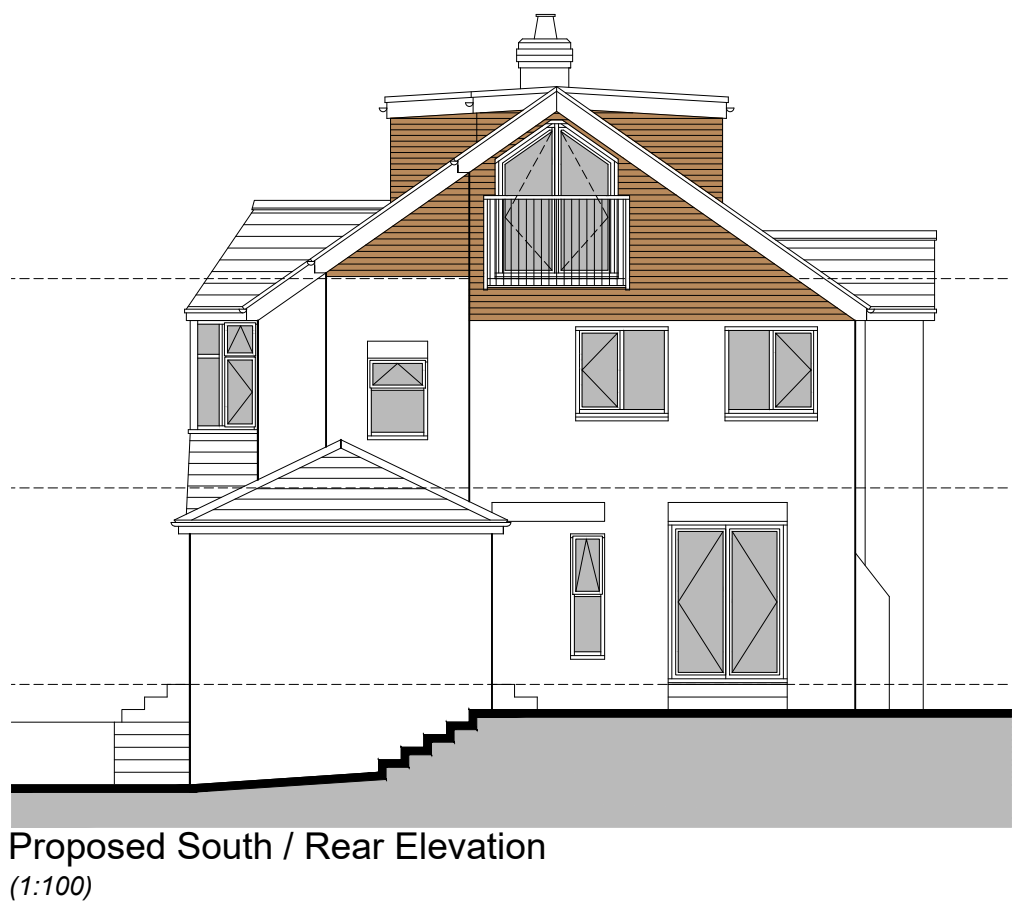
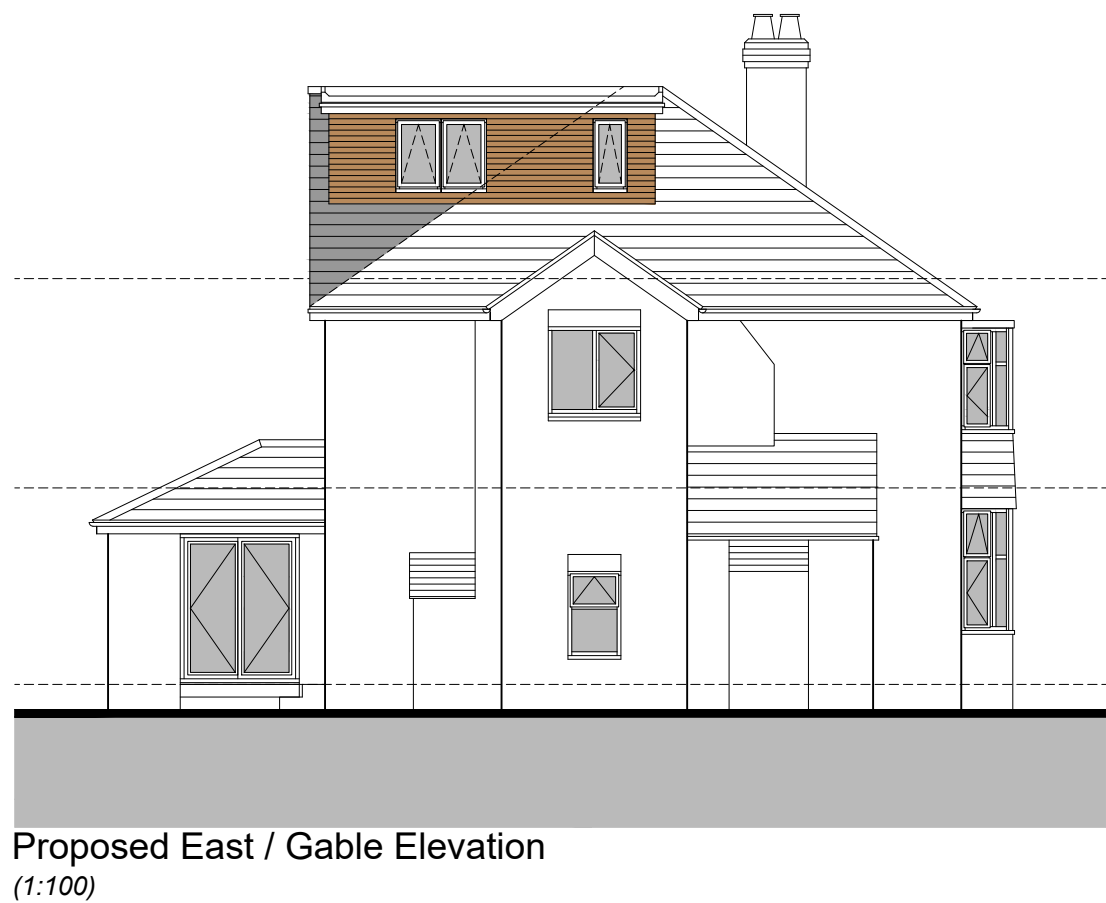
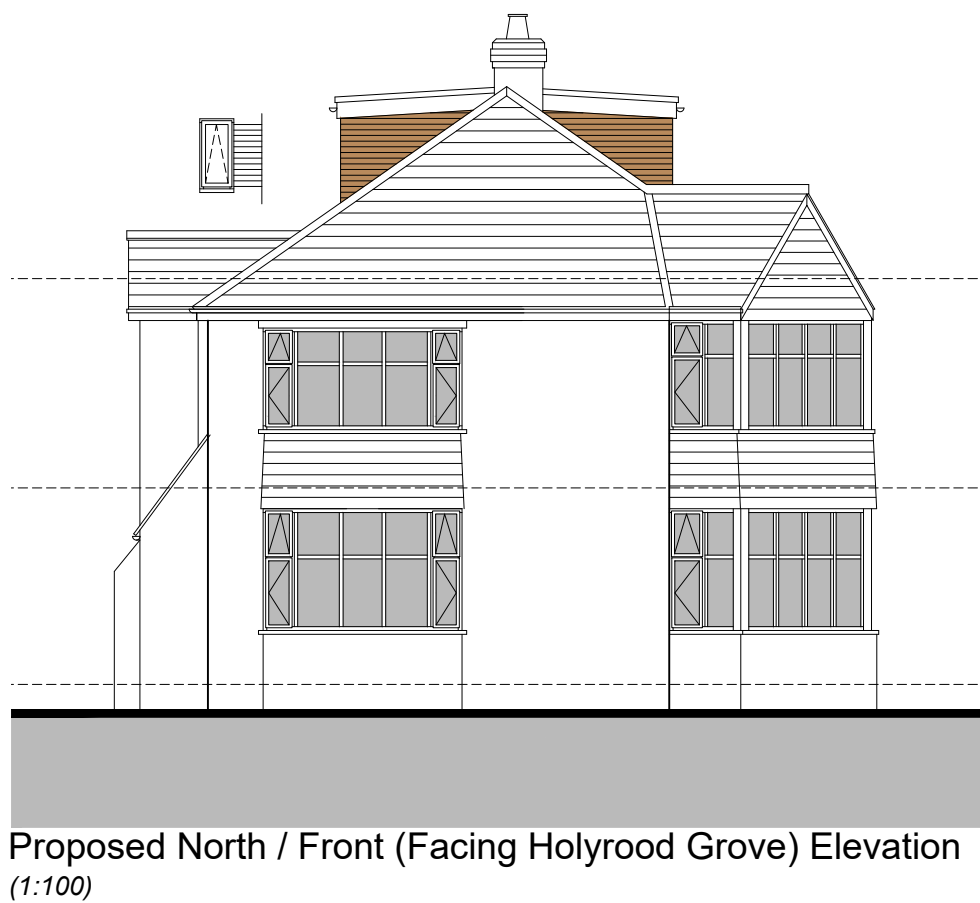
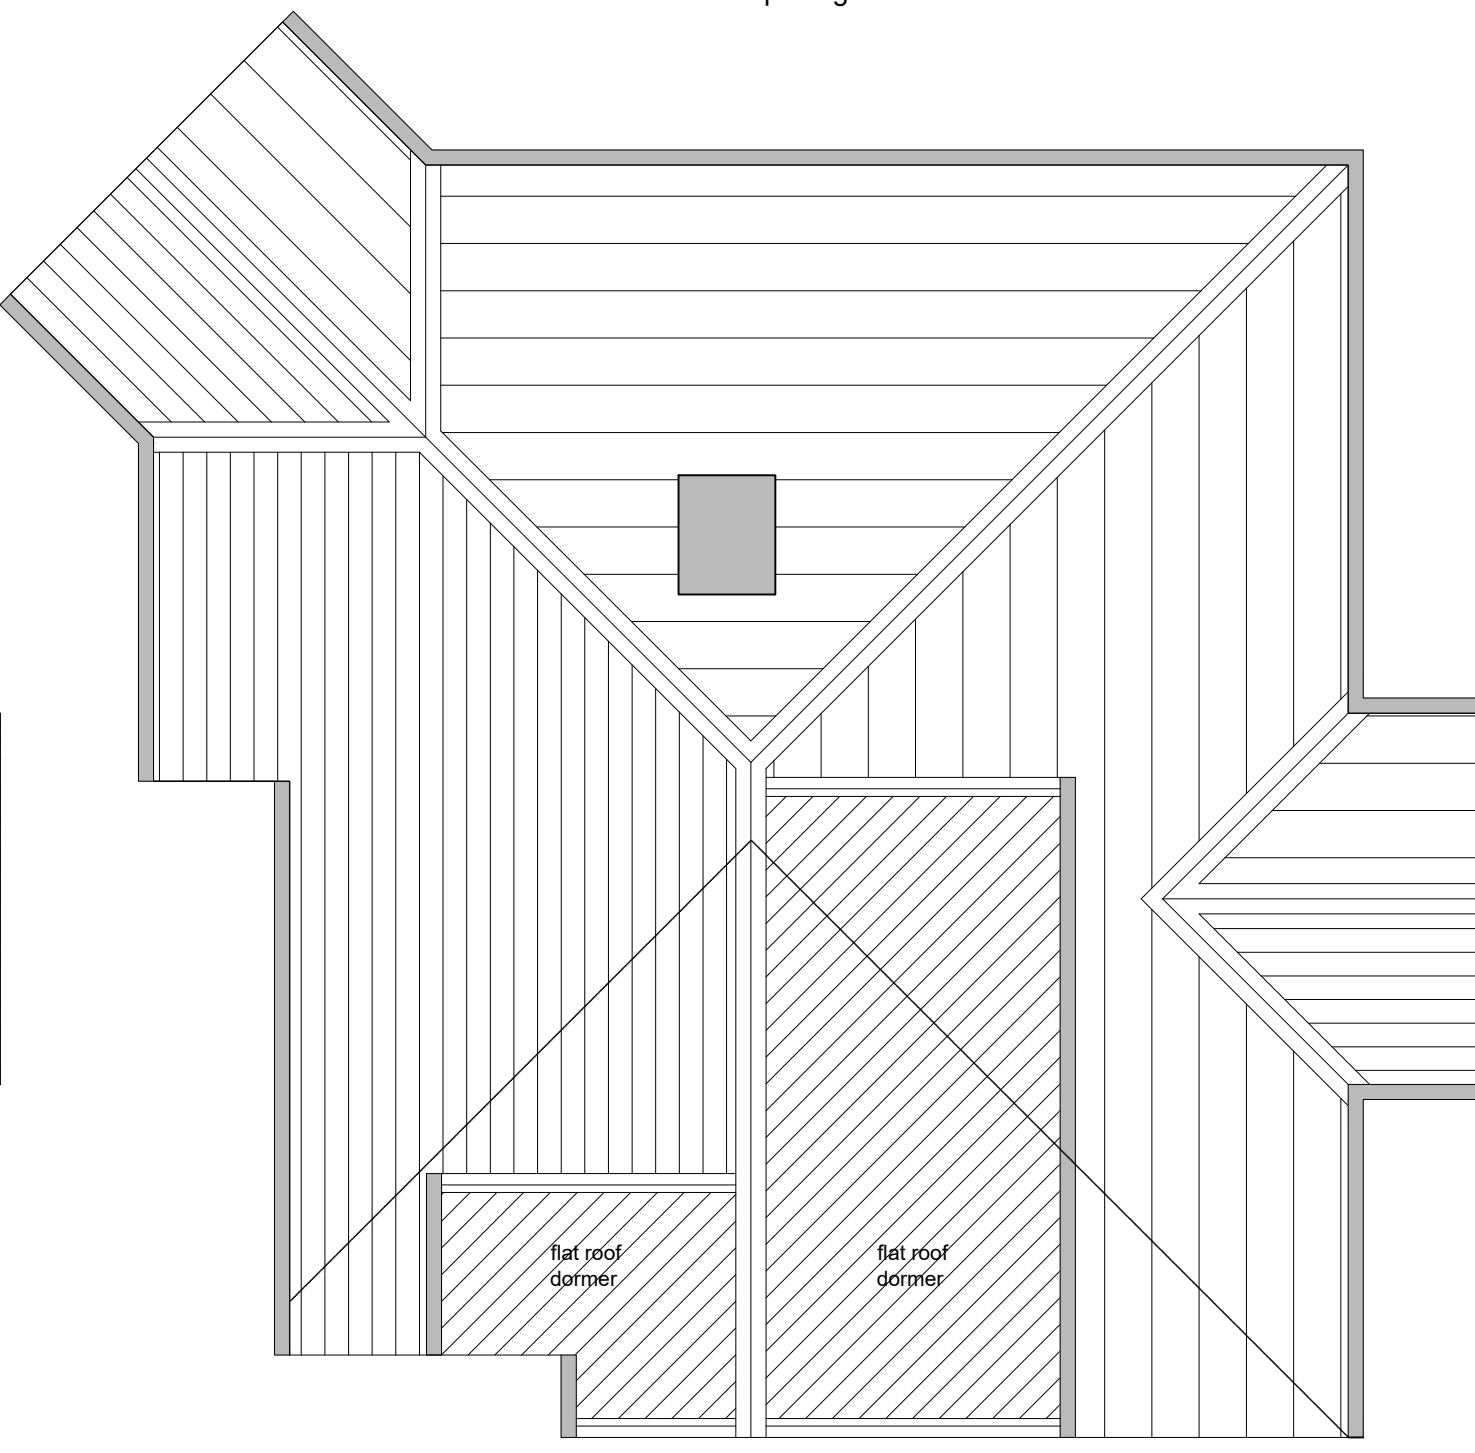
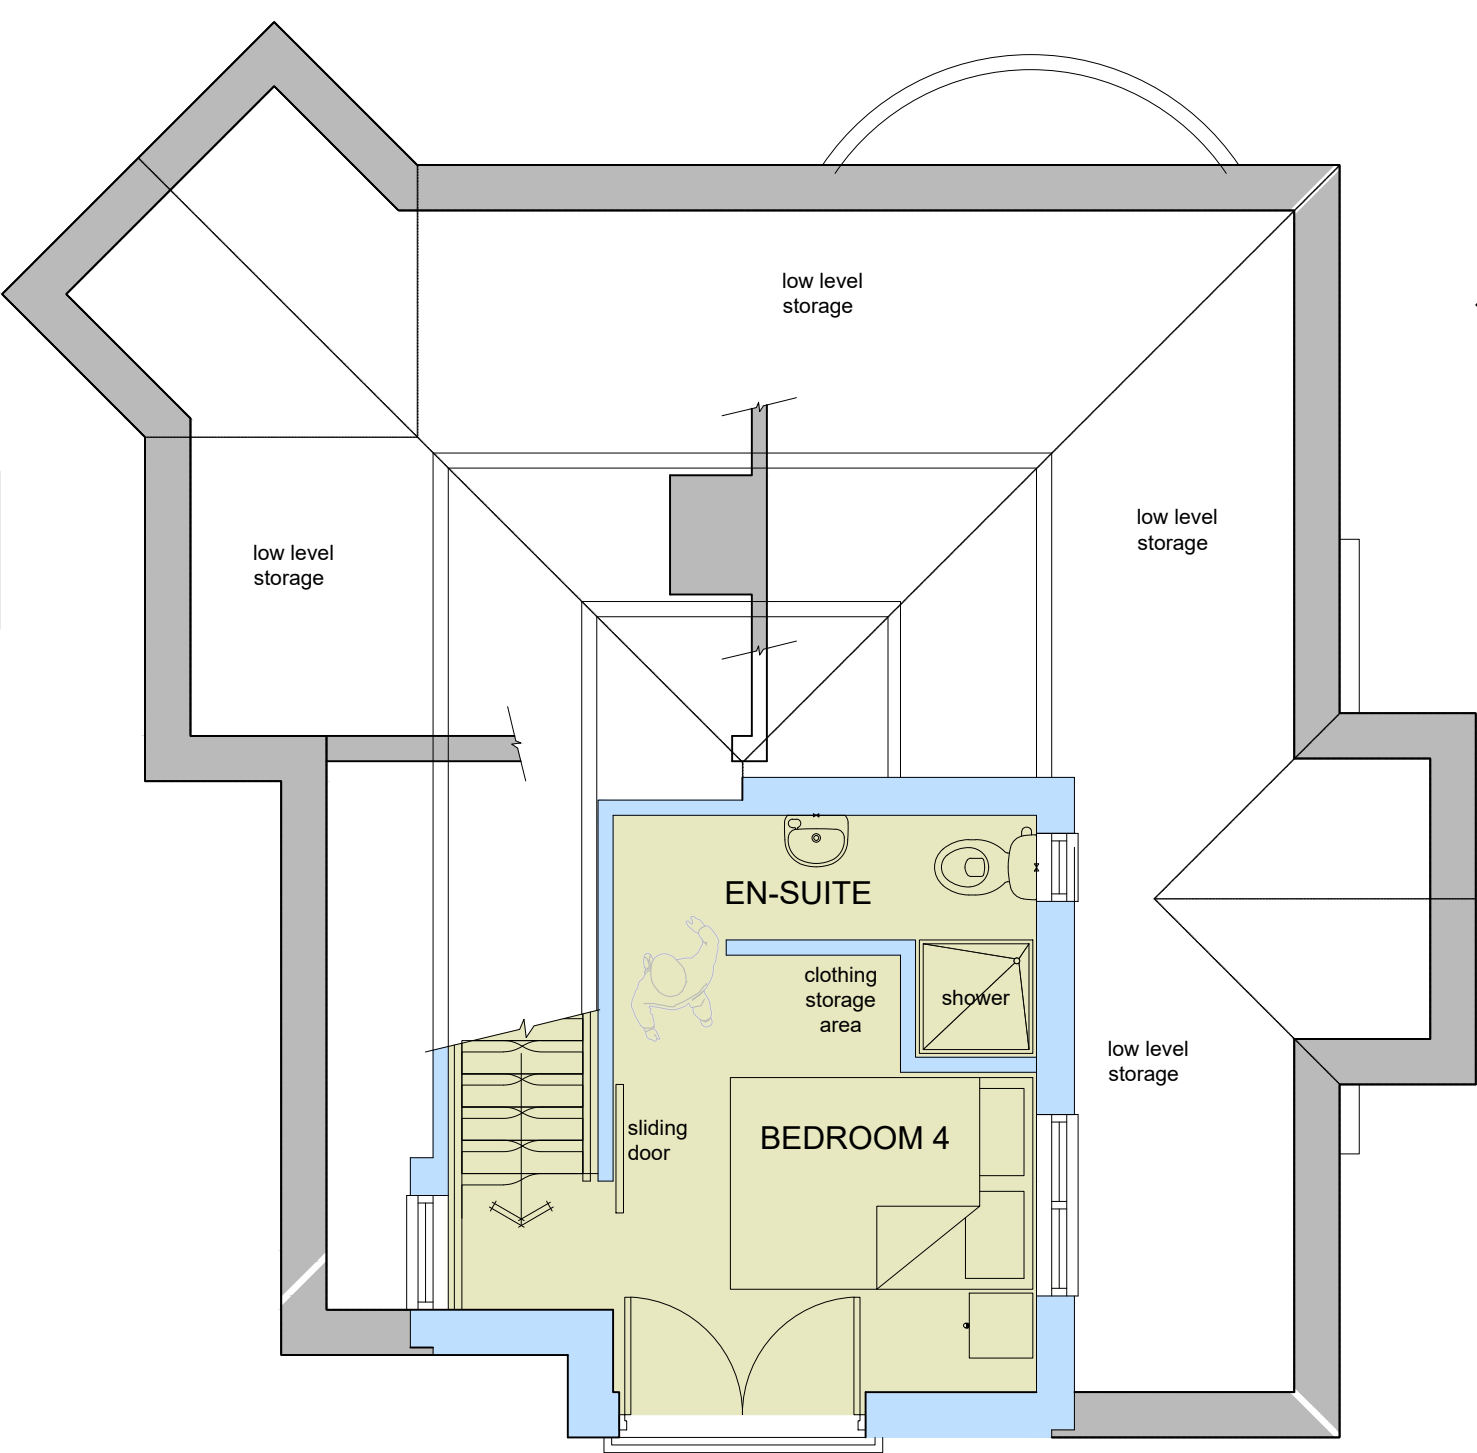


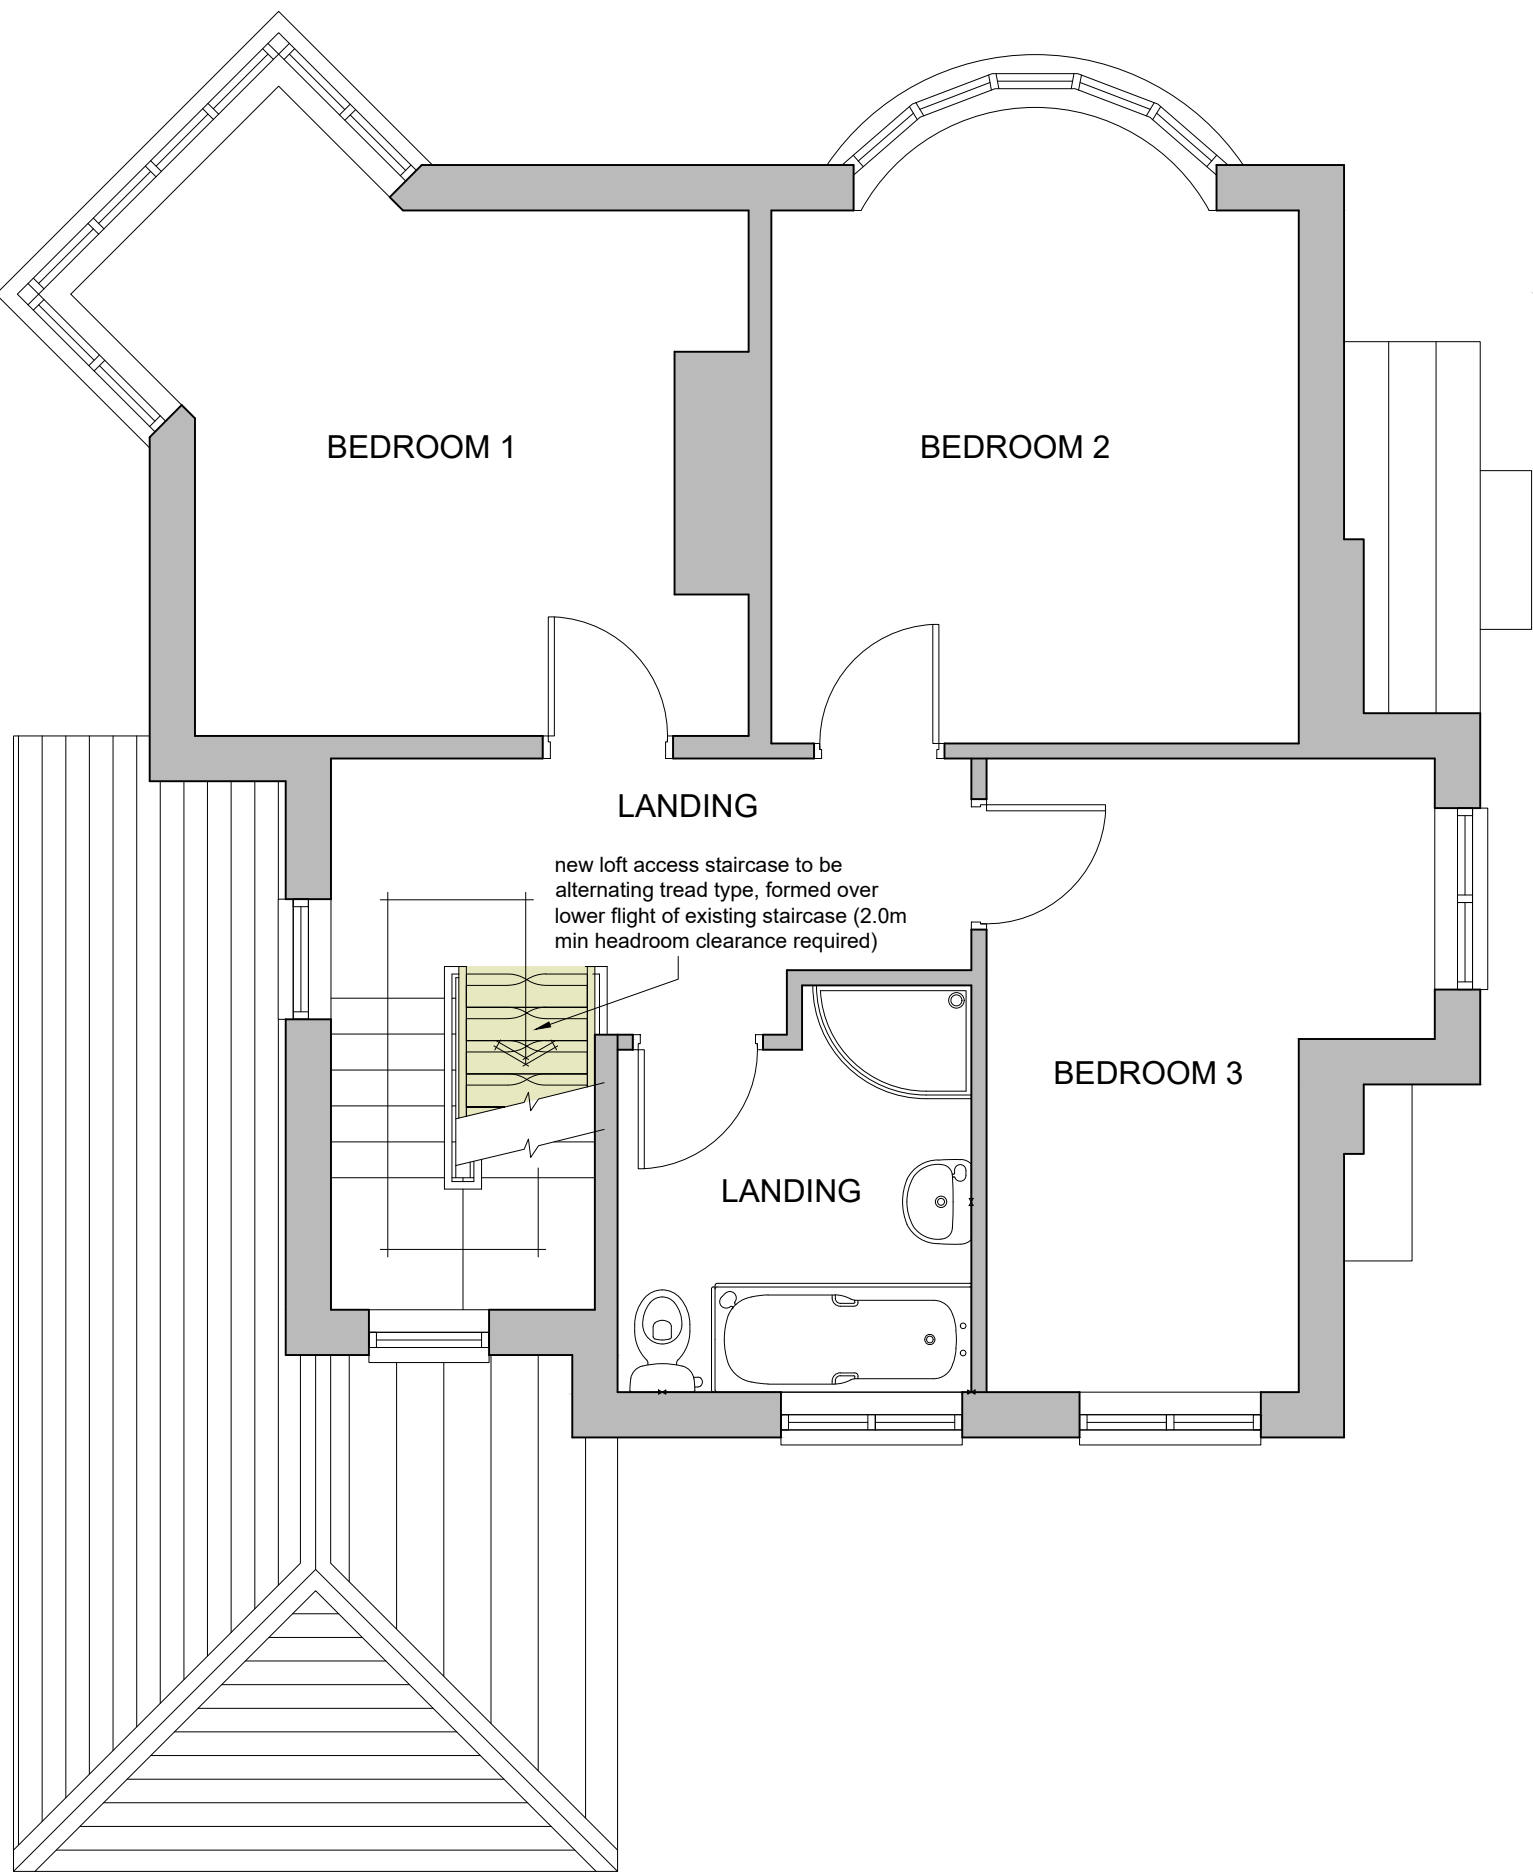

- MATERIALS:-**
- Blue / grey natural roof slates to main roof, to match existing
 - Plain clay brown, vertical wall tiles to dormer walls
 - White uPVC rainwater goods / soffits / fascias to match existing
 - Brown facing brickwork to match existing
 - White double glazed uPVC windows & doors to match existing
 - Black metal guarding to external door opening

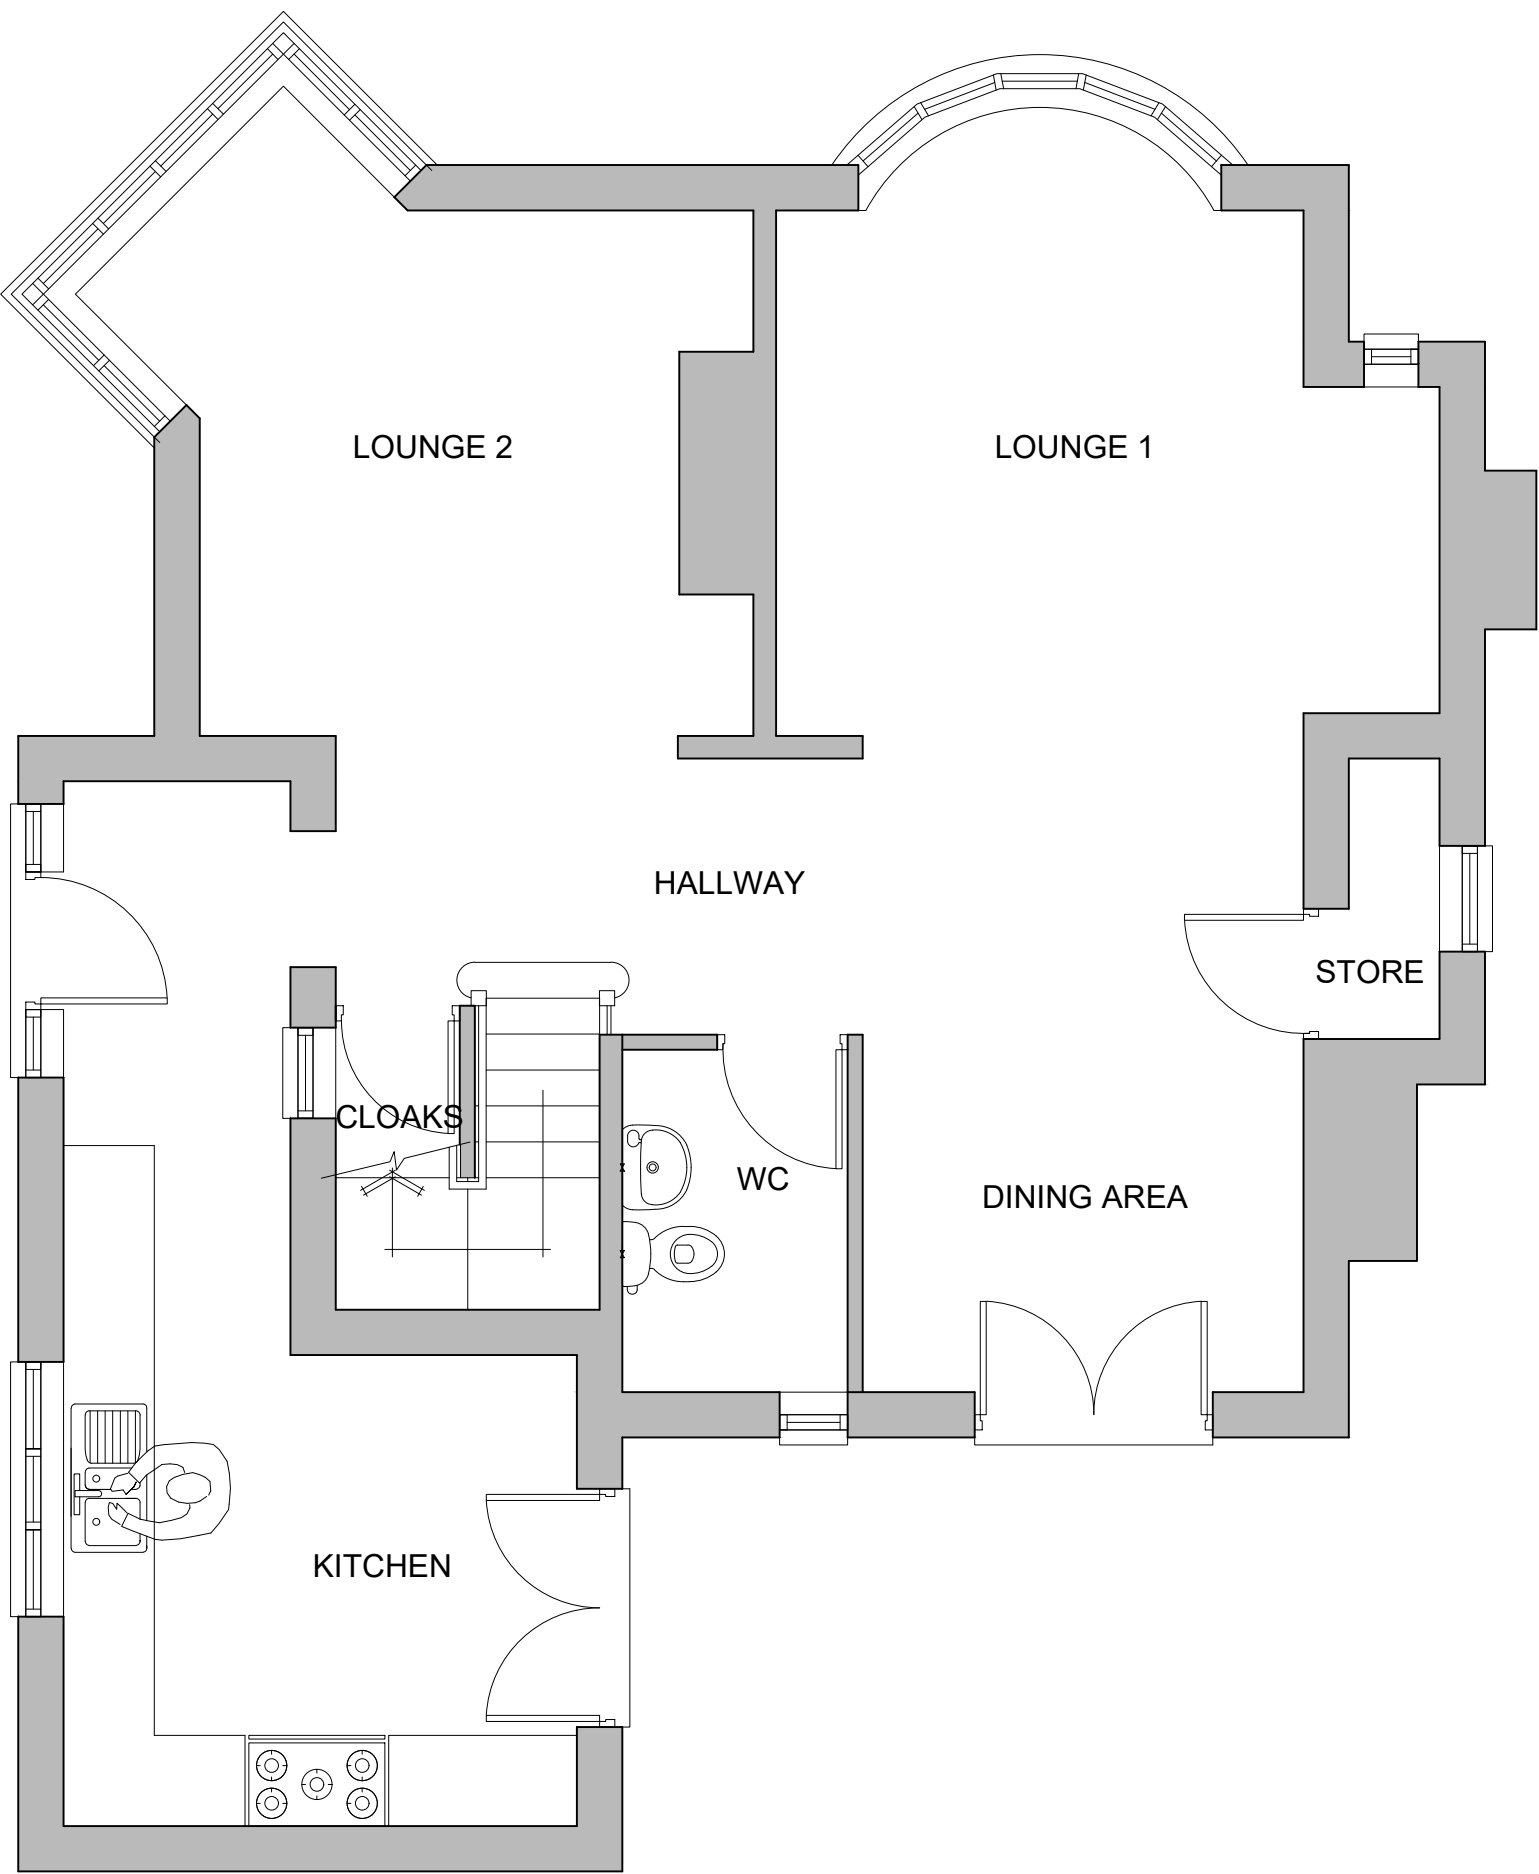

hip roof profile to rear to be modified /
now brick gable with flat dormer roofs

B	18/01/26	Minor revisions for Planning Permission Issue
A	10/01/26	Planning Permission Issue
Rev	Date	Description

Project :
**2 HOLYROOD DRIVE
PRESTWICH
MANCHESTER
M25 1QG**

Proposed Loft Conversion with Dormer
Extensions

Drawing Title :
Proposed Plans and Elevations

Drawing Title :	Date	January '26
LOD-02_01 rev B	Scale	as noted @ A1