



THE BUILDER MUST CHECK THE SITE AND THE APPROVED DRAWINGS BEFORE COMMENCING THE WORKS AND MUST TAKE ANY WORKING MEASUREMENTS AS NECESSARY. ANY DISCREPANCY IN THE DRAWING MUST BE REPORTED TO THE CLIENT .

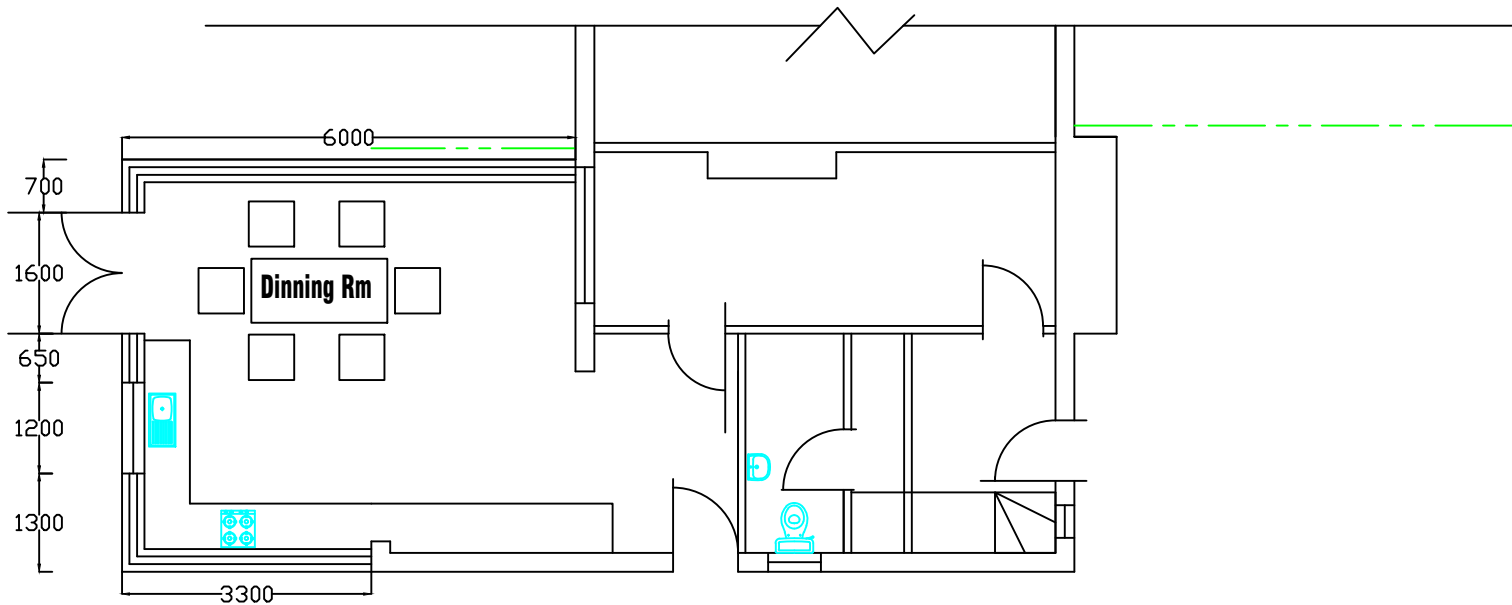

Proposed Plan

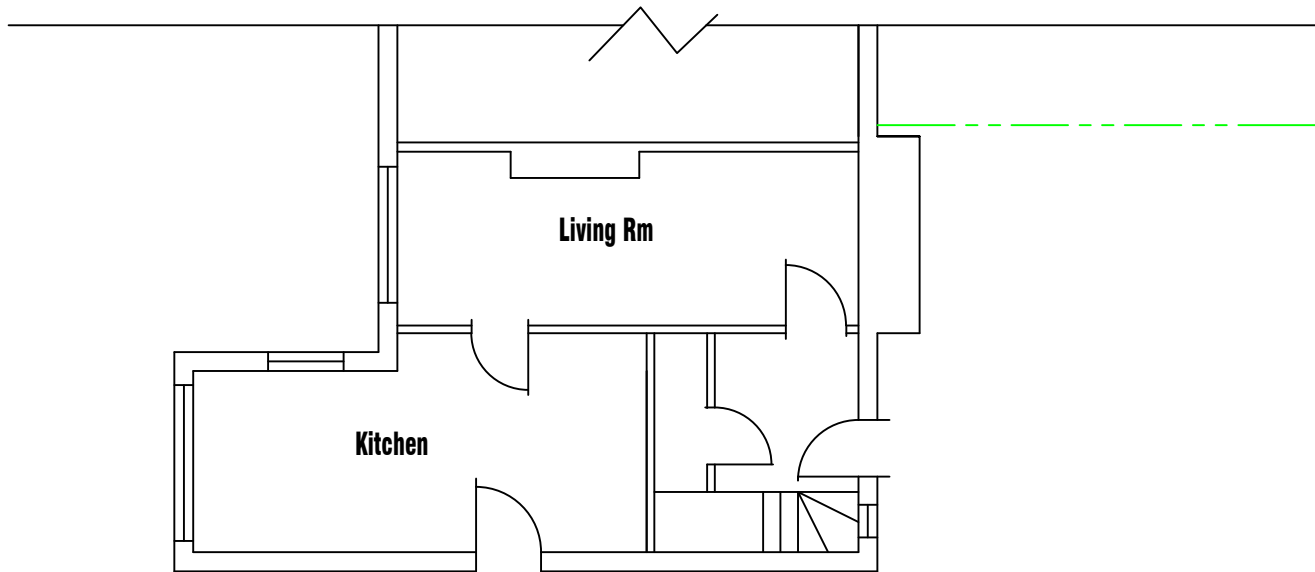

Existing Plan

H S H Engineering Design Services 428 Cheetham Hill Road Cheetham Manchester M8 9LE, UK 01617956385,07940197 333				
project title	Proposed ground floor extension to create an additional living space.			
client	Mr Shiraz Kassam			
dwg. title	Existing / Proposed Plan			
dwg.no.	sheet no.	scale.	job no.	
03		1:100 @ A3		
12 Newington Avenue Prestwich M8 4LT				
drawn by.	checked by.	approved by.	date	
TZ		-	July 2021	